




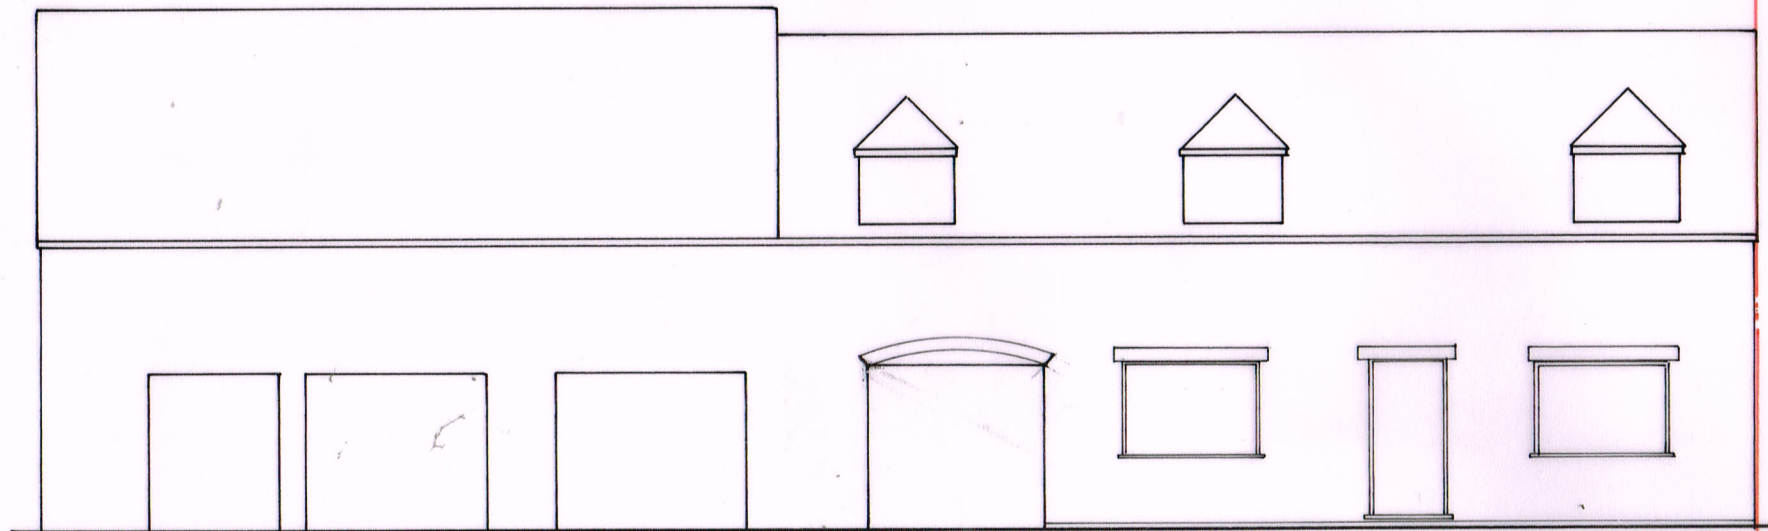


FRONT (North west)

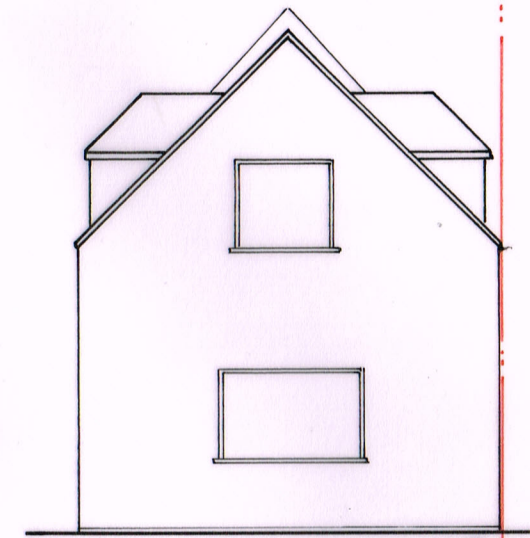

SIDE (South west)

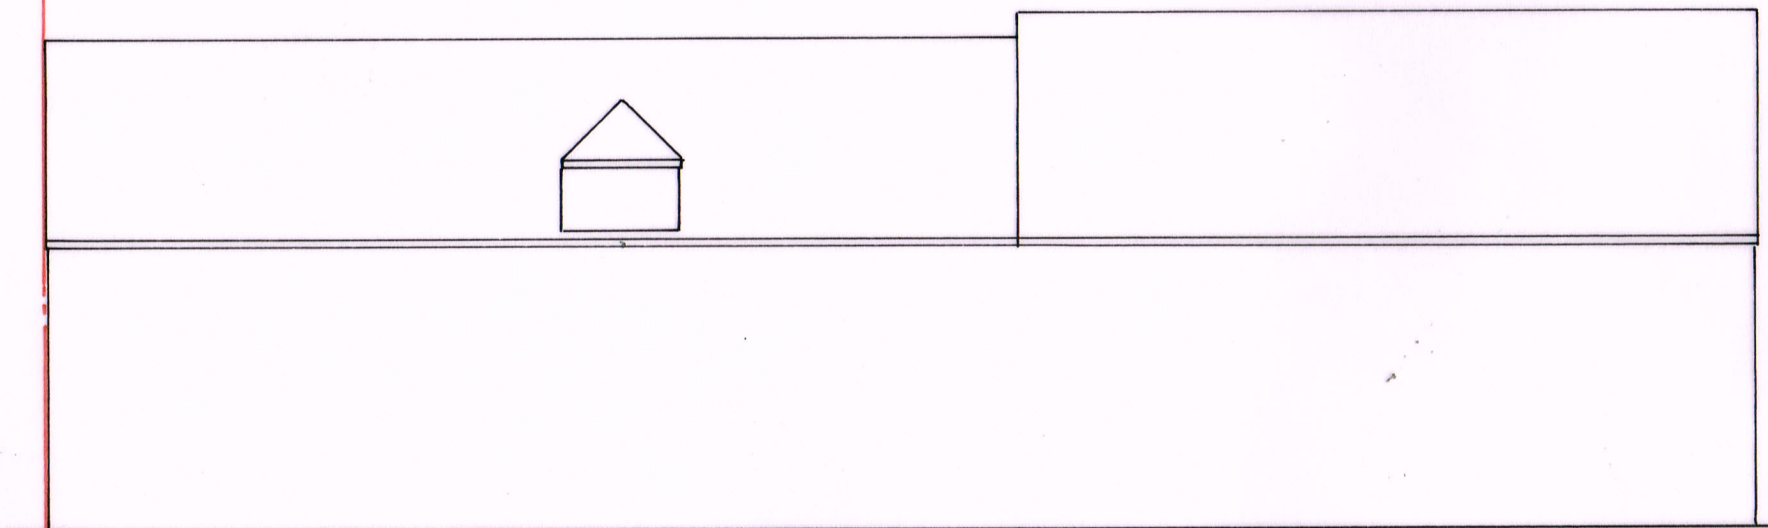

REAR (South east)

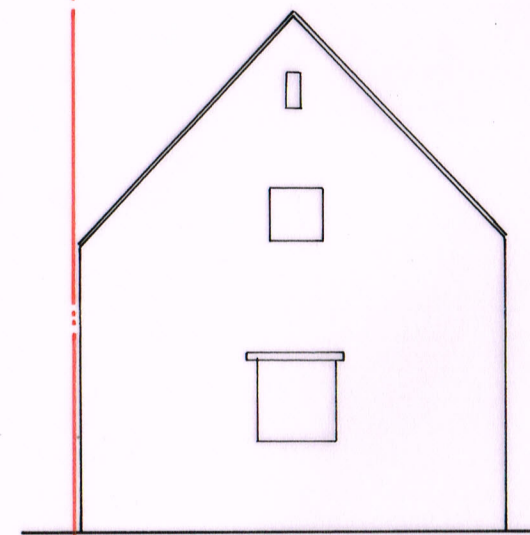

SIDE (North east)

SCALE 1:100
0 1 2 3 4 5m

© All rights Reserved

Do not scale from this drawing for construction use figured dimensions only. If you are in doubt please ask using the contact details below.

Contact: Tel. 01793 272179
email: design@conceptarchitecture.co.uk

**PLANNING
ONLY**

ASHTON KEYNES	EXISTING ELEVATIONS			
	C0260503	1:100	5:26	RSH
	260503/PL003			