© All rights Reserved

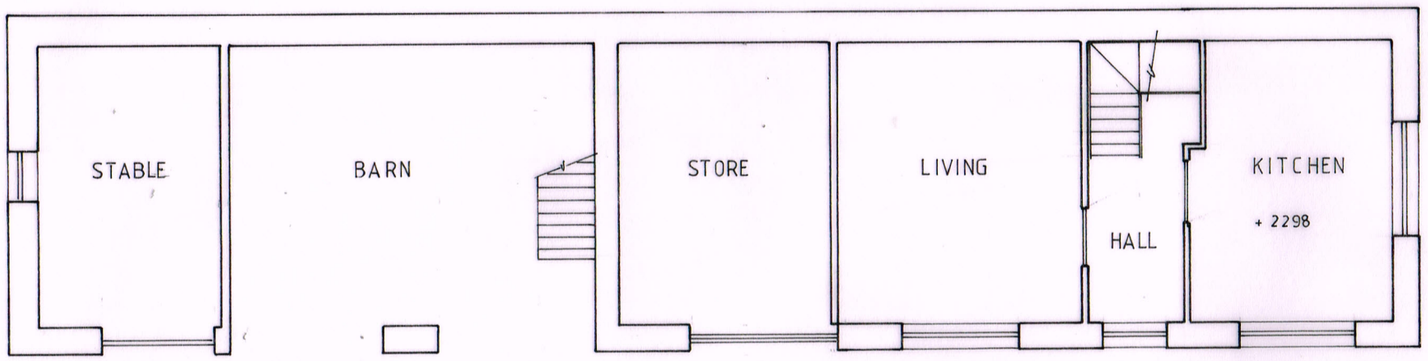

GROUND FLOOR

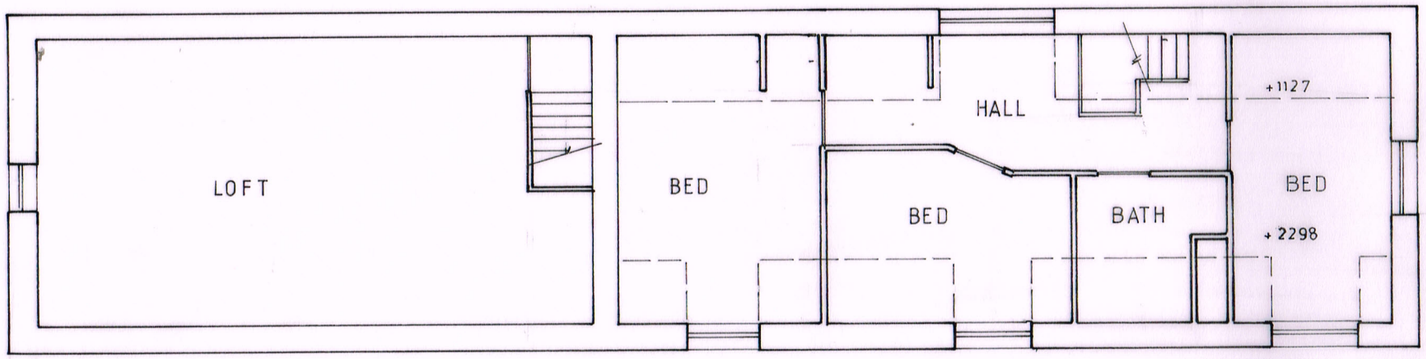

FIRST FLOOR

SCALE 1:100

0 1 2 3 4 5m

Do not scale from this drawing for construction use figured dimensions only. If you are in doubt please ask usinw the contact details below.

Contact: Tel. 01793 272179
email:
design@conceptarchitecture.co.uk

PLANNING

ASHTON KEYNES

EXISTING DATA

C0260503 | 1:100 | 5:26 | RSH

260503/PL001

concept architecture
Designing Dreams, Creating Reality