


Notes:

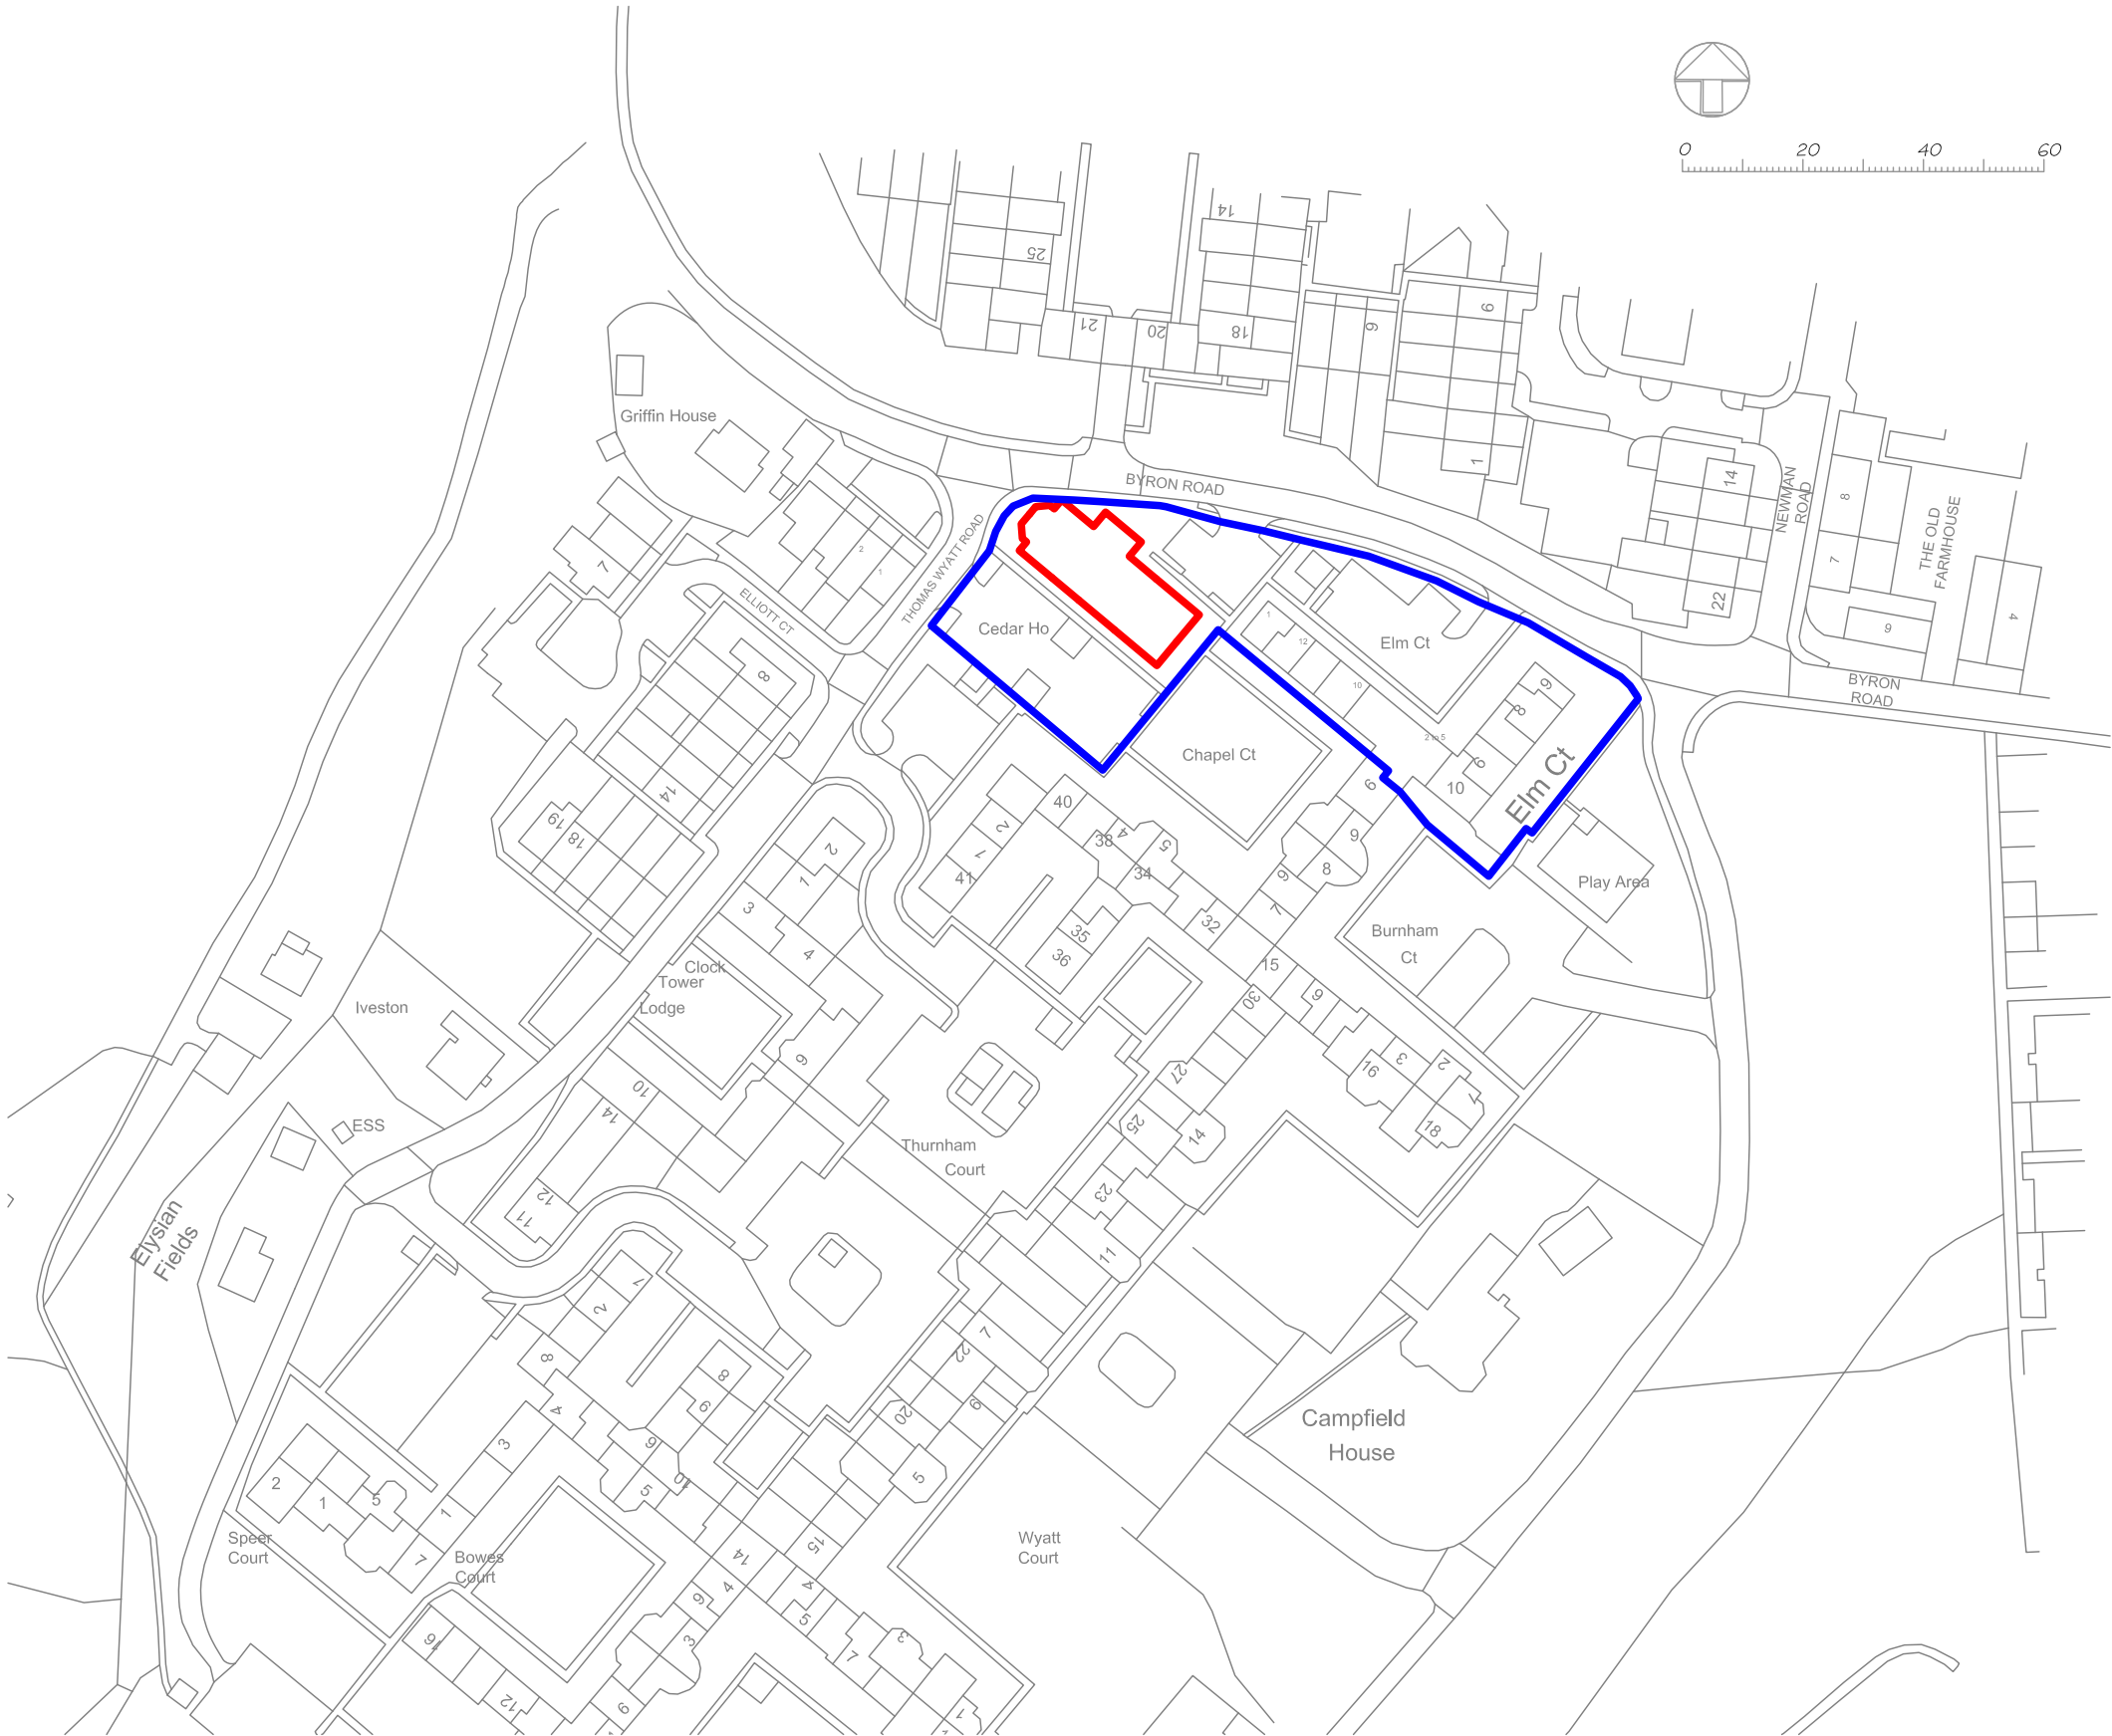

No.	Date	Revision



Sterling Court,
17 Dix's Field,
Exeter,
Devon,
EX1 1QA.
Tel: 01392 455700

www.savills.co.uk

PROJECT
CEDAR HOUSE
BYRON ROAD
DEVIZES

DRAWING TITLE
LOCATION PLAN

CLIENT
ASTER GROUP

Dwg. No. 740293/06 File No. 740293

Scale 1:1250 @ A3

Controlled by AW Designed by AW

Drawn by TC Checked by AW

Date MAR 26 Office EXETER