





Ordnance Survey, (c) Crown Copyright 2025. All rights reserved. Licence number 100022432

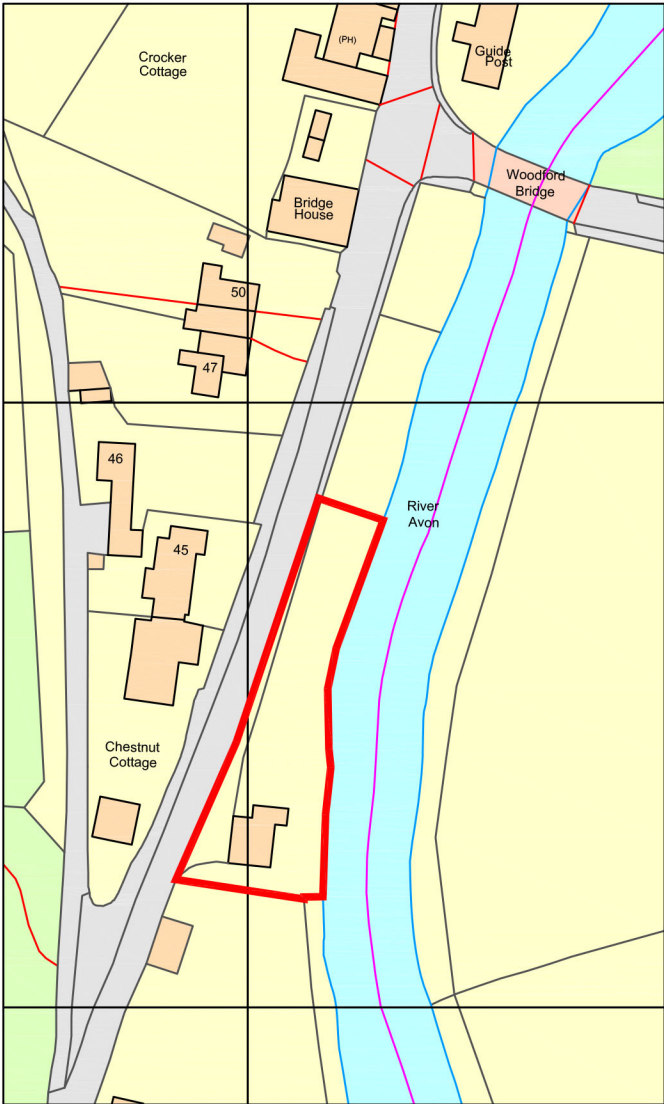

LOCATION PLAN

Scale: 1:1250 @ A4

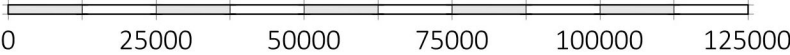

Revision:

THE OLD FORGE
MIDDLE WOODFORD
SP4 6NU
for Mr G CHITTY

PROPOSED REPAIRS
AND CONVERSION

LOCATION PLAN

Date:	Scale:	Drawn:
JUNE 2025	1:1250 @ A4	MTL
Drawing No.	Status	Revision
25-03-02-000		



01722 741683
admin@affinityarchitects.co.uk