


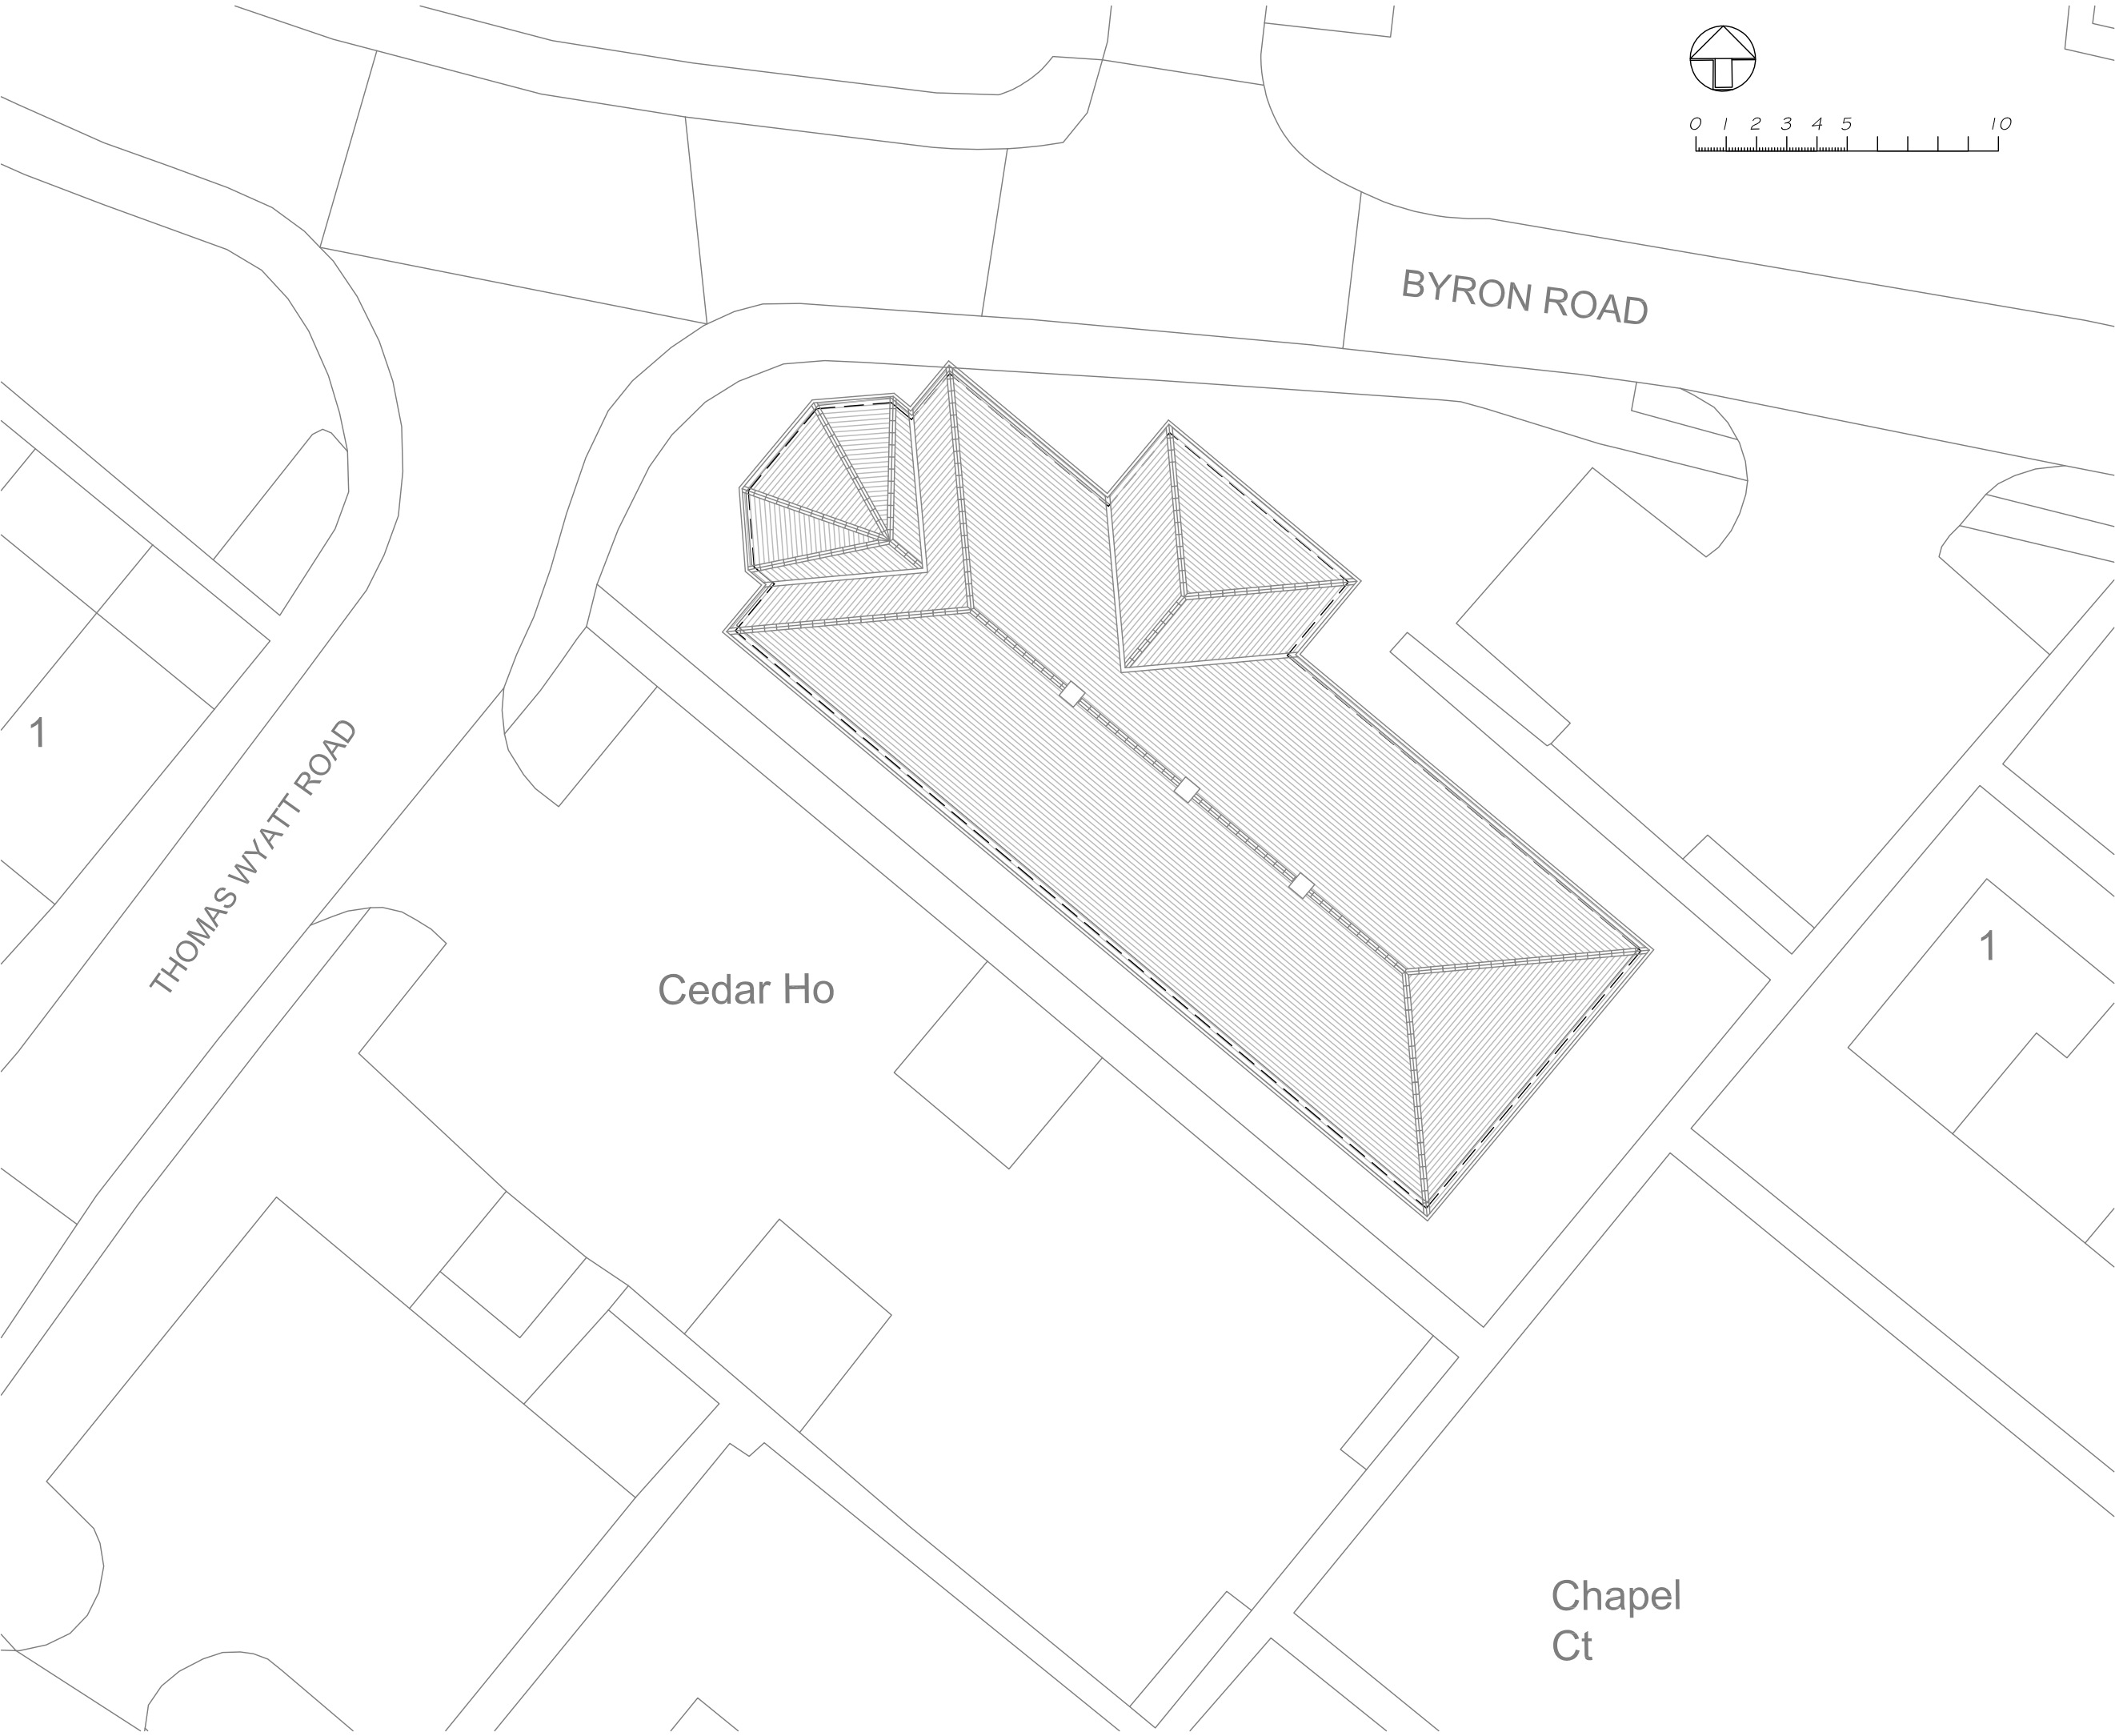

Do not scale from this drawing unless for Planning purposes. Figured dimensions only to be used. All dimensions must be checked on site by the Contractor prior to the commencement of any fabrication or building works. Where applicable, dimensions and details are to be read in conjunction with specialist consultants' drawings; any disparity between drawings is to be brought to the attention of Savills prior to the commencement of any fabrication or building works. This drawing is the property of Savills and may not be reproduced without their expressed permission.

Notes:

No.	Date	Revision



Sterling Court,
17 Dix's Field,
Exeter,
Devon,
EX1 1QA.
Tel: 01392 455700

www.savills.co.uk

PROJECT
CEDAR HOUSE
BYRON ROAD
DEVIZES

DRAWING TITLE
BLOCK PLAN AS EXISTING

CLIENT
ASTER GROUP

Dwg. No. 740293/02 File No. 740293

Scale 1:200 @ A3

Controlled by AW Designed by AW

Drawn by TC Checked by AW

Date MAR 26 Office EXETER

© This drawing is the copyright of Savills.
Crown Copyright Reserved O.S. LICENCE No. 100024244. This plan is
based upon the Ordnance Survey Map with the sanction of the Controller
of Her Majesty's Stationary Office,