

STATUTORY STATUS	
LISTED	YES
CONSERVATION	YES


NOTE
This drawing has been prepared from historical information that cannot be guaranteed accurate.
Responsibility is not accepted for errors made by others in scaling from this drawing. All construction information should be taken from figured dimensions only. All dimensions should be checked on site prior to the manufacture of any components. No services should pass through or over the Boxes & Parcels room. No sprinklers to be located in the Comms Room

- HATCHING**
- New Secure Partition wall
 - New Partition wall
 - Book Room Secure wall
 - Existing Partition wall
 - Structural wall
 - Area not in scope



01

LISTED BUILDING AND
CONSERVATION AREA. NON
ILLUMINATED TABLET SIGN
PROPOSED.

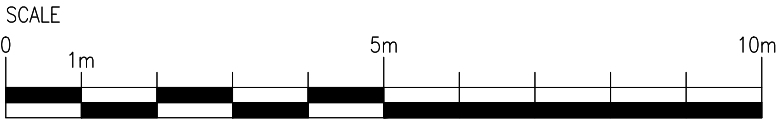

TEST FOR FIT



Fit Out UK Ltd
27 Abbey Road,
Park Royal,
London
NW10 7SJ
www.fitoutuk.com

Project

SALISBURY HIGH STREET

2-6 HIGH STREET
SALISBURY, WILTSHIRE
SP1 2NP
PIM No.13249



Drawing Title

**EXTERNAL ELEVATION
PROPOSED
MWOO 2026**

Branch Sort Code 20-75-01	Branch ID 00	Supplier Project No RPT5960	
Scale 1:100@A2	Drawn BF	Checked —	Date 06/07/2026
Drg.No RPT5960_2026_MWOO_ELEV1			Revision —
Architectural Practice: FIT OUT UK			