

STATUTORY STATUS	
LISTED	YES
CONSERVATION	YES

NOTE
This drawing has been prepared from historical information that cannot be guaranteed accurate.
Responsibility is not accepted for errors made by others in scaling from this drawing. All construction information should be taken from figured dimensions only. All dimensions should be checked on site prior to the manufacture of any components. No services should pass through or over the Boxes & Parcels room. No sprinklers to be located in the Comms Room

HATCHING

New Secure Partition wall


New Partition wall

Book Room Secure wall

Existing Partition wall

Structural wall

Area not in scope

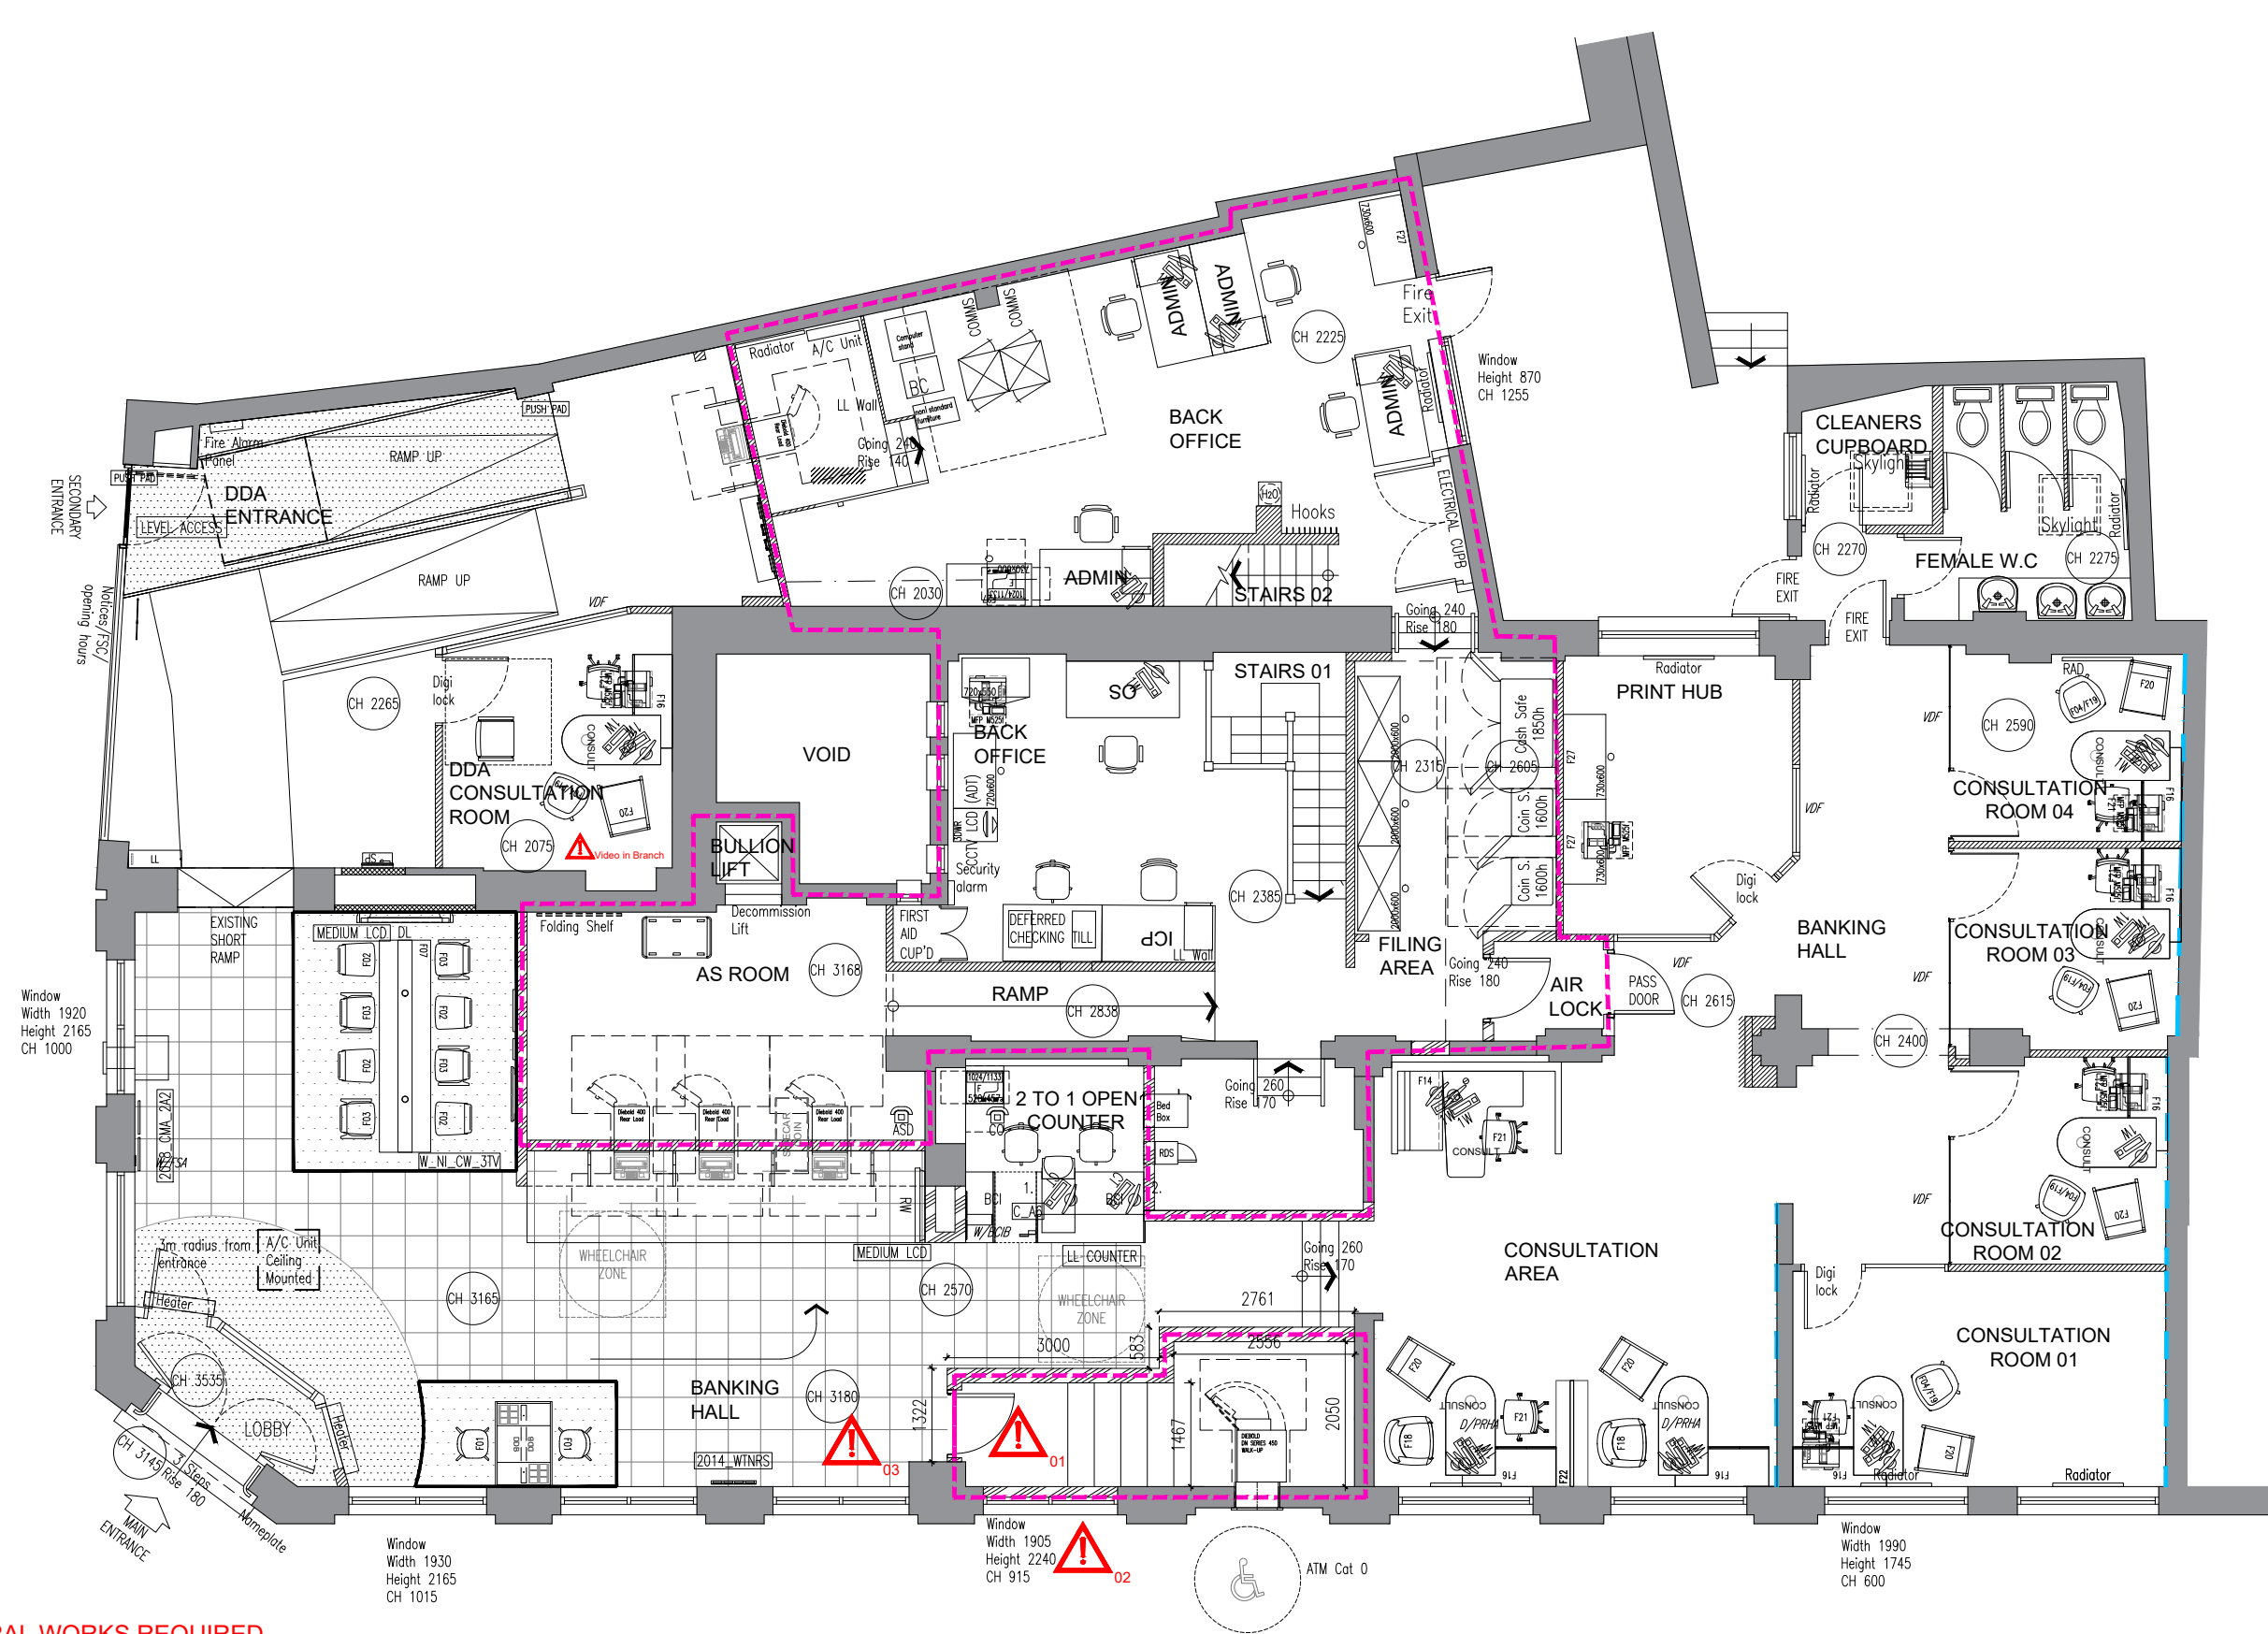

- 01

STRUCTURAL WORKS REQUIRED TO DROP SLAB BY 440MM AND FORM LANDING AND STEPS. ATM TO BE CENTRALISED WITHIN ALCOVE.
- 02

HIGH LEVEL WINDOW TO HAVE FROSTED VINYL APPLIED WITH A SECURE WALL BUILT BEHIND. BLUE VINYL NOT PROPOSED DUE TO LISTED STATUS.
- 01

LOSS OF WAITING AREA.



TEST FOR FIT

Fit Out UK Ltd
27 Abbey Road,
Park Royal,
London
NW10 7SJ
www.fitoutuk.com

Project

SALISBURY HIGH STREET

2-6 HIGH STREET
SALISBURY, WILTSHIRE
SP1 2NP
PIM No.13249

Drawing Title

**GROUND FLOOR LAYOUT
PROPOSED
MWO0 2026**

Branch Sort Code 20-75-01	Branch ID 00	Supplier Project No RPT5960	
Scale 1:100@A2	Drawn BF	Checked —	Date 06/07/2026
Drg.No RPT5960_2026_MWO0_GFL_GA		Revision —	

Architectural Practice: FIT OUT UK