
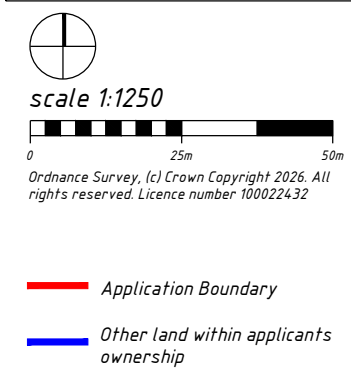
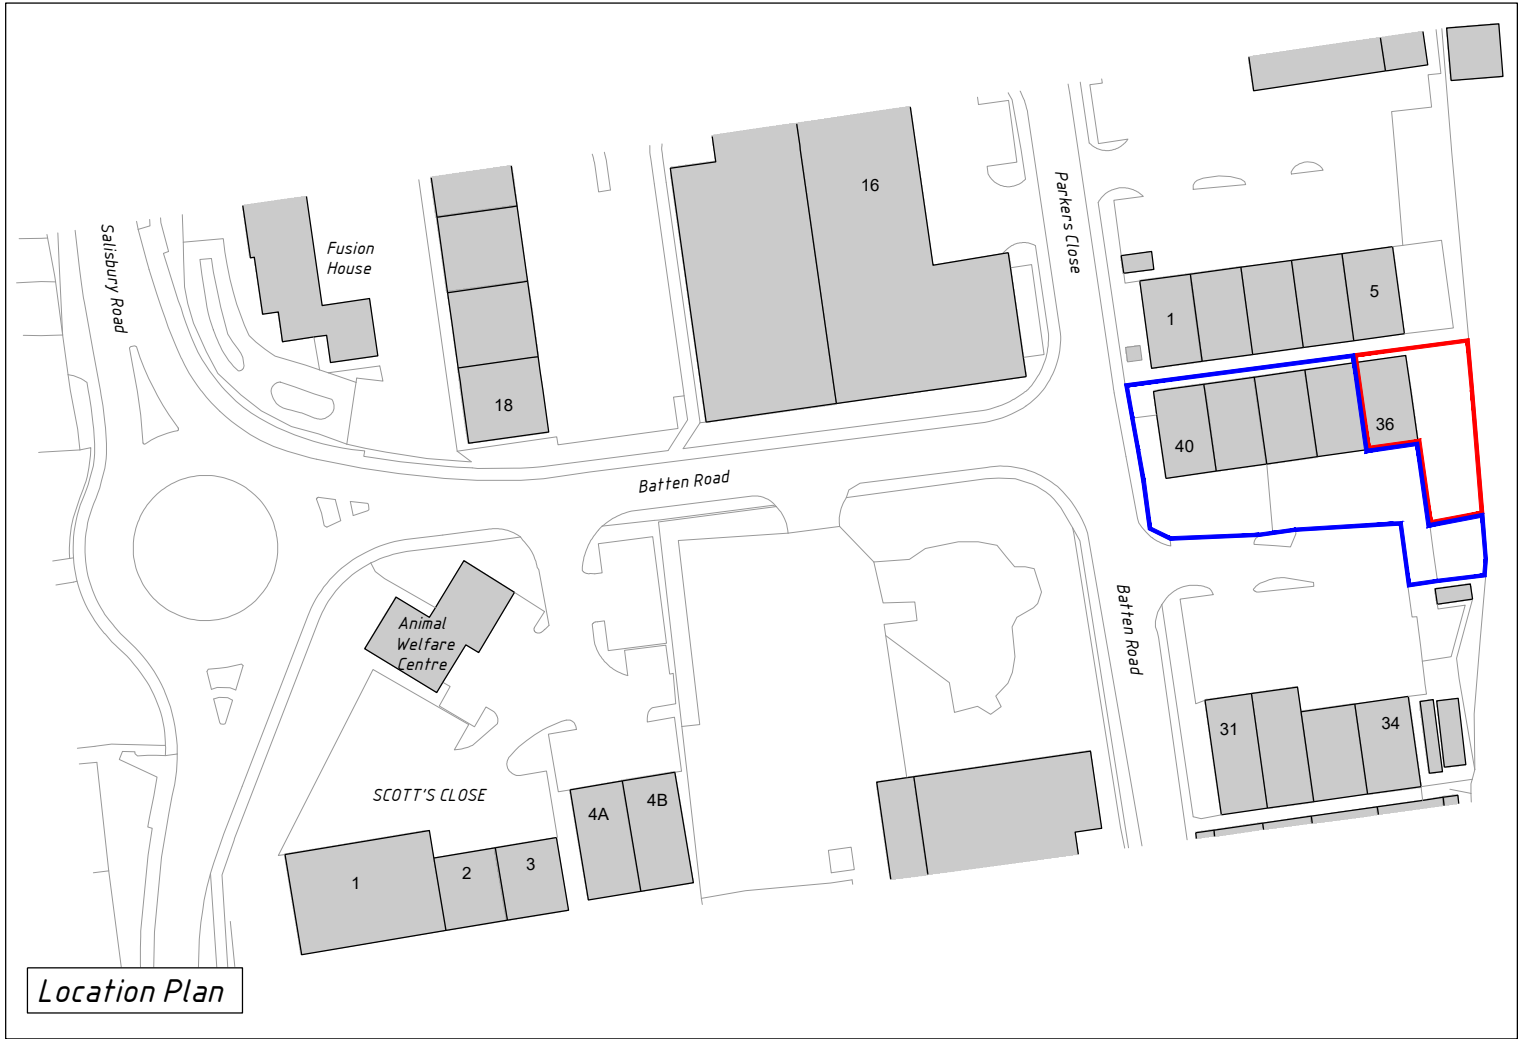


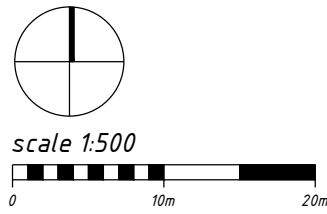

Project
Unit 36
Downton Business Park

Title
Existing Block and Location Plans

Scale	Date	Drawn	Checked	Job No.	Drawing. No.	Revision
as shown@A3	Jan 26	RP	RP	028	Block.01	-

Tel : 07847 356994
Email:rob@rdpps.uk
18 Sancreed Road, Poole, Dorset, BH12 4DZ