



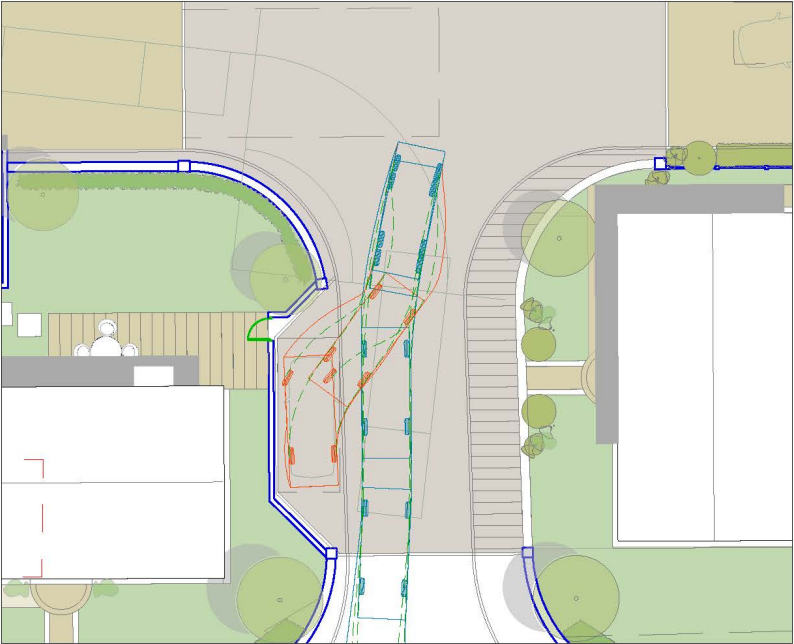


ENTRY - EXAMPLE 1


NOTES

1. This drawing is to be read in conjunction with all relevant documents and specifications.
 2. Dimensions are not to be scaled.
- Source: Matthew Read's Land and Building Surveys drawing number Silver_Street_Gasland_Topo_001
Loop Architects drawing number 2315-150 Rev D3

KEY

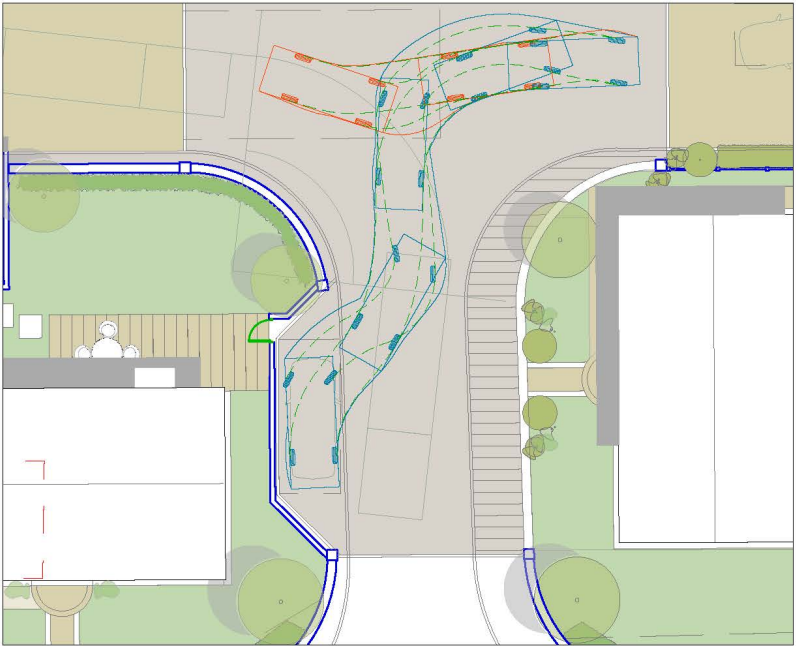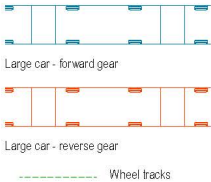

EXIT PART 1

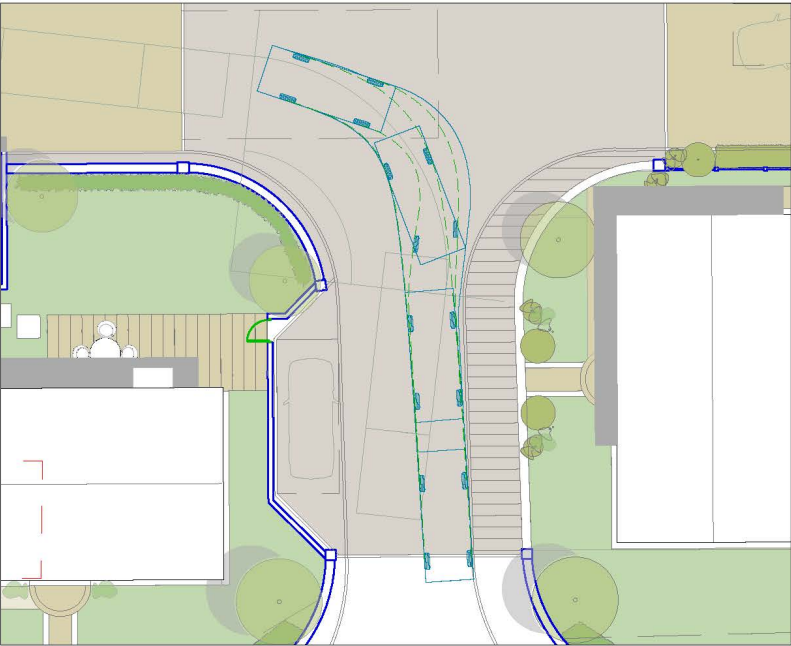

EXIT PART 2

Rev	Description	Date	By	Chkd
B	Architect's layout updated.	24/01/24	TH	RB
A	Tapers suggested for parallel parking bay shown.	18/01/24	TH	RB



- Civil Engineering
 - Structural Engineering
 - Transport Planning
 - Highways Engineering
 - Building Surveying
 - Geomatics
- Hertfordshire | Oxfordshire | Cambridgeshire | Bristol

Client:	LP Planning		
Project:	Silver Street, Corsham, SN13 9PY		
Title:	Swept Path Analysis Large Car		
Engineer: T. Hart	Date: January 2024		
Director: A. Jones	Scale: 1:200 @ A3		
Status:	PRELIMINARY		
Drawing No.	8230241/6204	Rev	B