




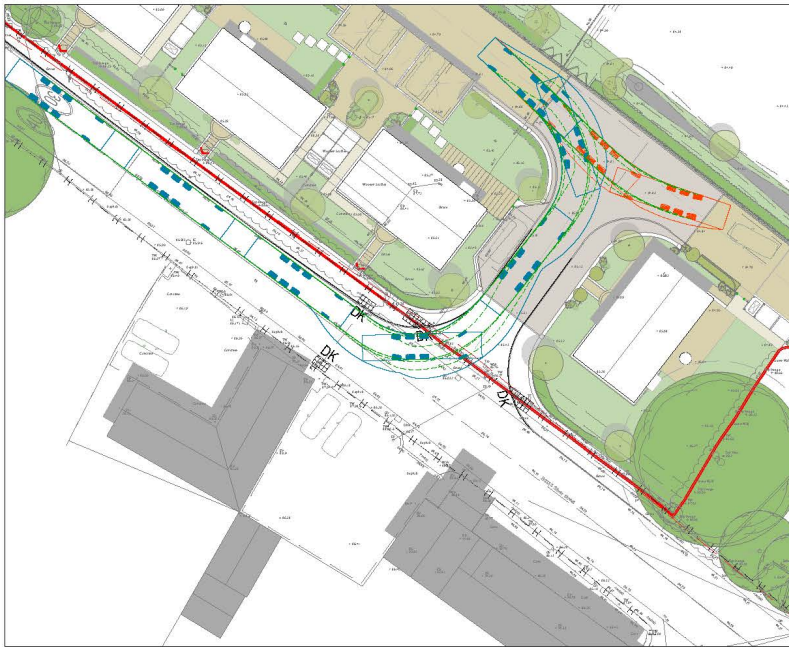


LEFT-TURN - ENTRY

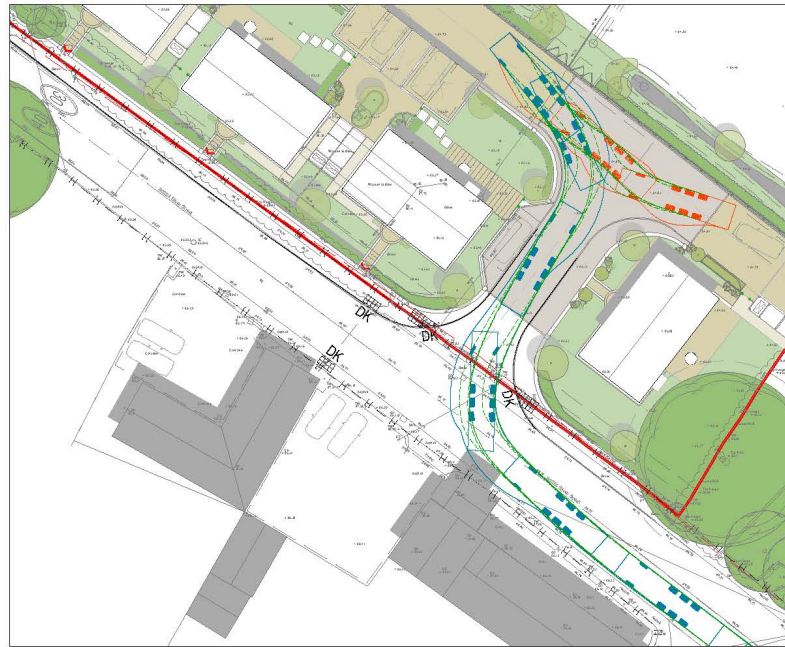

RIGHT-TURN - ENTRY

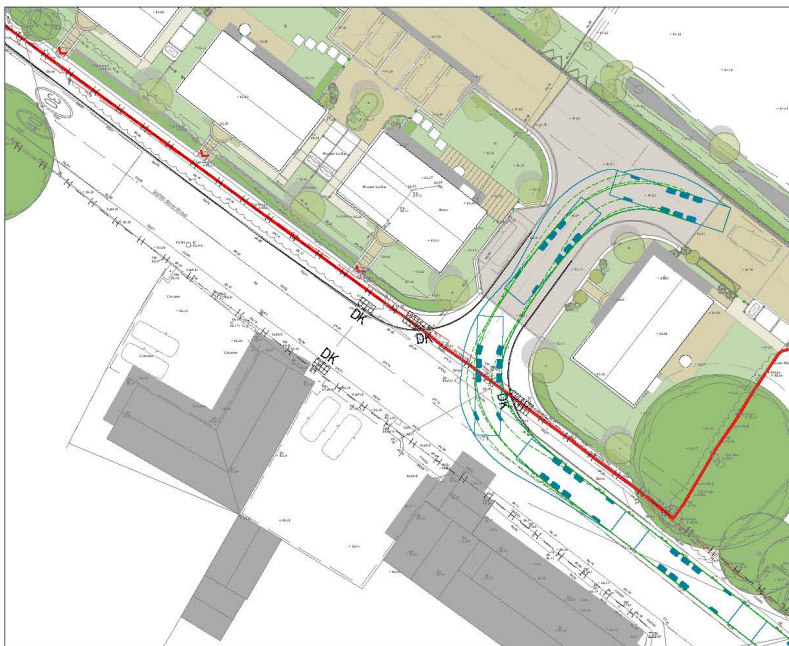

LEFT-TURN - EXIT

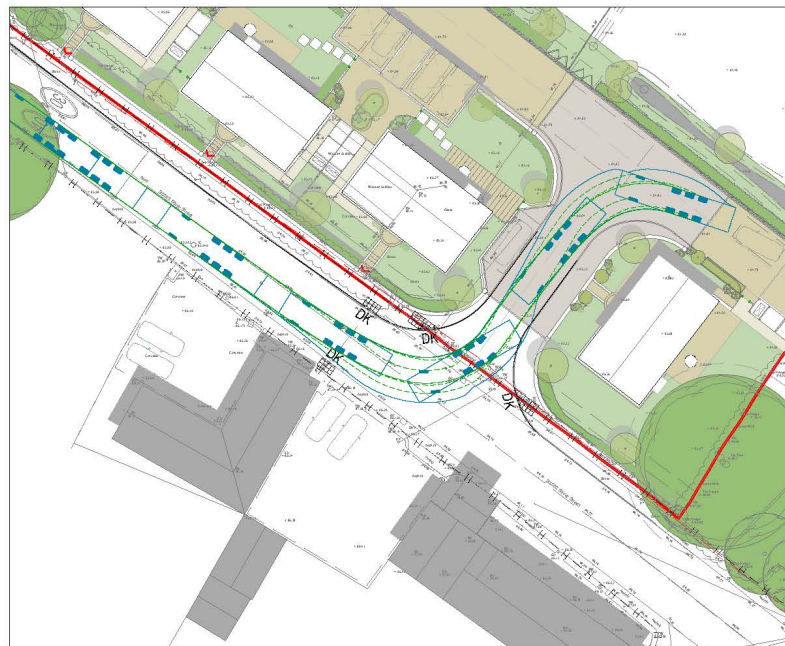


RIGHT-TURN - EXIT

NOTES

1. This drawing is to be read in conjunction with all relevant documents and specifications.
 2. Dimensions are not to be scaled.
- Source: Matthew Read's Land and Building Surveys drawing number Silver_Street_Gasland_Topo_001
Loop Architects drawing number 2315-150 Rev D2

KEY

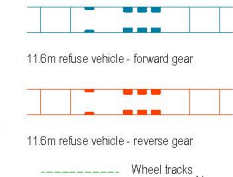

D	Architect's layout updated	24/01/24	TH	RB
C	Architect's layout updated. Swept paths revised to suit.	18/01/24	TH	RB
B	Architect's layout updated. Swept paths revised to suit.	12/01/24	TH	AJ
Rev	Description	Date	By	Chkd



Client:	LP Planning		
Project:	Silver Street, Corsham, SN13 9PY		
Title:	Swept Path Analysis 11.6m Refuse Vehicle		
Engineer: T. Hart	Date: August 2023		
Director: A. Jones	Scale: 1:500 @ A3		
Status:	PRELIMINARY		
Drawing No.	8230241/6201	Rev	D