
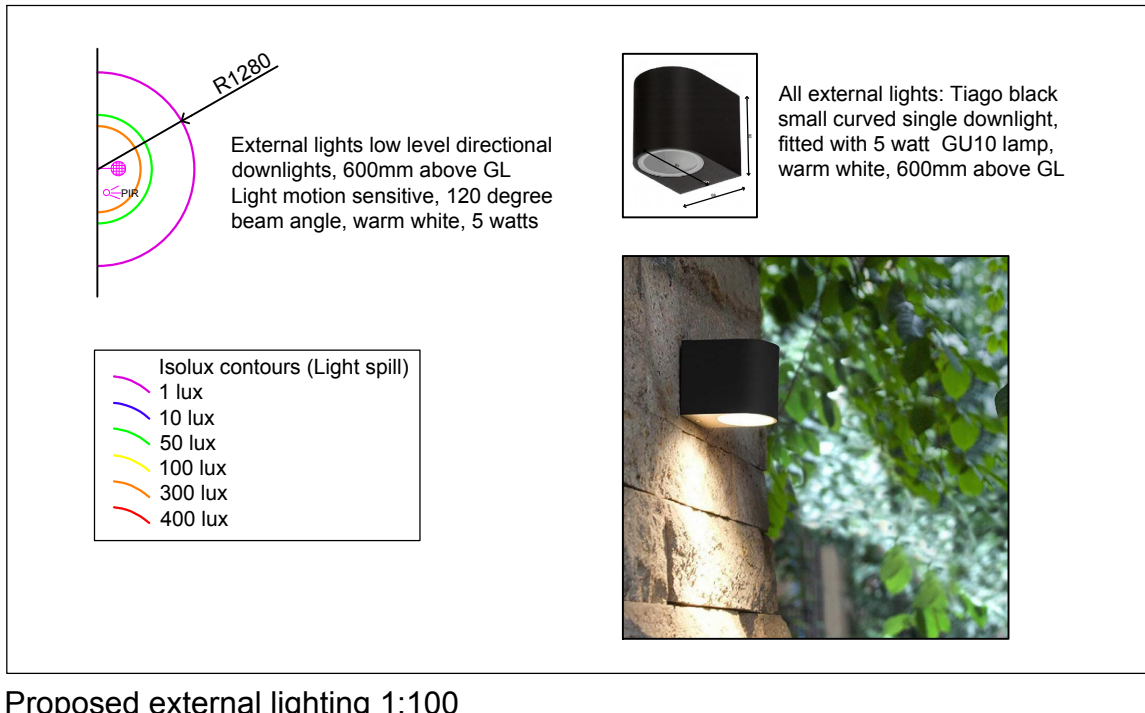
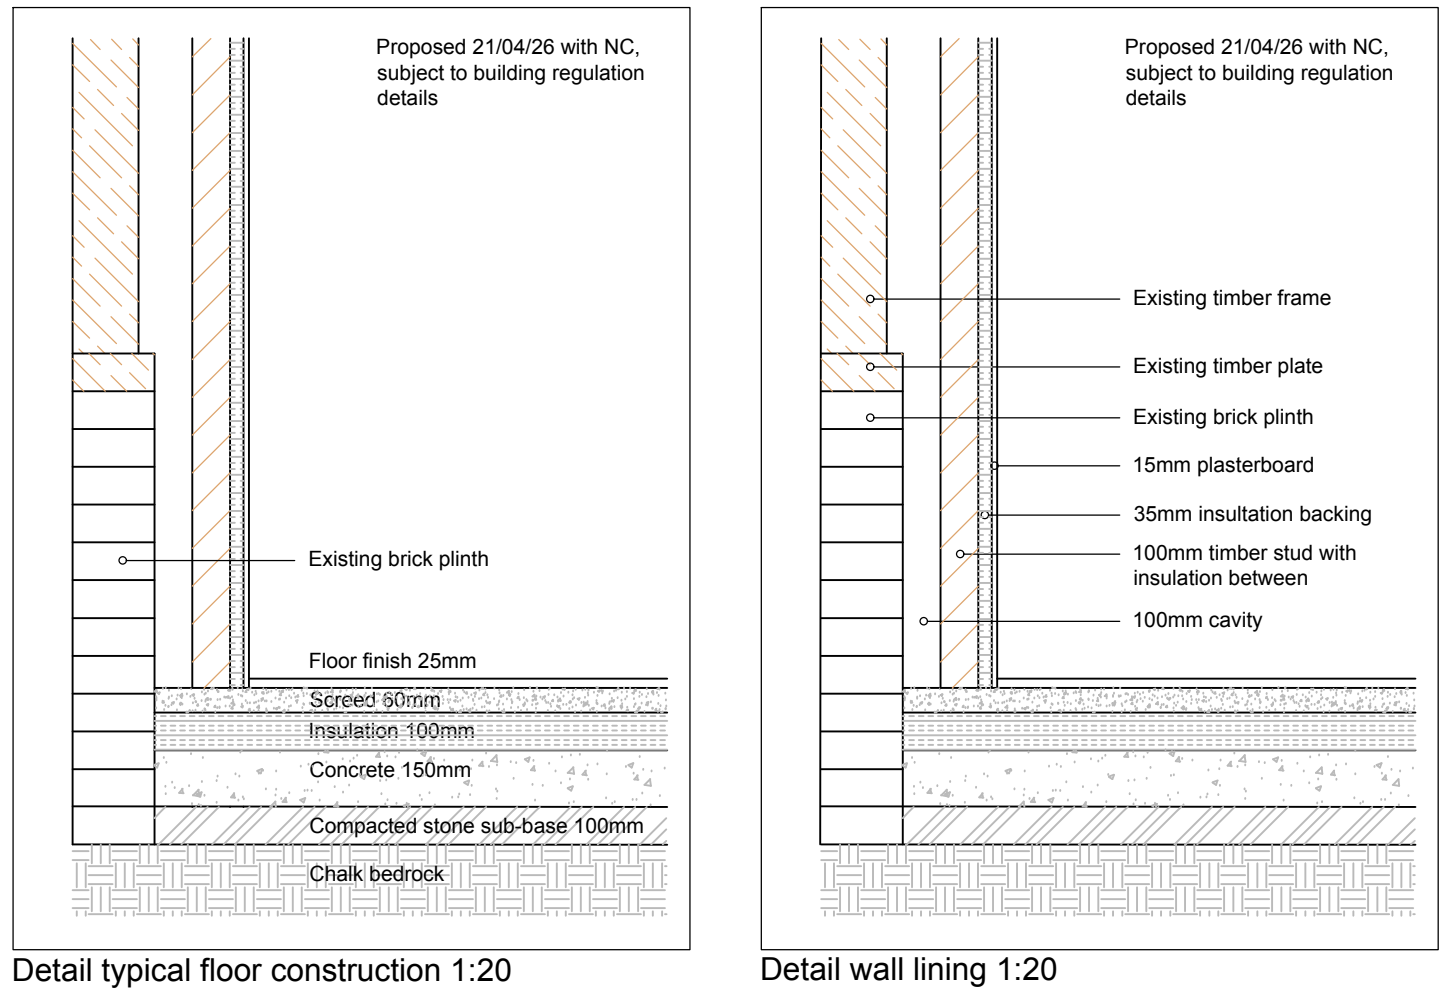
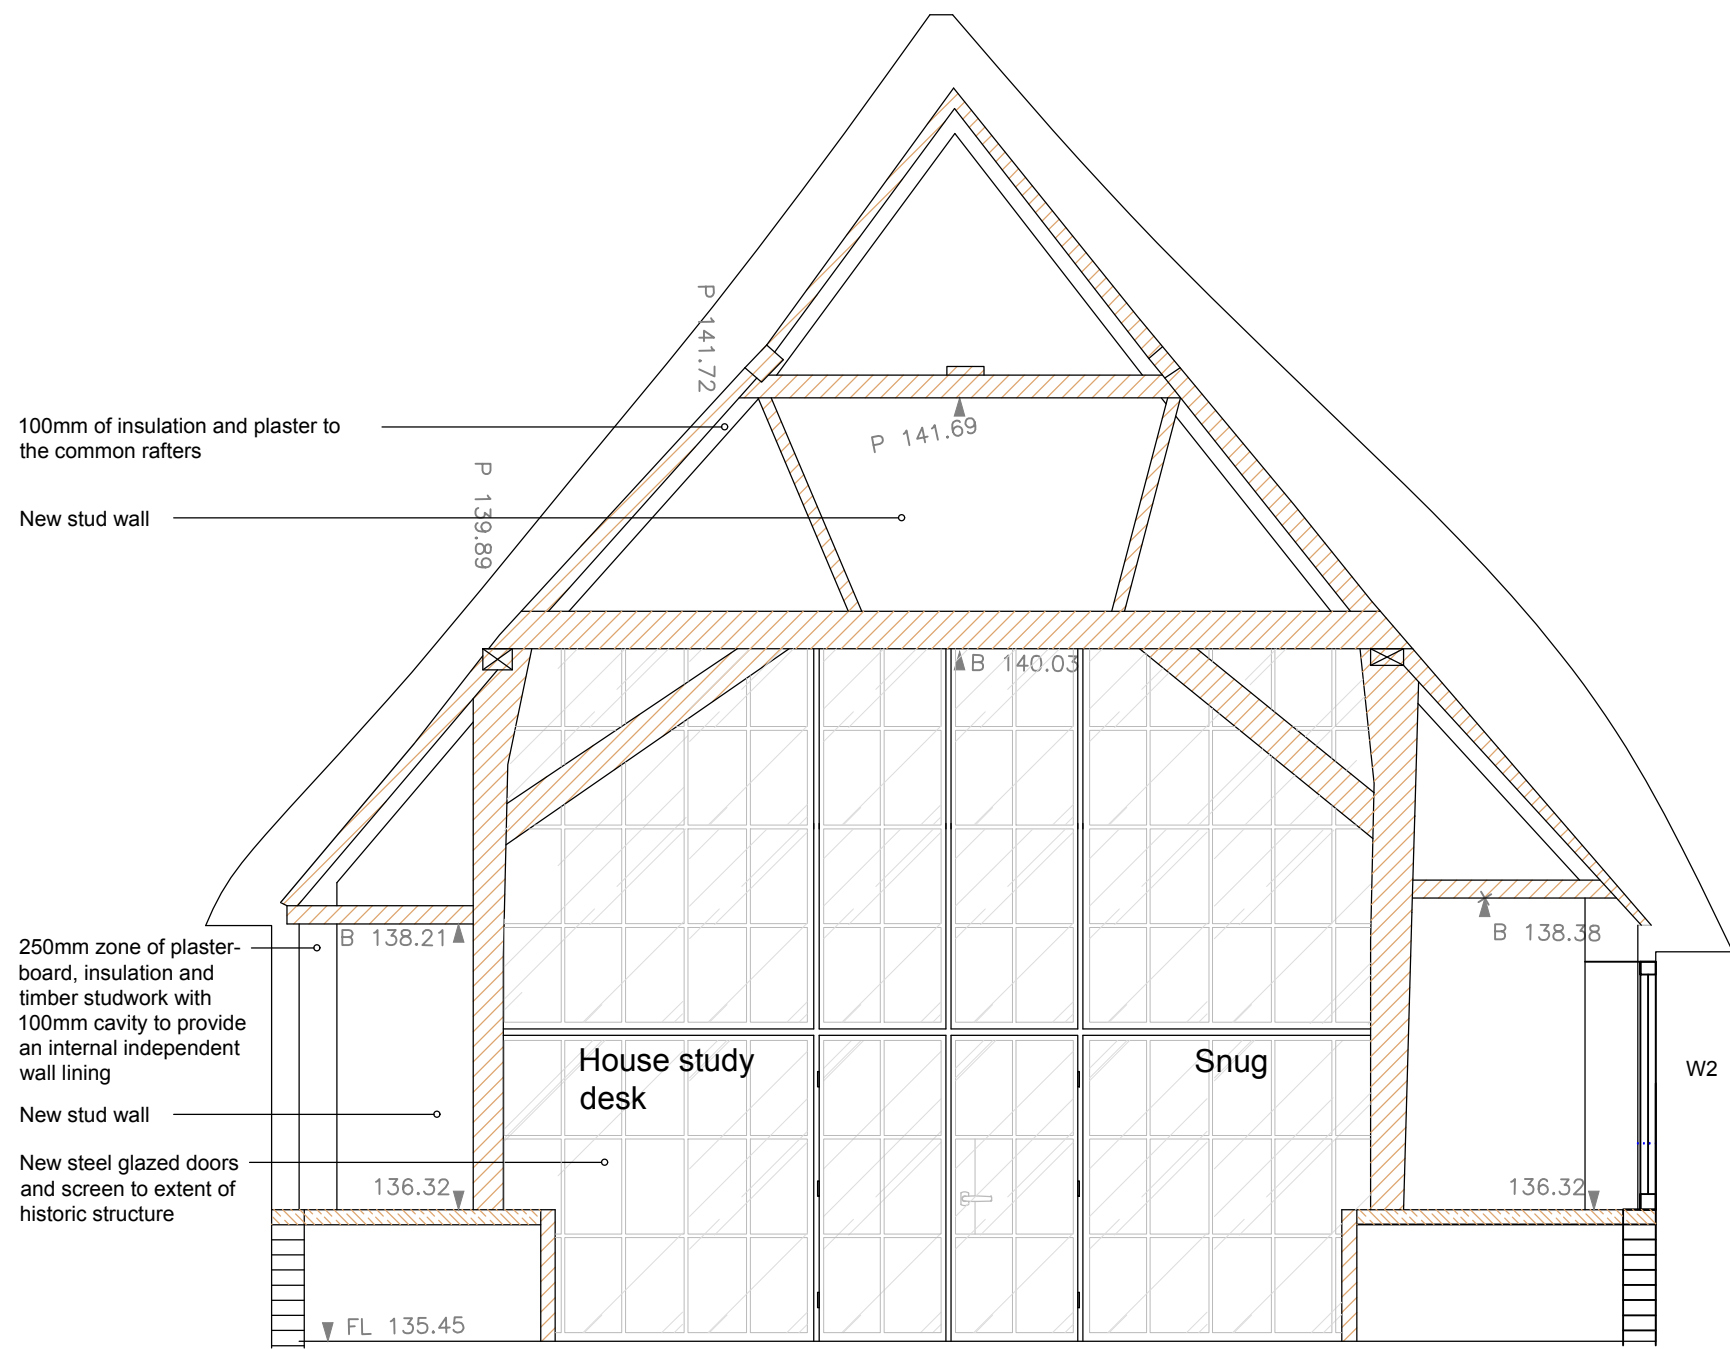
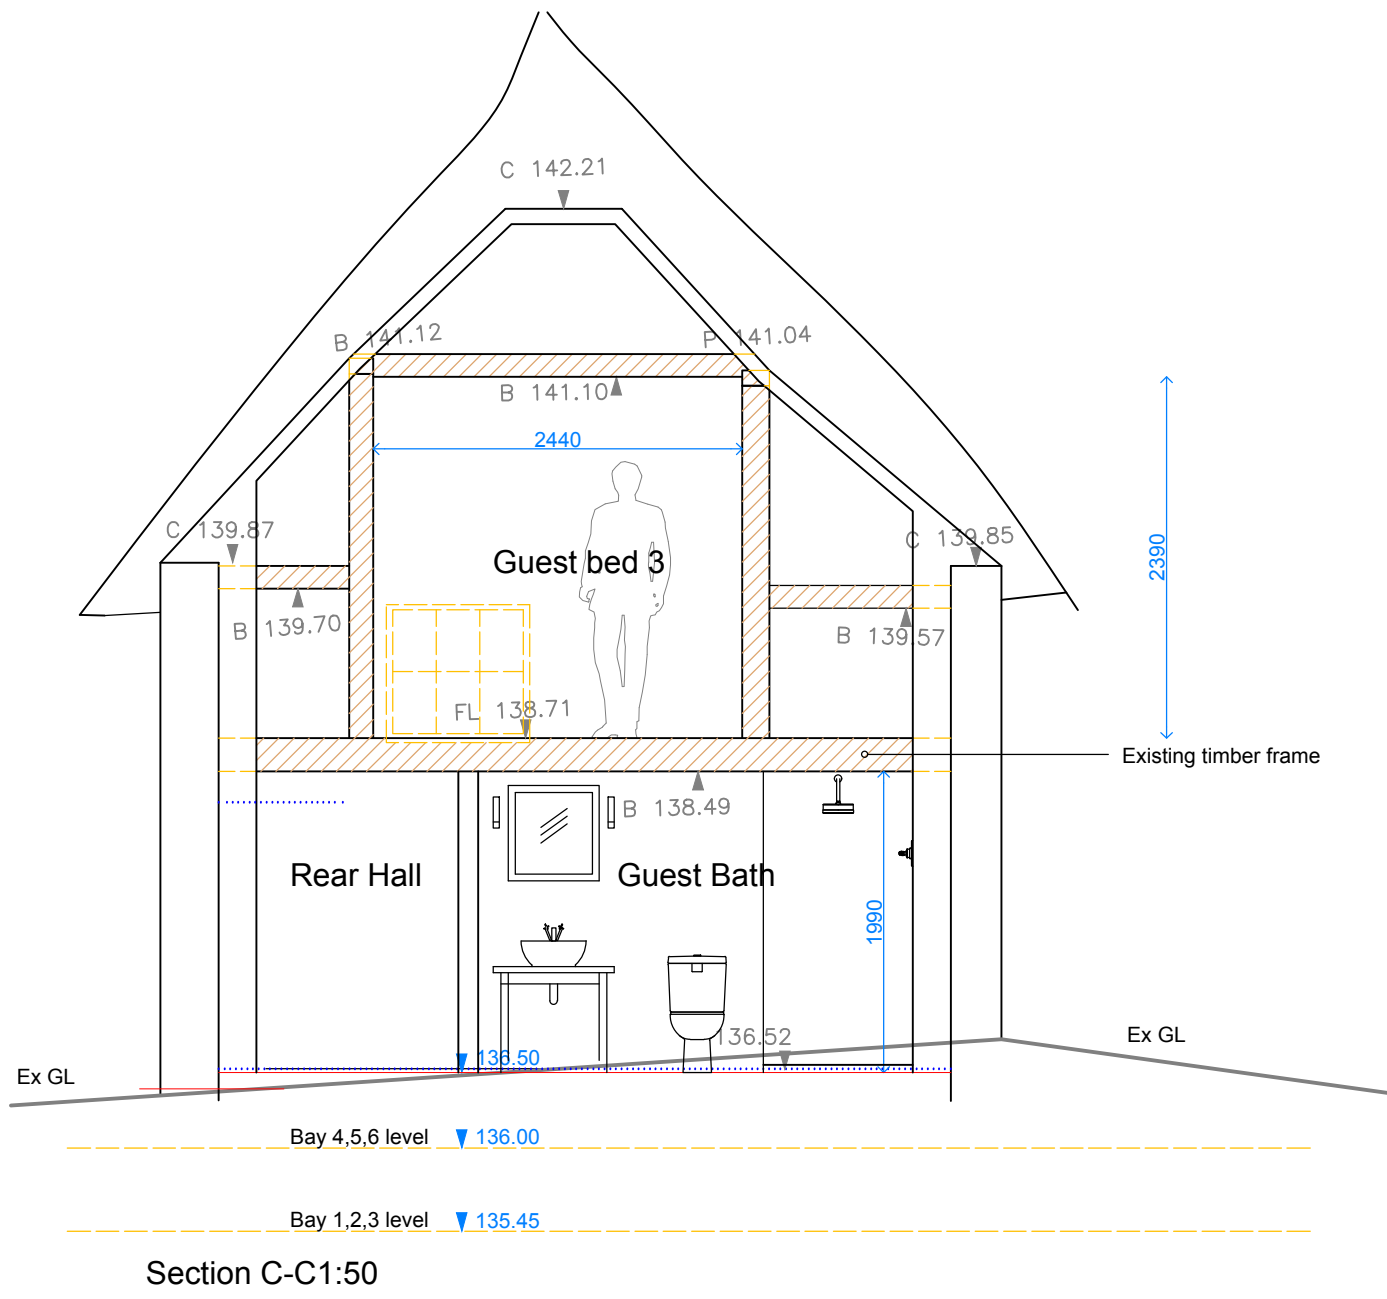
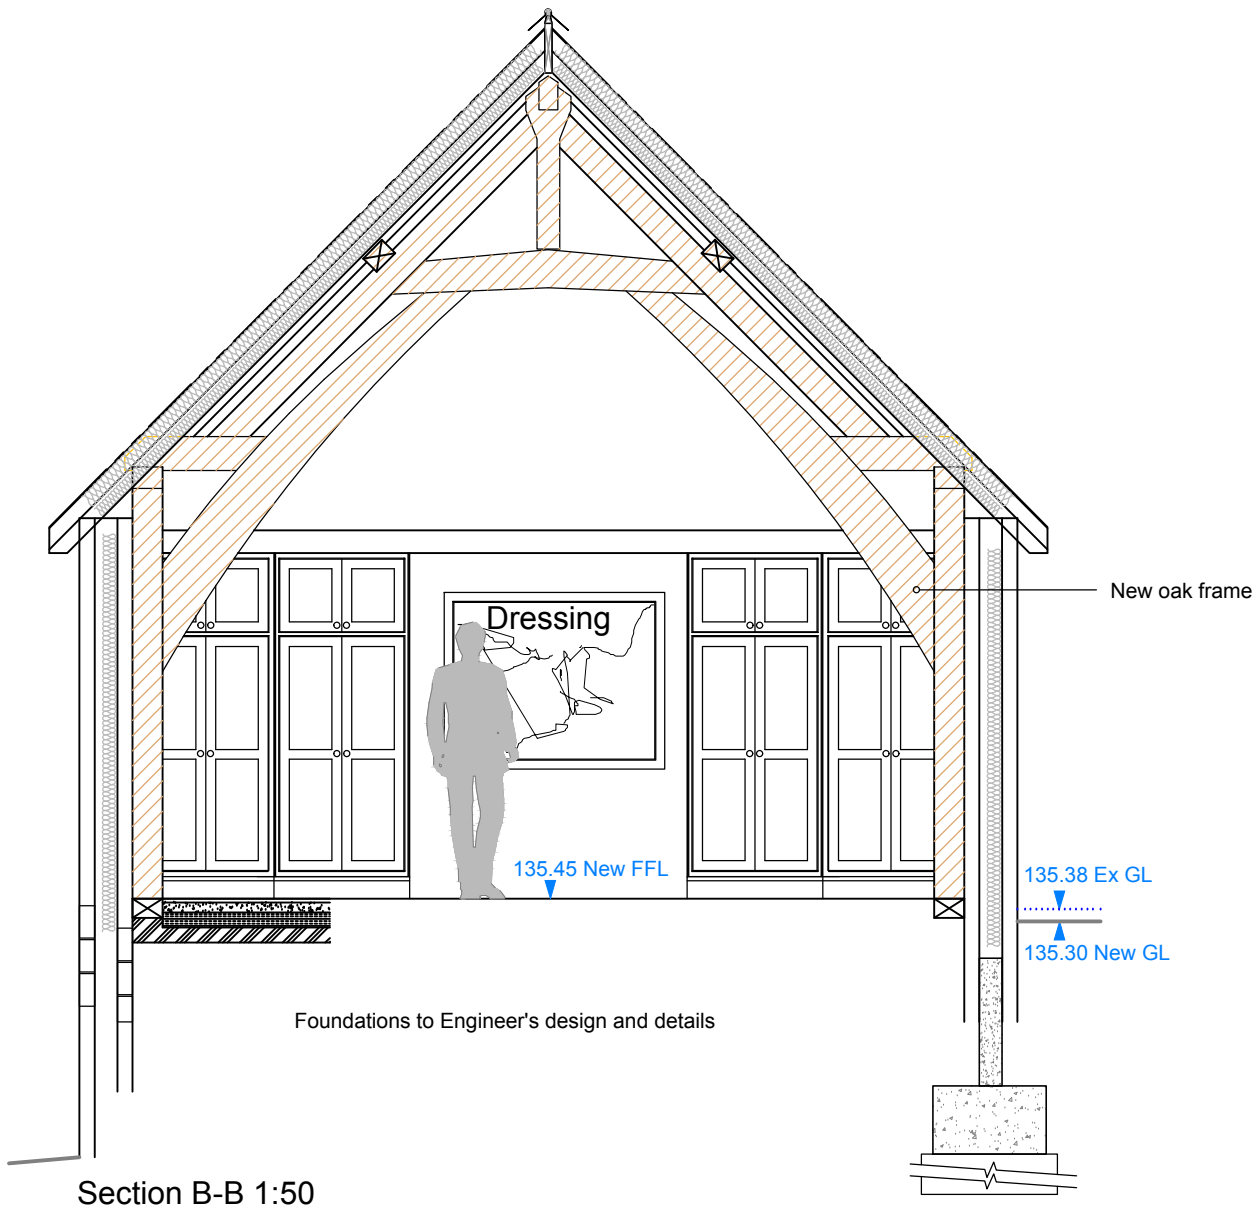
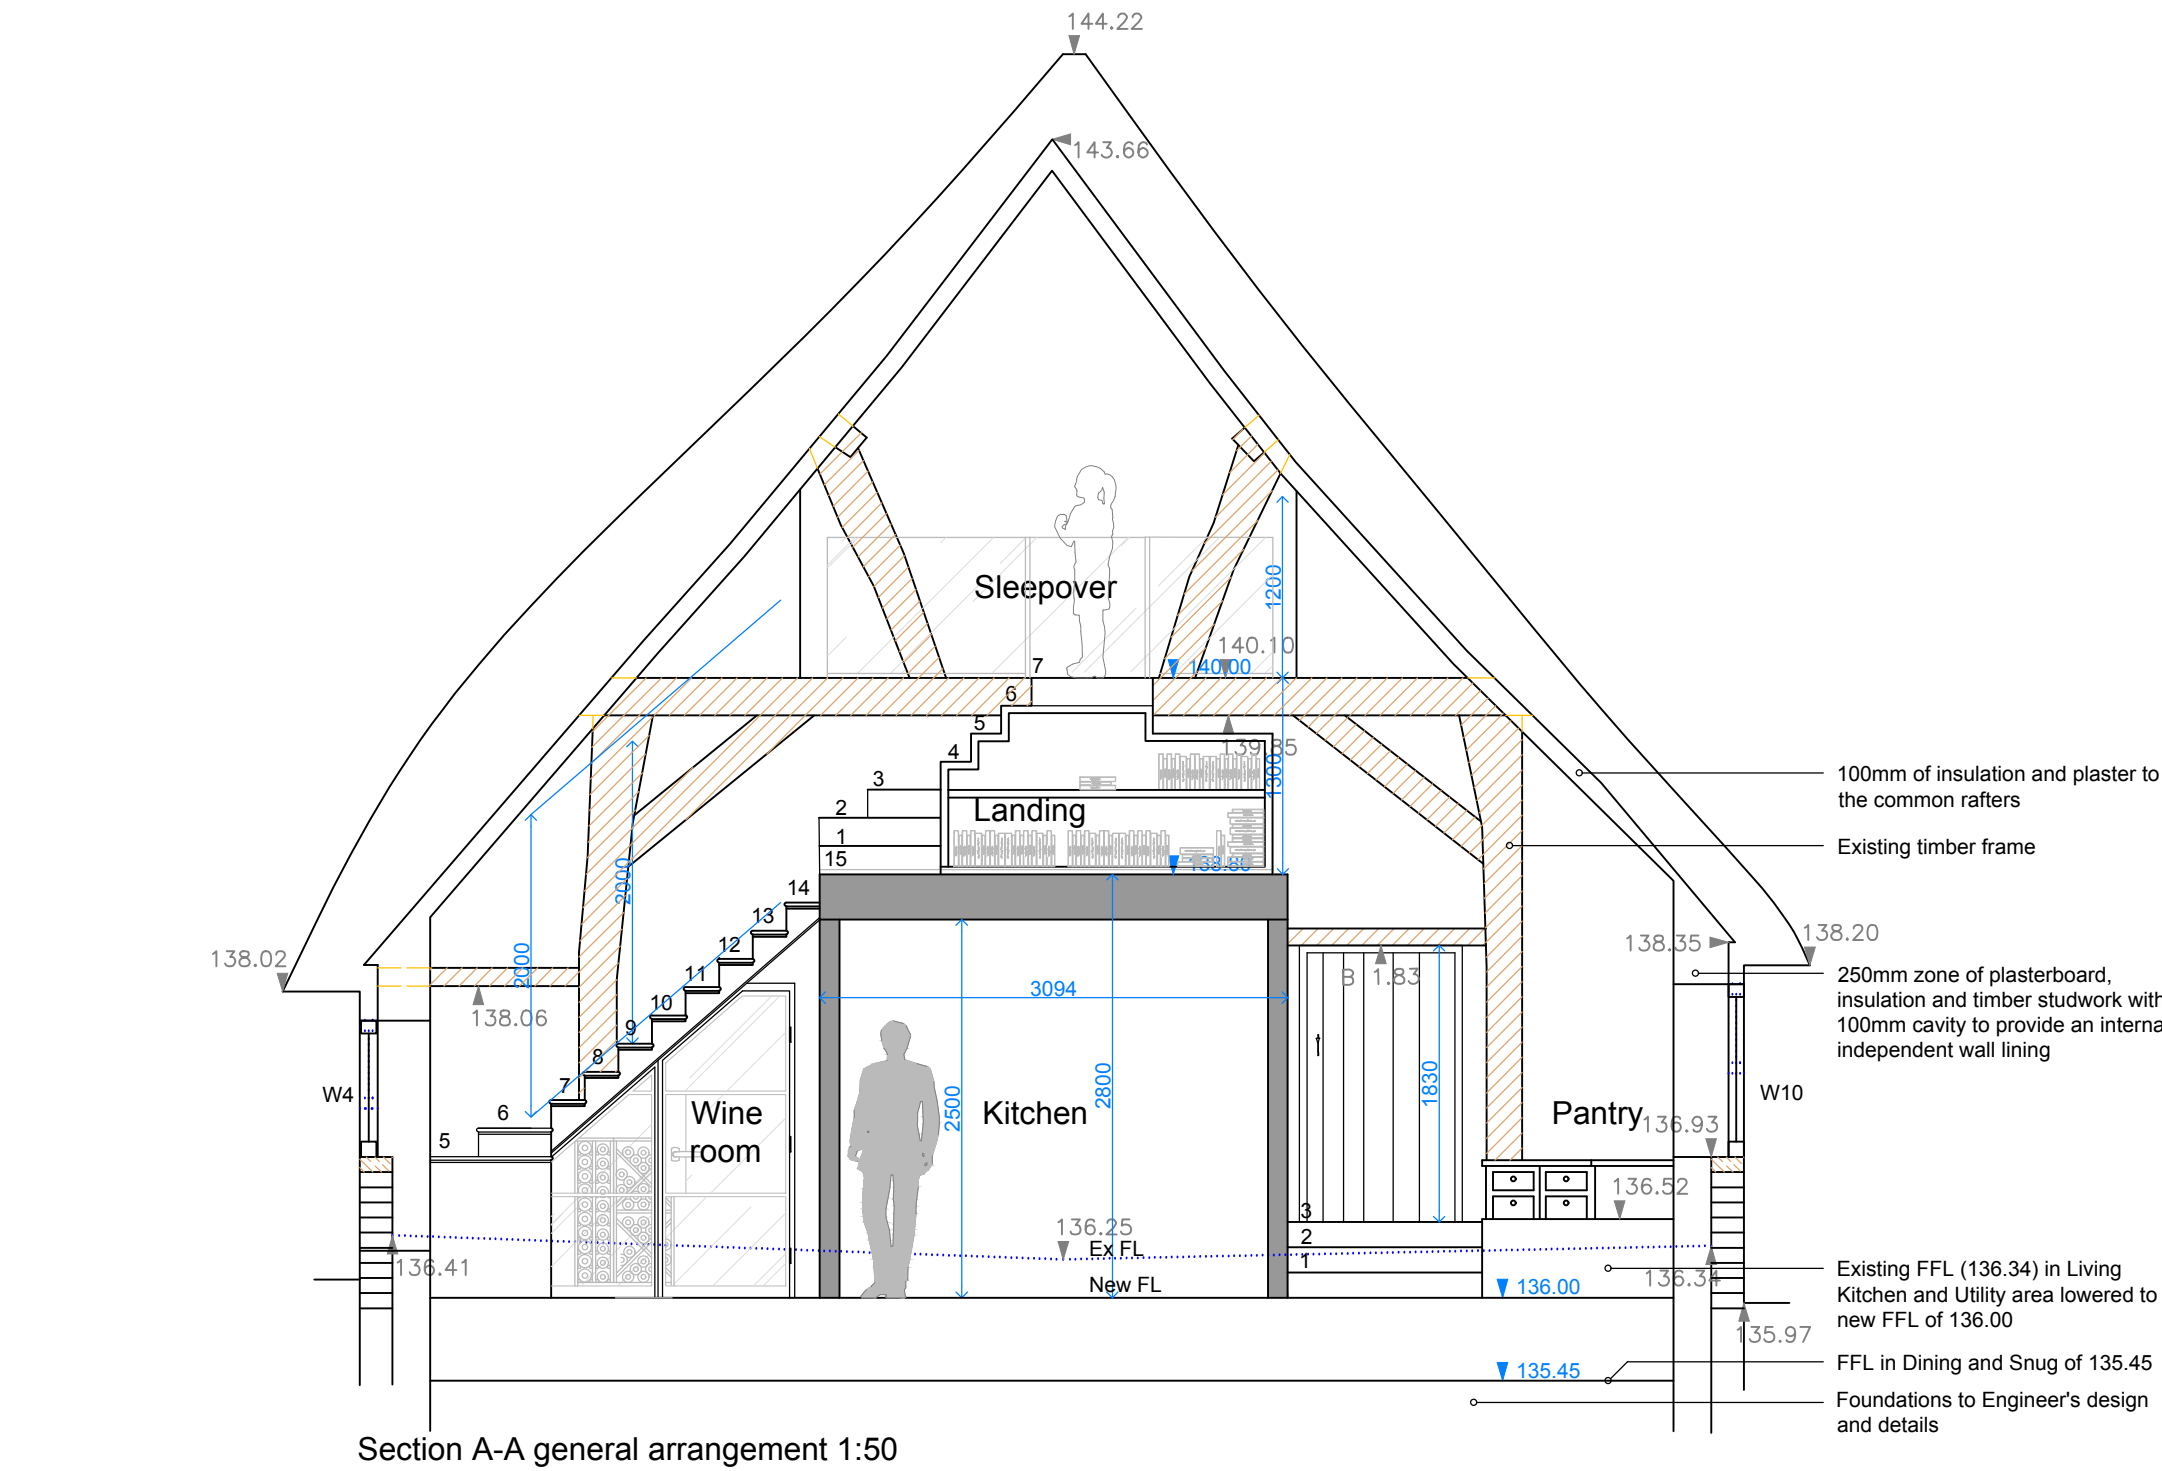


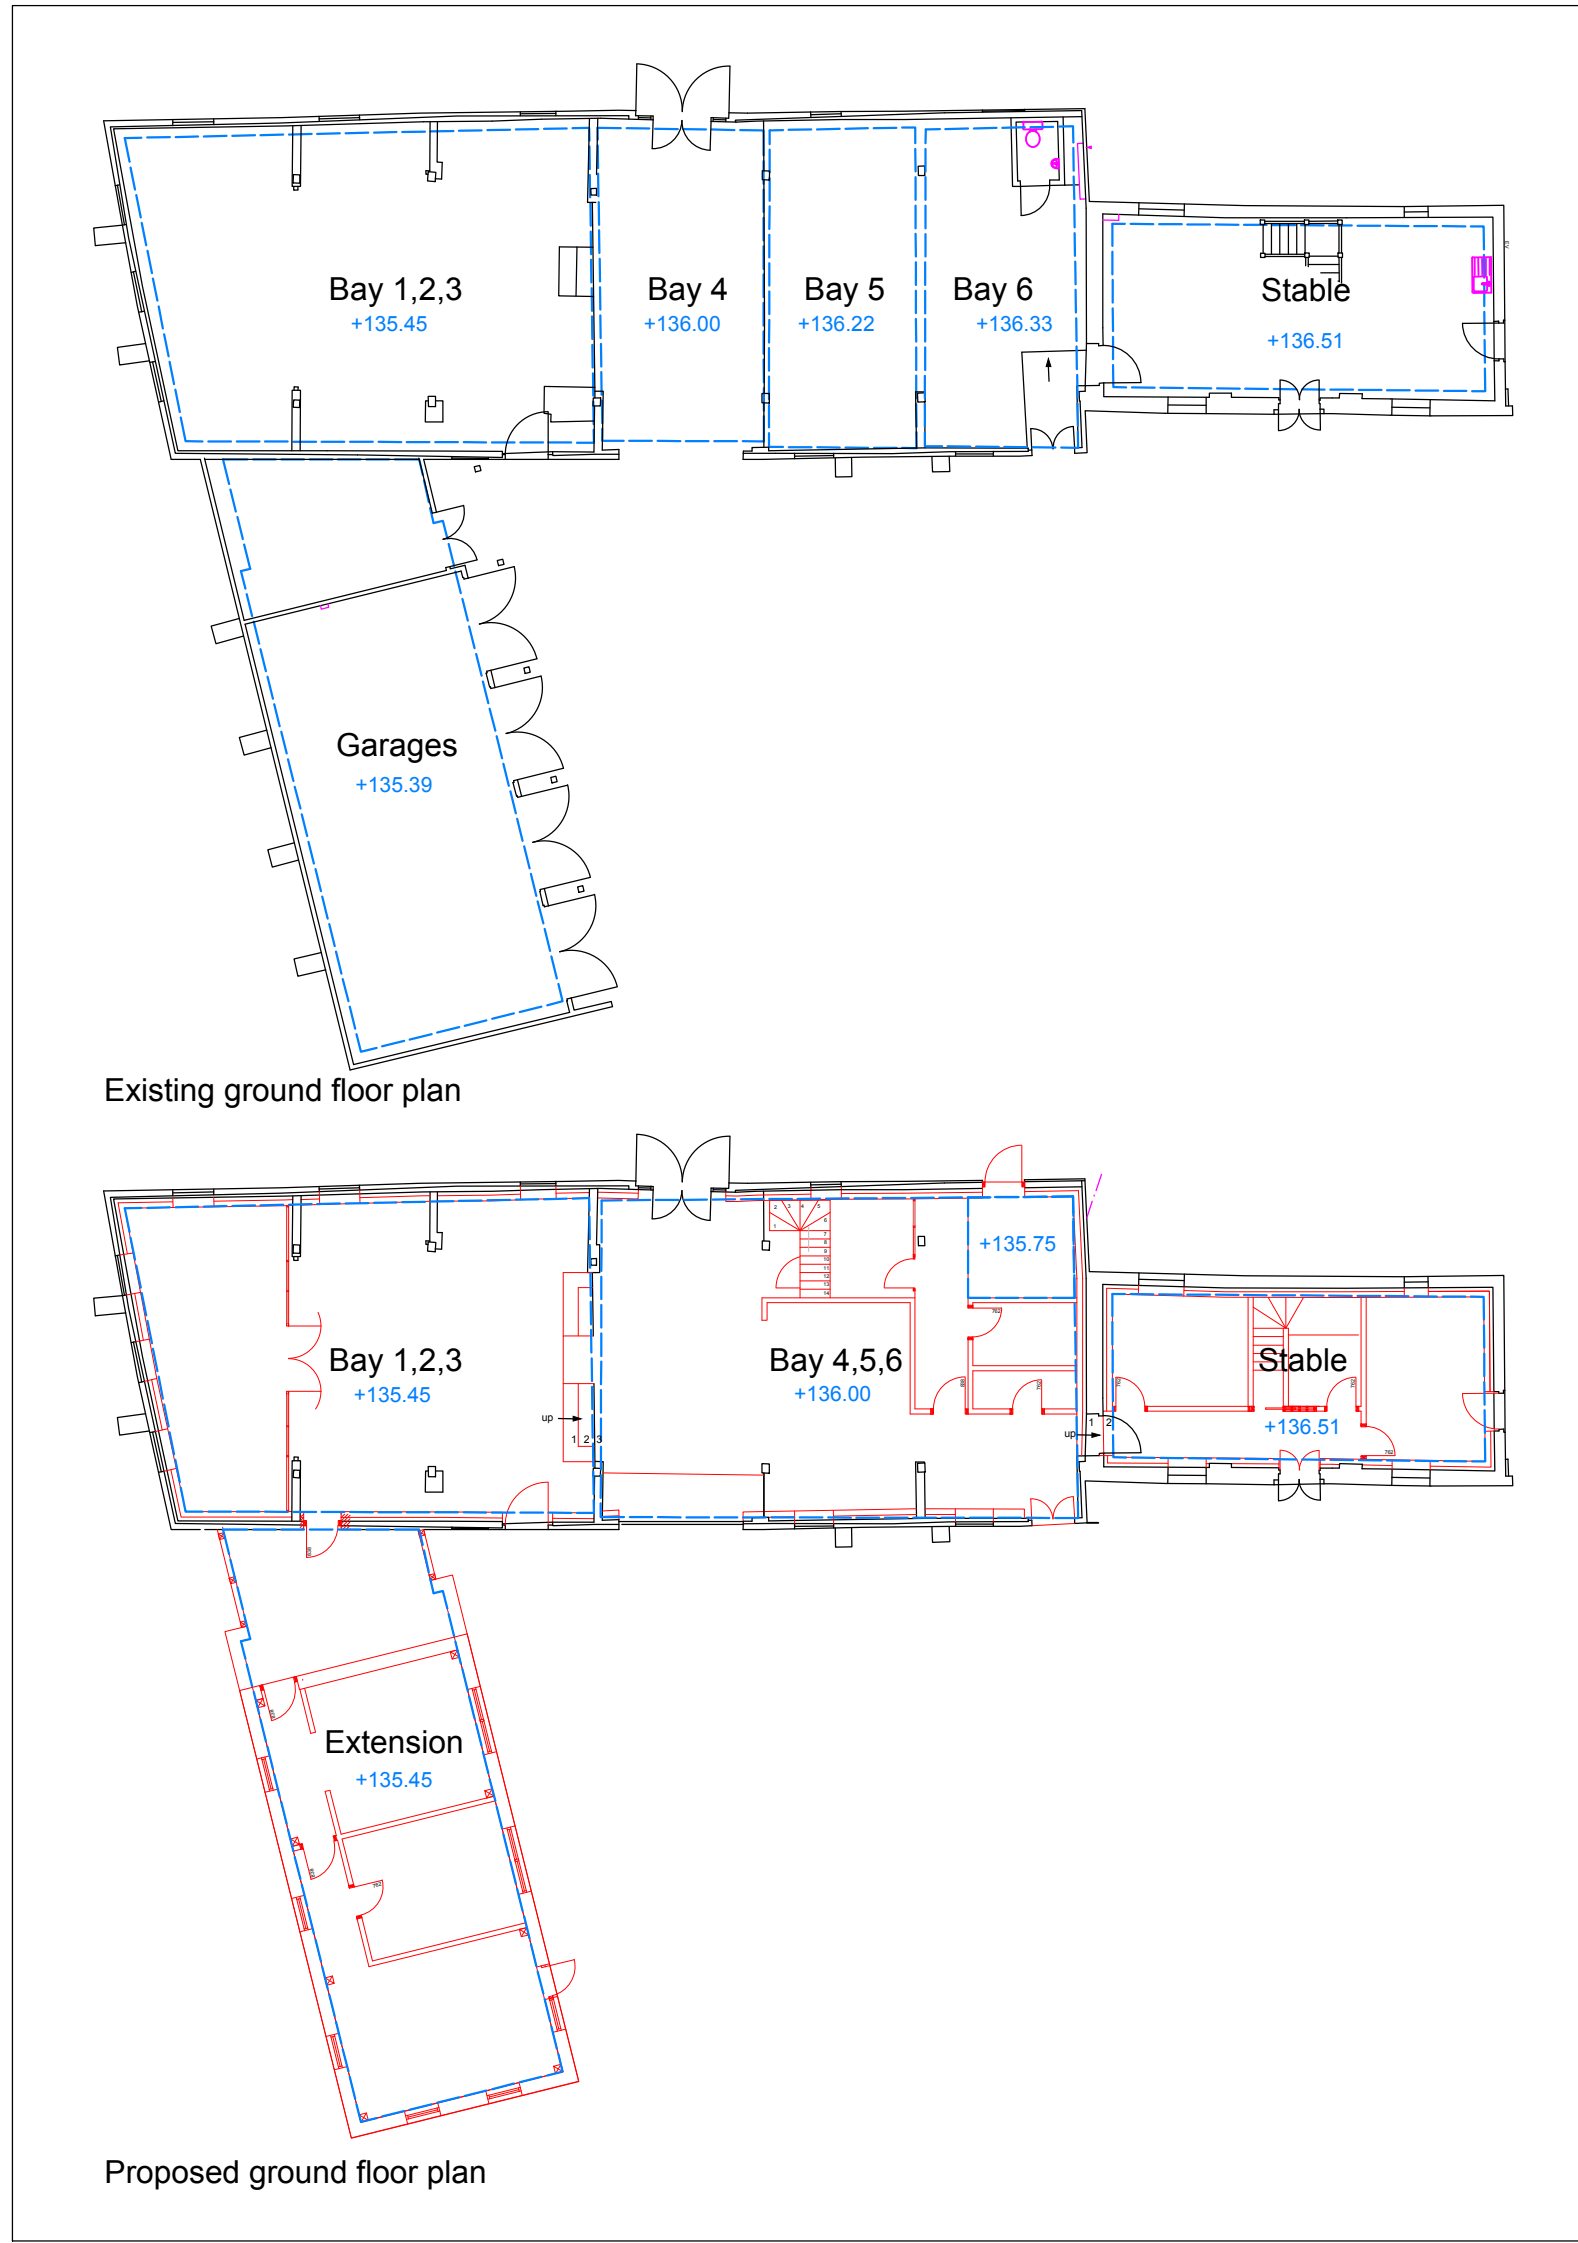

Do not scale from drawing, use figured dimensions only. Subject to site survey and all necessary consents. All dimensions to be checked by user and any discrepancies, errors or omissions to be reported to the Architect before work commences. This drawing is to be read in conjunction with other relevant documents.

REV	DESCRIPTION	DATE	AUTH
	***Not issued	180825	LR
A	Issued for client review	180925	LR
B	Issued for client review	171025	LR
C	Issued for pre-planning	111125	LR
D	Issued for review	300526	LR
E	Issued for Consultants' review and reports	290626	LR
F	Issued for client review	080726	LR
G	Issued for planning	210726	LR
H	Issued for planning	070826	LR

KEY

Boundary	Area
Elevation	Finishes
Groundline	Landscaping
New build	Plan
Engineer	Overhead Hidden
Removed	Services existing runs
Services existing runs	Services proposed runs
Setting out	Survey
Viewpoint	Viewpoint
Paneling	Flat panel radiator
S	Storage heater
E	Heating element
T	Towel radiator
RC	Radiator in cabinet
13 amp double socket	13 amp double socket
13 amp double socket countertop	13 amp double socket countertop
13 amp USB double socket	13 amp USB double socket
5 amp lighting socket	5 amp lighting socket
Switched spur	Switched spur
EV	Electric vehicle charge point
F	Floor socket
R	Rear socket
RCD	External quality socket
Lightswitch / Dimmer lightswitch	Lightswitch / Dimmer lightswitch
Lightswitch 2-way / 3-way	Lightswitch 2-way / 3-way
Lightswitch with timer	Lightswitch with timer
5 amp lightswitch	5 amp lightswitch
Pullover lightswitch	Pullover lightswitch
Overhead pendant light	Overhead pendant light
Wall light 1800 height	Wall light 1800 height
External wall light	External wall light
Wall light low level 450 high	Wall light low level 450 high
LED light (directional) (wide angle)	LED light (directional) (wide angle)
Directional spot light	Directional spot light
Star or pin light	Star or pin light
IR	Intra red sensor Light
Extrast lavage combination	Extrast lavage combination
Flue or duct	Flue or duct
Strip light under cabinet/shelf	Strip light under cabinet/shelf
Closest light and jamb switch	Closest light and jamb switch
Smoke / Heat detector (wired)	Smoke / Heat detector (wired)
Alarm sensor / PIR sensor	Alarm sensor / PIR sensor
Alarm panel / External alarm box	Alarm panel / External alarm box
Alarm keypad	Alarm keypad
Speaker point wall or ceiling	Speaker point wall or ceiling
Remote control eye	Remote control eye
Cooler socket	Cooler socket
CCU/Fuseboard	CCU/Fuseboard
Meters gas and electricity	Meters gas and electricity
AV	Audio visual control panel
WIFI	Router for WIFI signal
AC	Air conditioning
UF	Underfloor heating manifold
T	Heating timer control panel
Telephone socket wired to services cdd	Telephone socket wired to services cdd
CAT5 cables xl wired to services cdd	CAT5 cables xl wired to services cdd
Television aerial wired to services cdd to aerial feed from roof	Television aerial wired to services cdd to aerial feed from roof
Sty socket wired to services cdd to dish feed from roof	Sty socket wired to services cdd to dish feed from roof
TV position with socket at LL includes BT, ZL, aerial and Sty points	TV position with socket at LL includes BT, ZL, aerial and Sty points
Standpipe	Standpipe
Thermostat	Thermostat
Doorbell / Doorbell sounder	Doorbell / Doorbell sounder
Chilly	Chilly
Shower controls	Shower controls
Insulation	Insulation
Floor to ceiling height	Floor to ceiling height
Star and window head heights	Star and window head heights
Up	Up
Joint run	Joint run
HL,LL	Service at high / low level

DRAWING ISSUE

Planning

LUKE ROSE ARCHITECT

Beck Cottage, Abbots Ann Hampshire SP11 7NW
tel: +44 (0) 1264 710163
email: info@lukerose.co.uk
www.lukerose.co.uk

Architecture | Construction | Design | Development

JOB

Barn at Shalbourne Manor
Kingston Road
Shalbourne SN8 3QD

TITLE

Details and sections

SCALE DATE AUTHOR

1:var Jul 26 LR

DRAWING NO REV

25/436/105 H

