

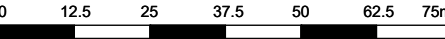


NOTES:
This drawing is copyright of the Architects and must not be used without their permission. All dimensions to be checked on site. Discrepancies and omissions to be reported immediately to the Architect.

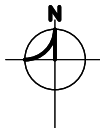

Scale 1:625 @ A1 - 1:1250 @ A3

DRAWING LEGEND	
	0.14 Hectares
	Other land owned by applicant.

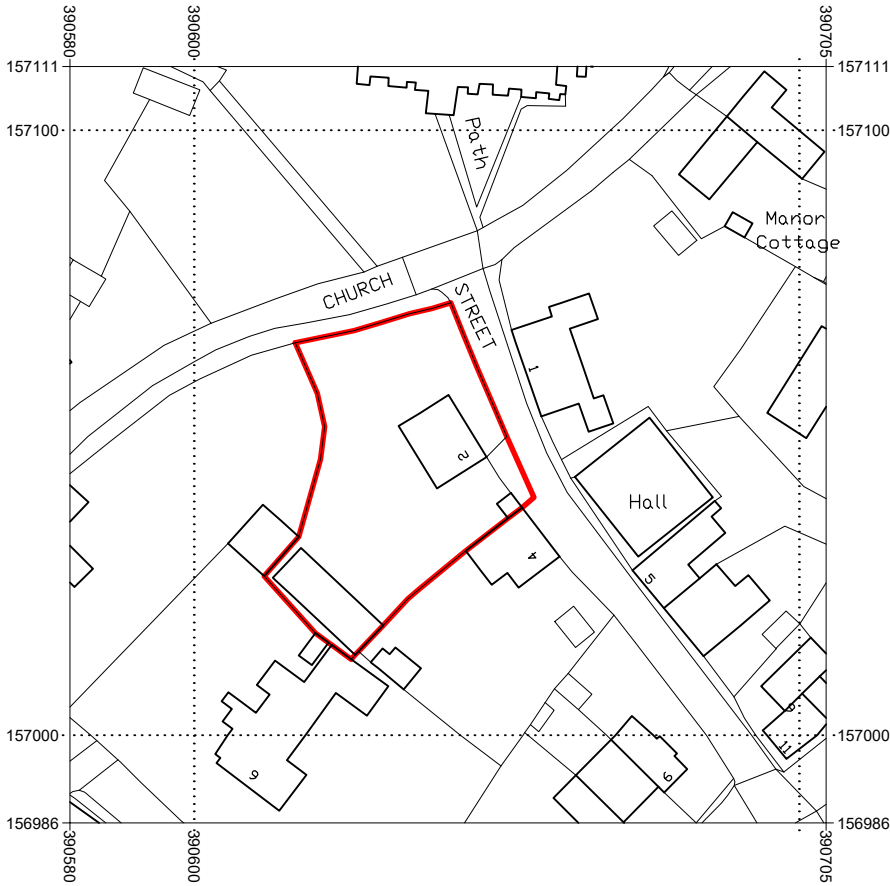

Serial number: 309007
© Crown copyright and database right 2025
Ordnance Survey licence AC0000848283
Reproduction in whole or in part is prohibited without the prior permission of Ordnance Survey.

Location Plan

1:625 @ A1 (1:1250 @ A3)

-	-	-
Rev	Revision	Date



Macey's Architectural Design & Development Ltd
15 Craybourne Road, Melksham, Wiltshire, SN12 7DH
Email: benmacey@maddltd.co.uk Tel: 07867417112

Title: Location Plan

Project: Moorfield Farm, 2 Church Street, Wiltshire, BA14 6EW

Client: Mr & Mrs Stevens
Drawing Scale: 1:625 @ A1 (1:1250 @ A3)
Drawing Date: January 2026

Drawing Number: 26/1055/LOC1