



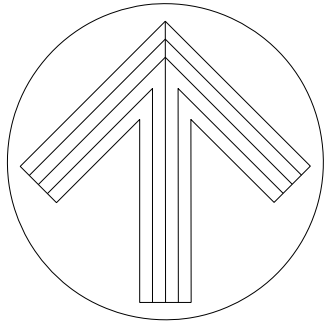

E
D
C
B
A

Rev	Date	Notes
-----	------	-------

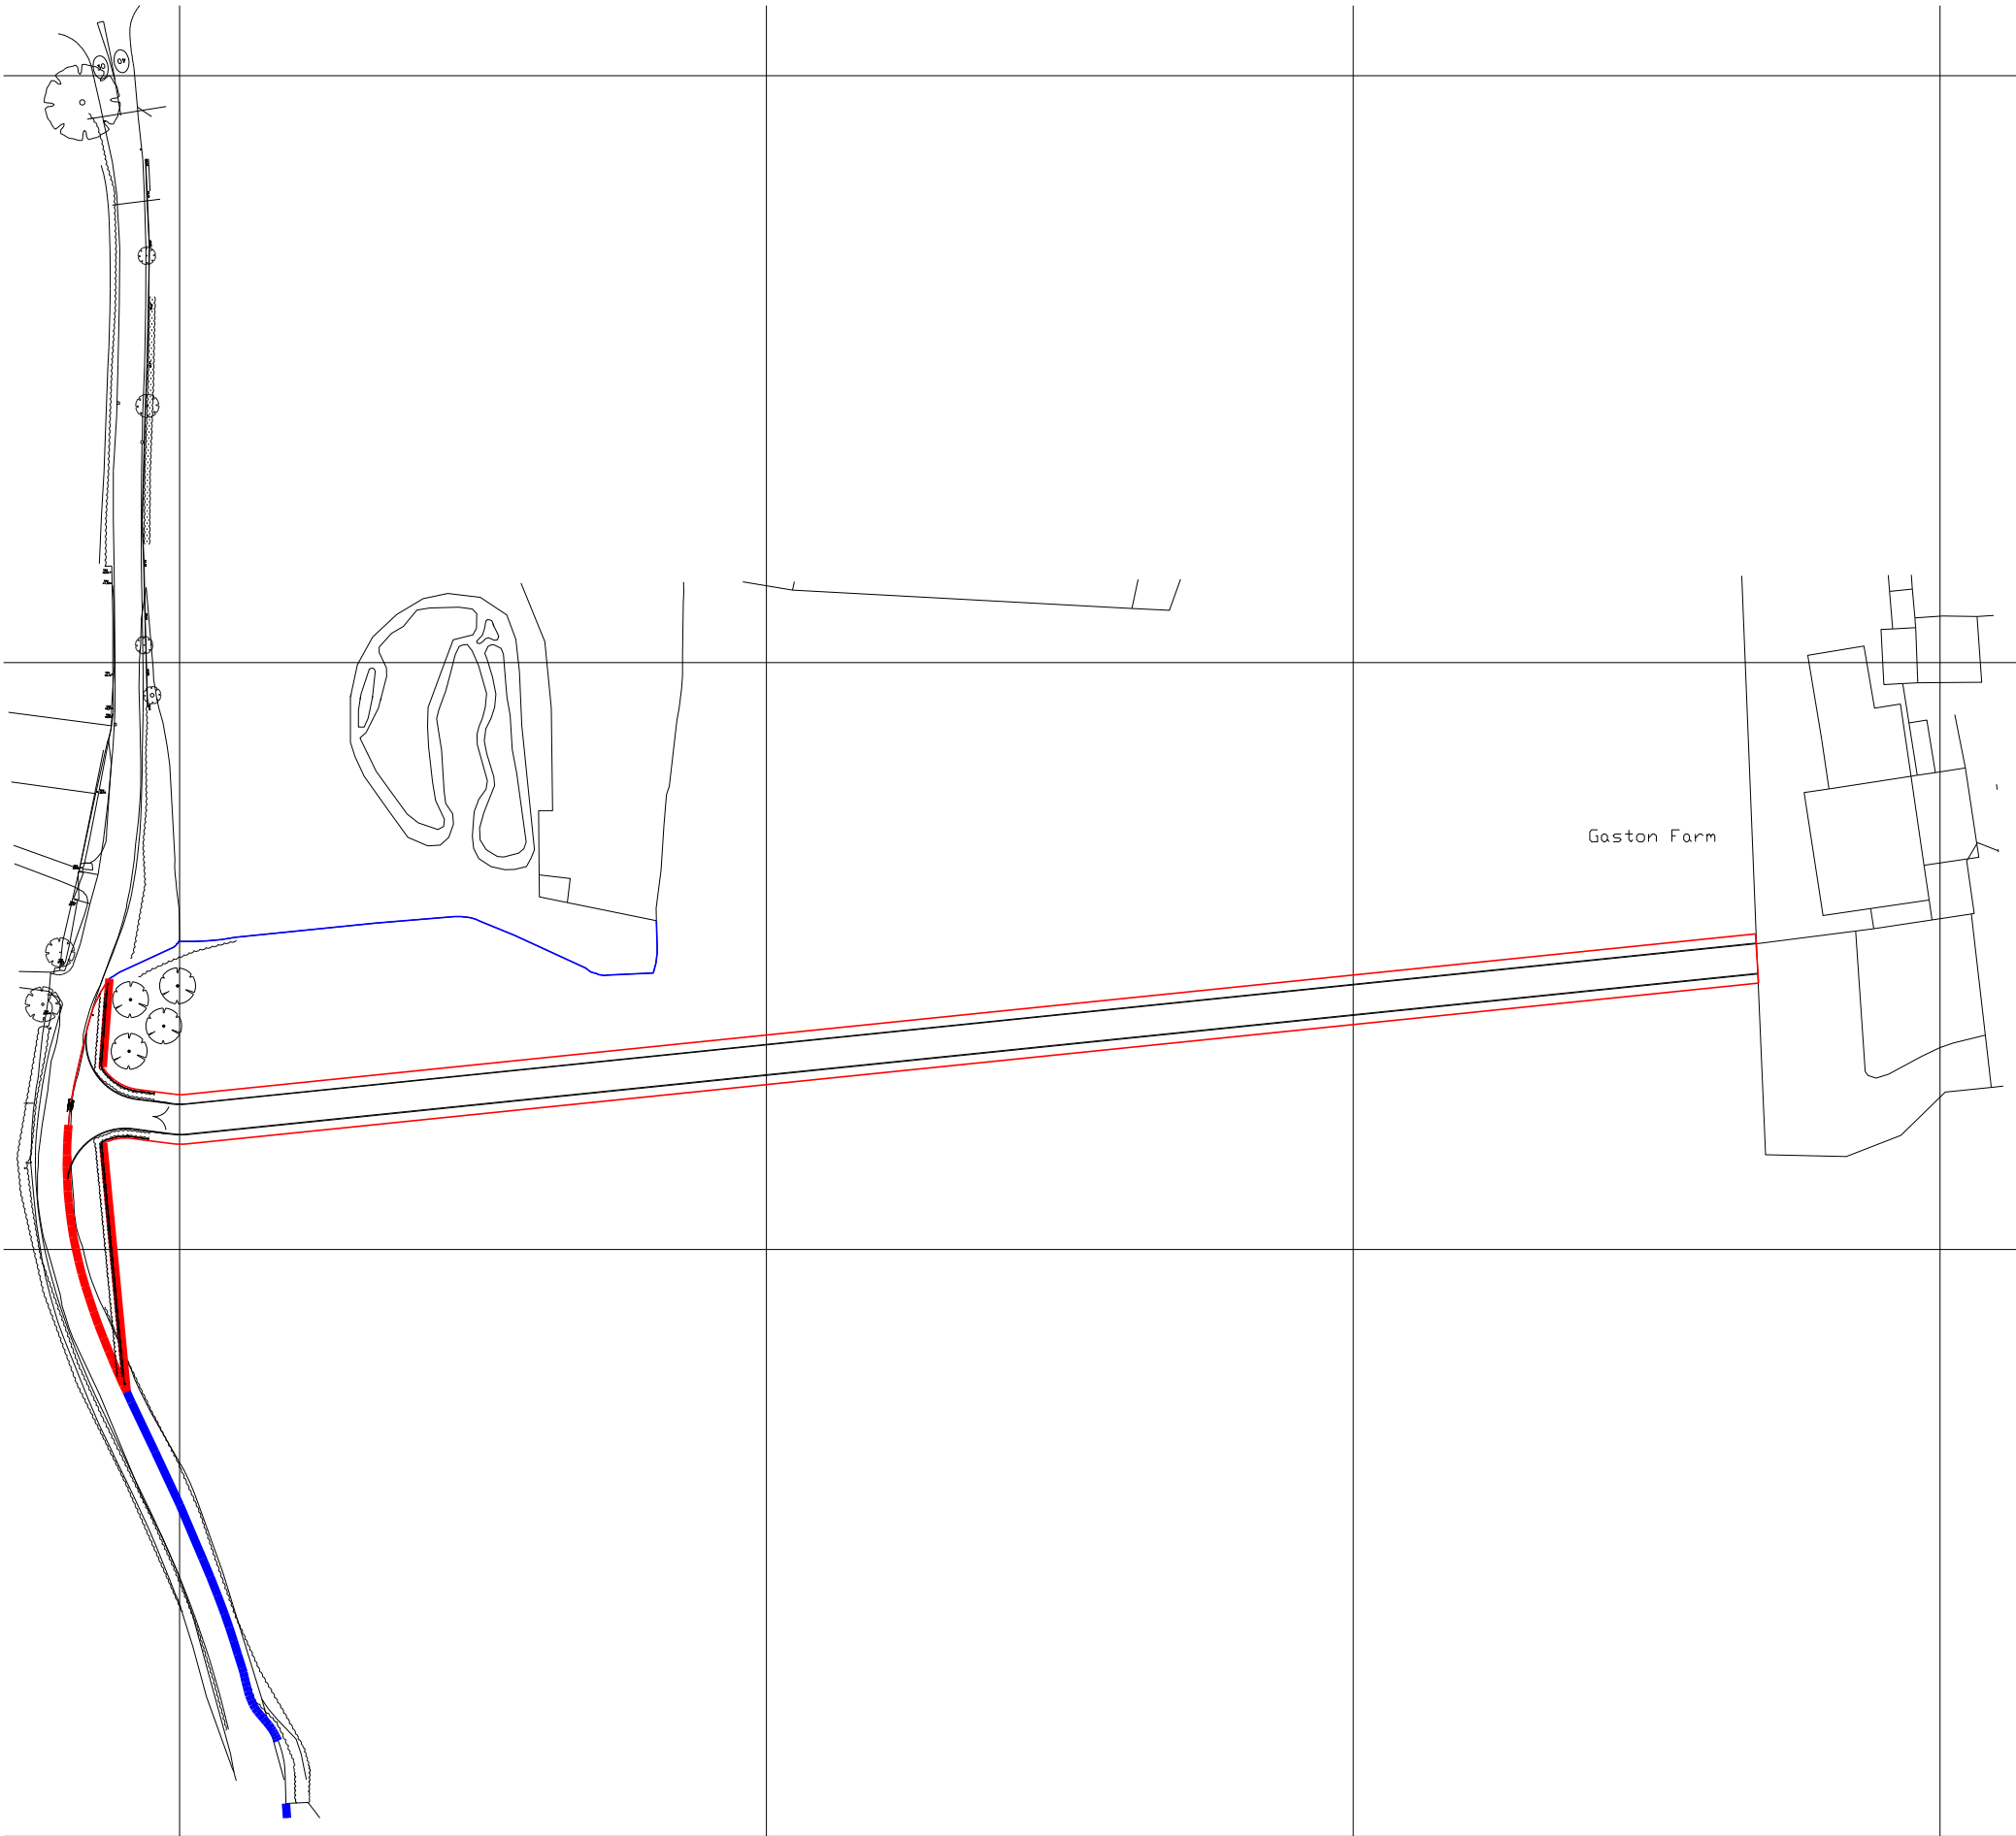

LPC (TRULL) LTD.,
TRULL, TETBURY, GLOUCESTERSHIRE GL8 8SQ
Tel: 01285 841433 email: admin@lpc-trull.com

Client
Russell Greenman

Project
Proposed Farm Access
Gaston Farm
Gaston
Holt

Drawing
Location Plan
© Crown copyright and database rights 2024
OS Licence 100047474

Date
March 24

Scale
1:1250 @ A3

Drawing Number
LPC 5287 PR 01 Rev B

1:1250

m 25 50 75 100 125