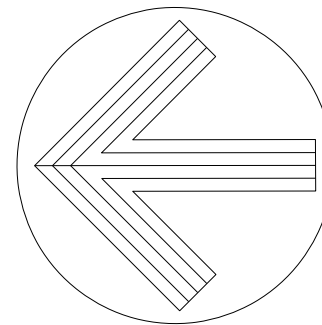
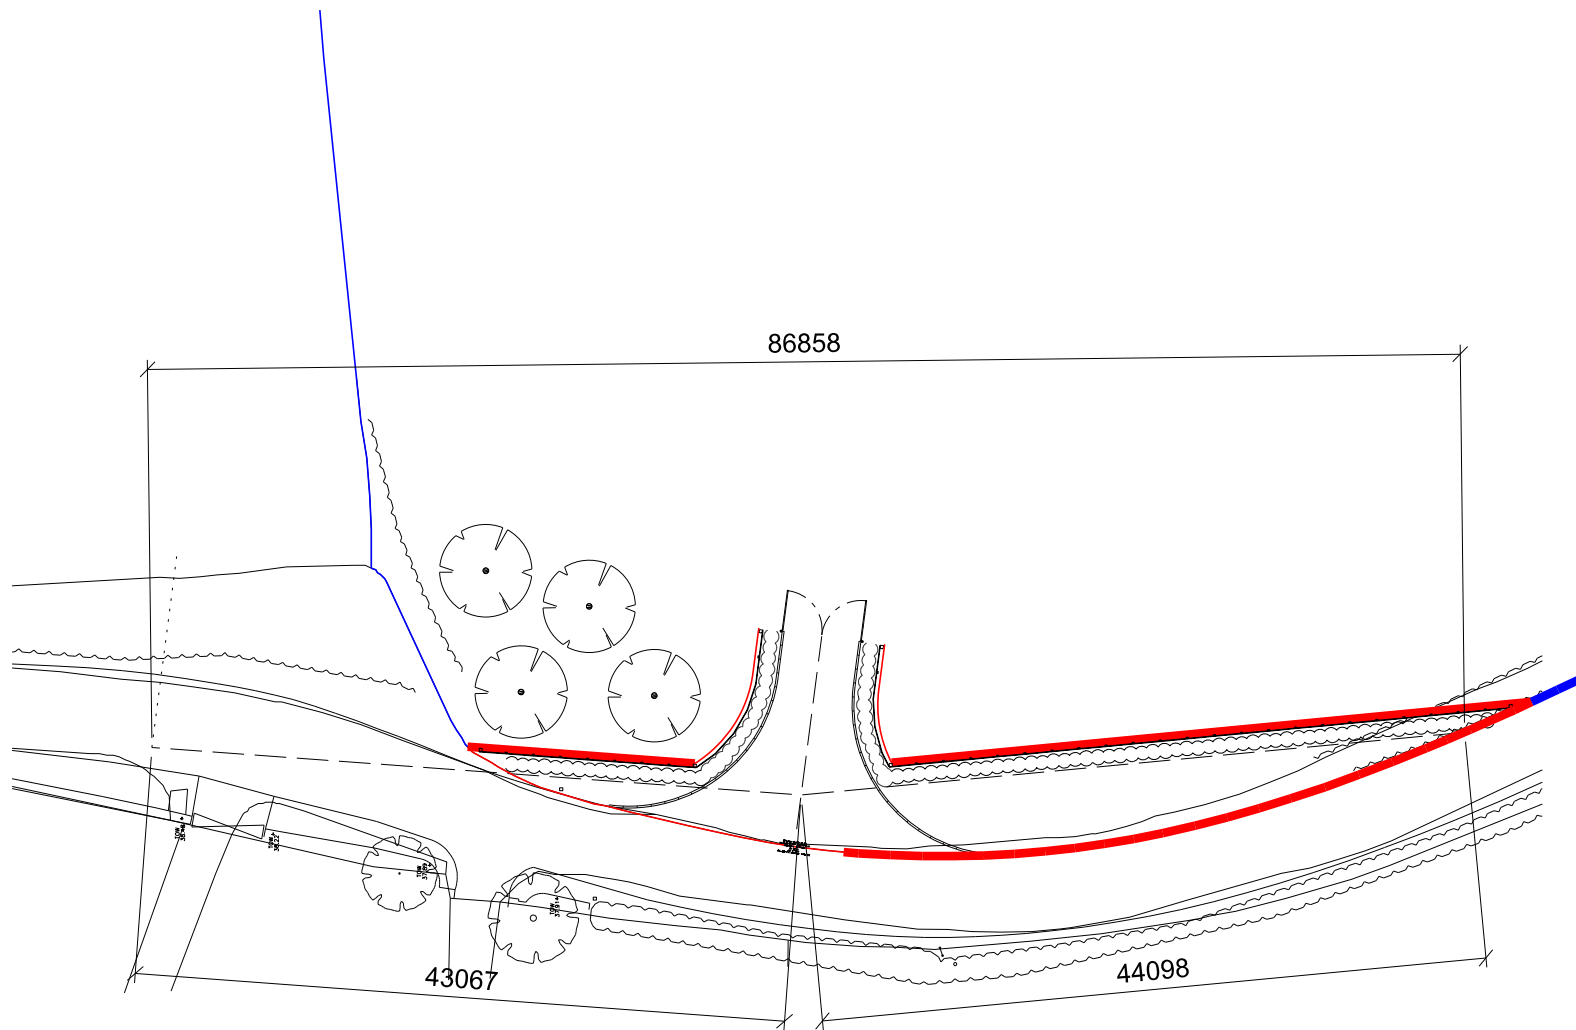


Rev	Date	Notes
E		
D		
C		
B		
A		

lpc

TOWN AND
COUNTRY
PLANNING
DEVELOPMENT
CONSULTANTS

LPC (TRULL) LTD.,
TRULL, TETBURY, GLOUCESTERSHIRE GL8 8SQ
Tel: 01285 841433 email: admin@lpctrull.com

Client Russell Greenman	
Project Proposed Farm Access Gaston Farm Gaston Holt	
Drawing Block Plan DIMENSIONS © Crown copyright and database rights 2024 OS Licence 100047474	
Date March 24	Scale 1:500 @ A3
Drawing Number LPC 5287 PR 02 Rev B	