
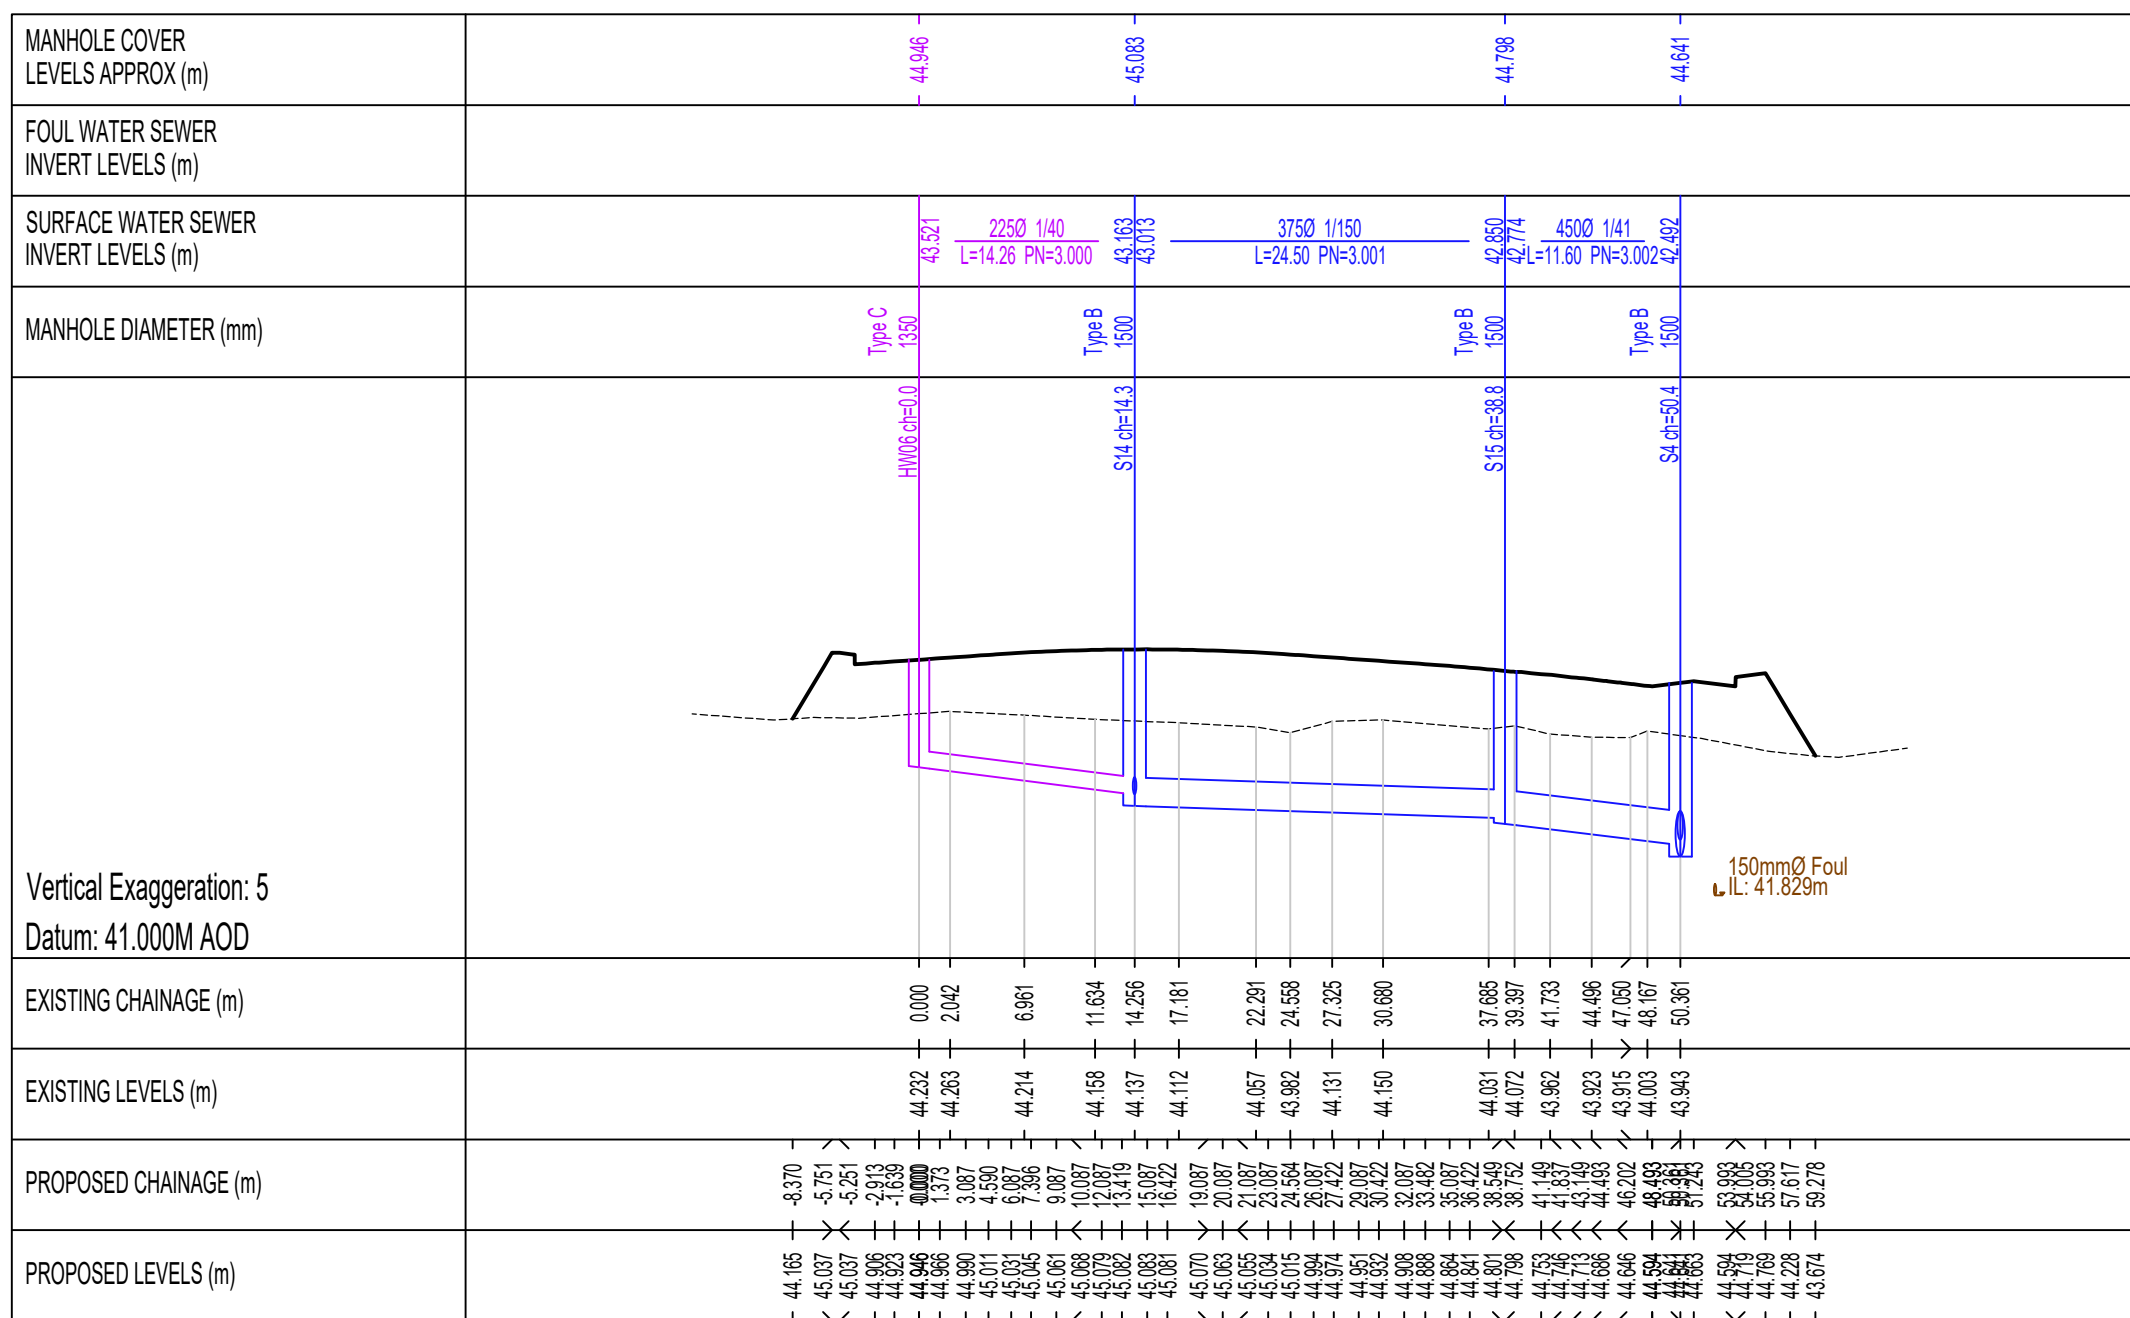
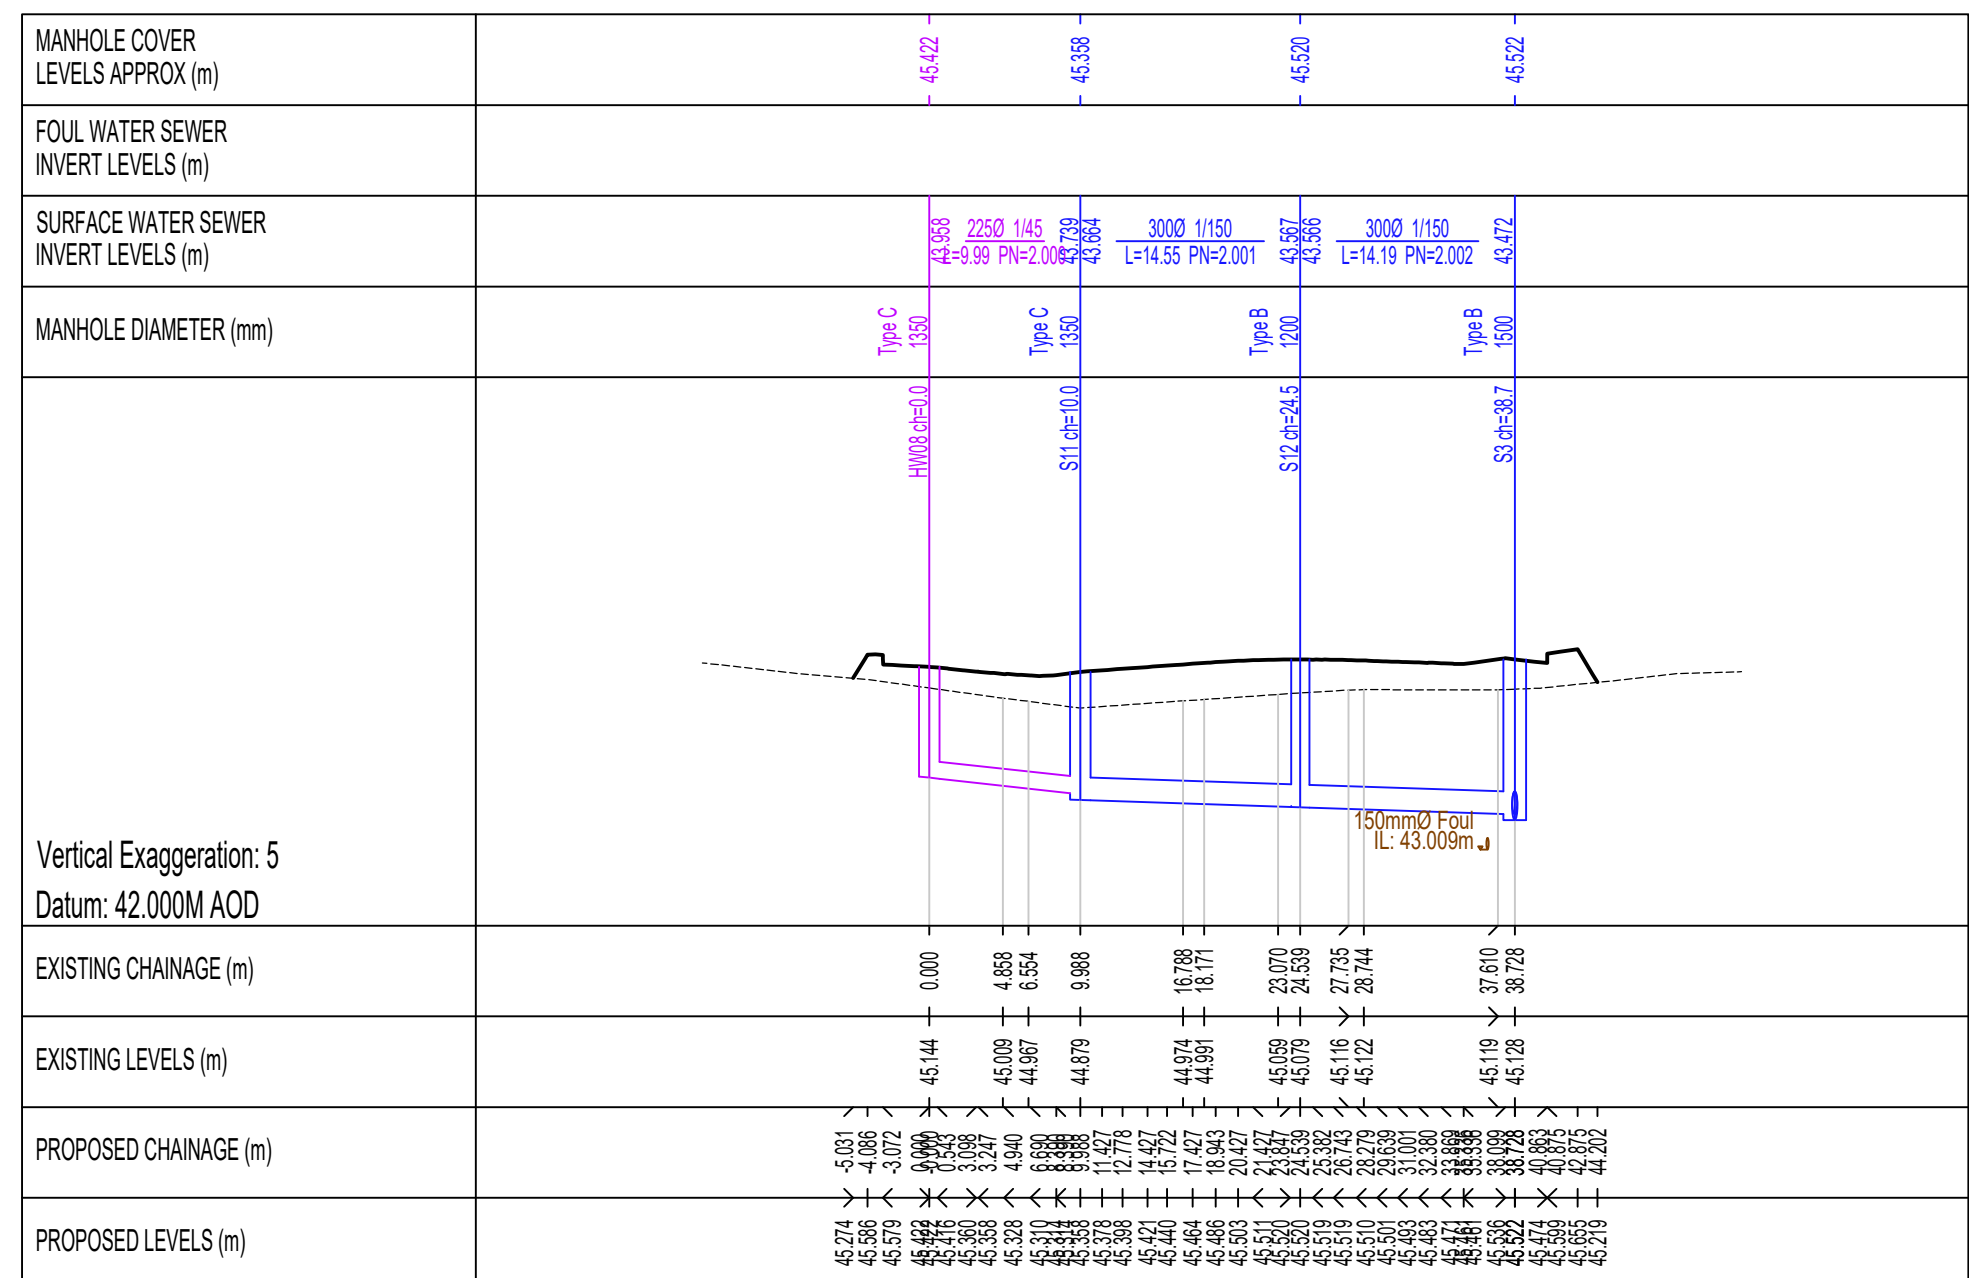
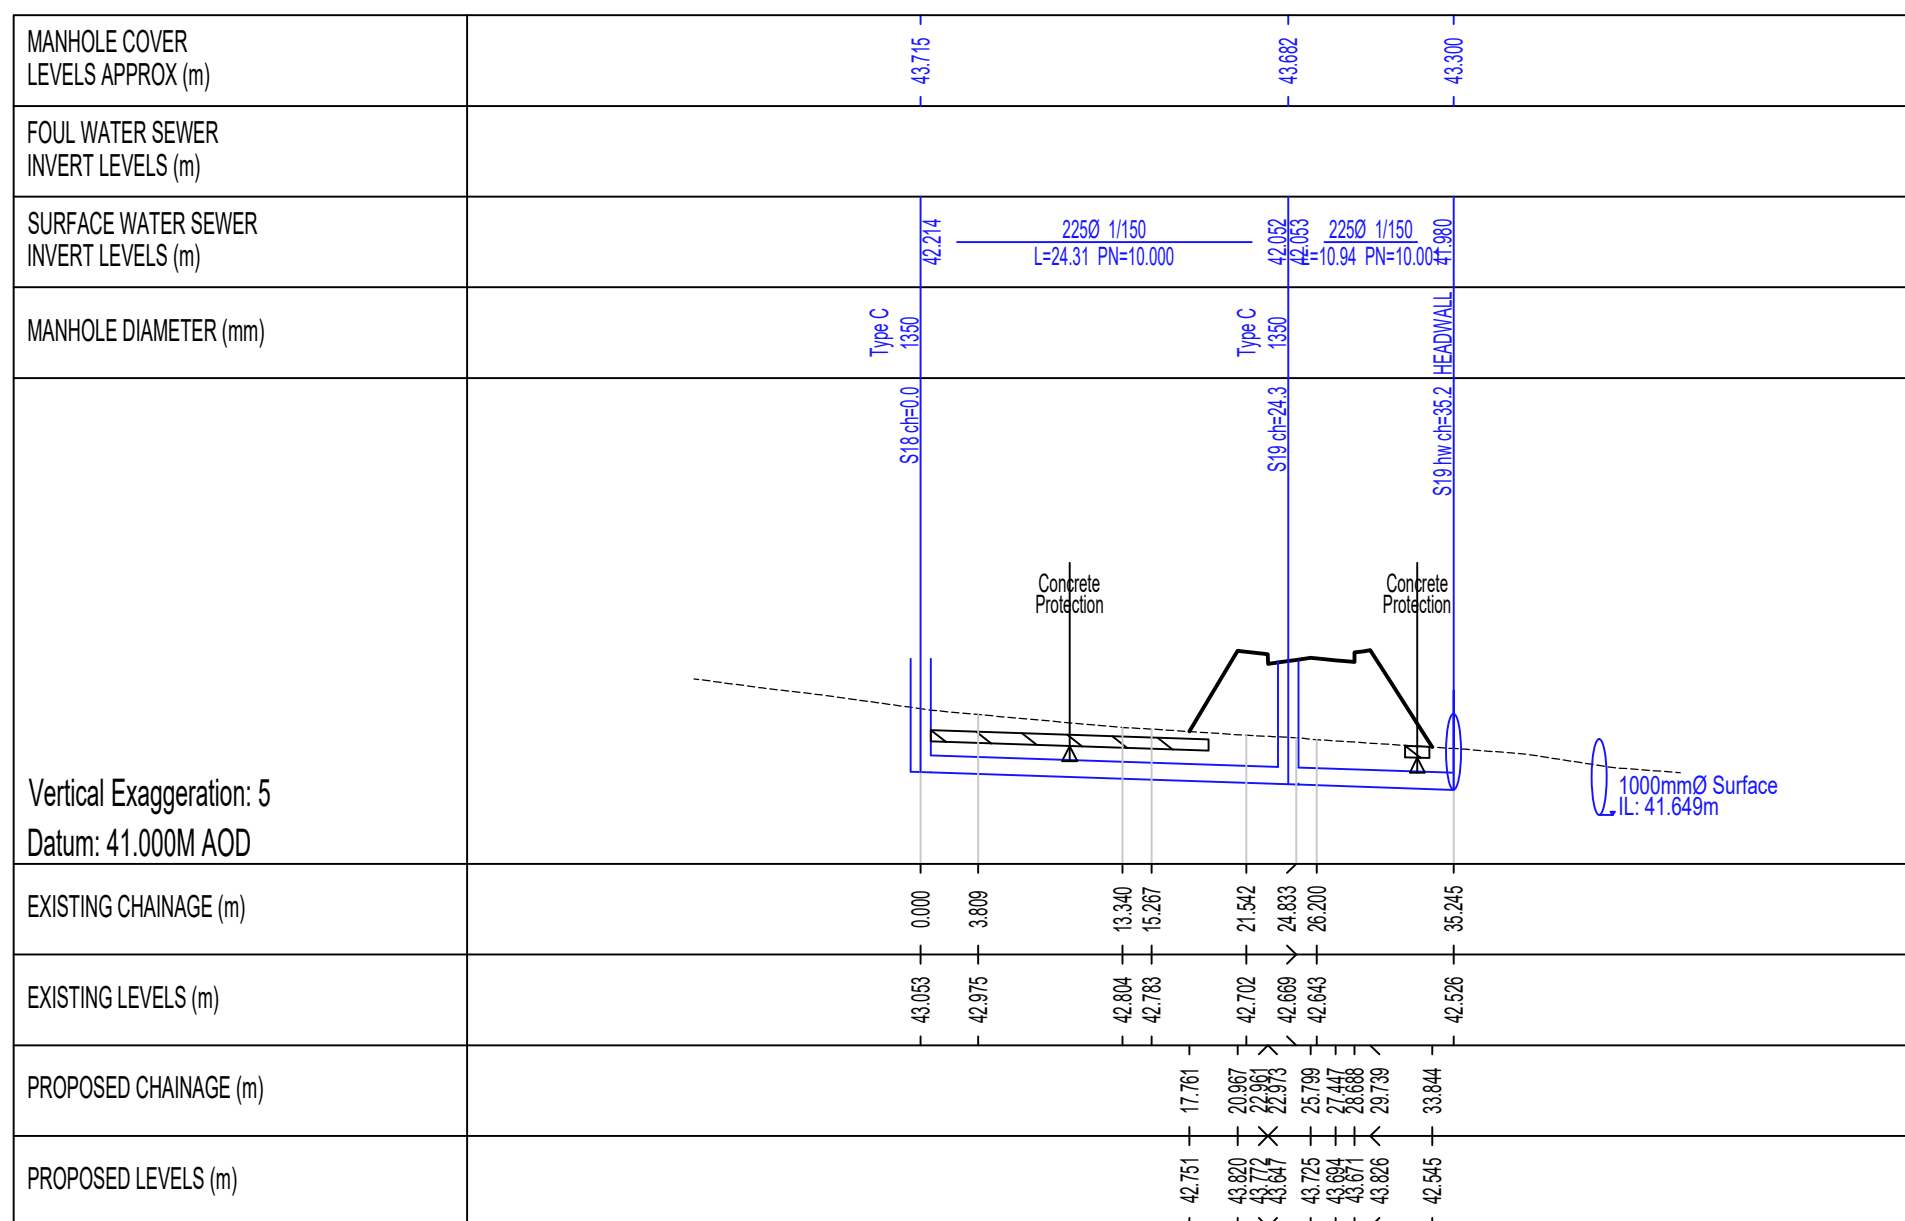
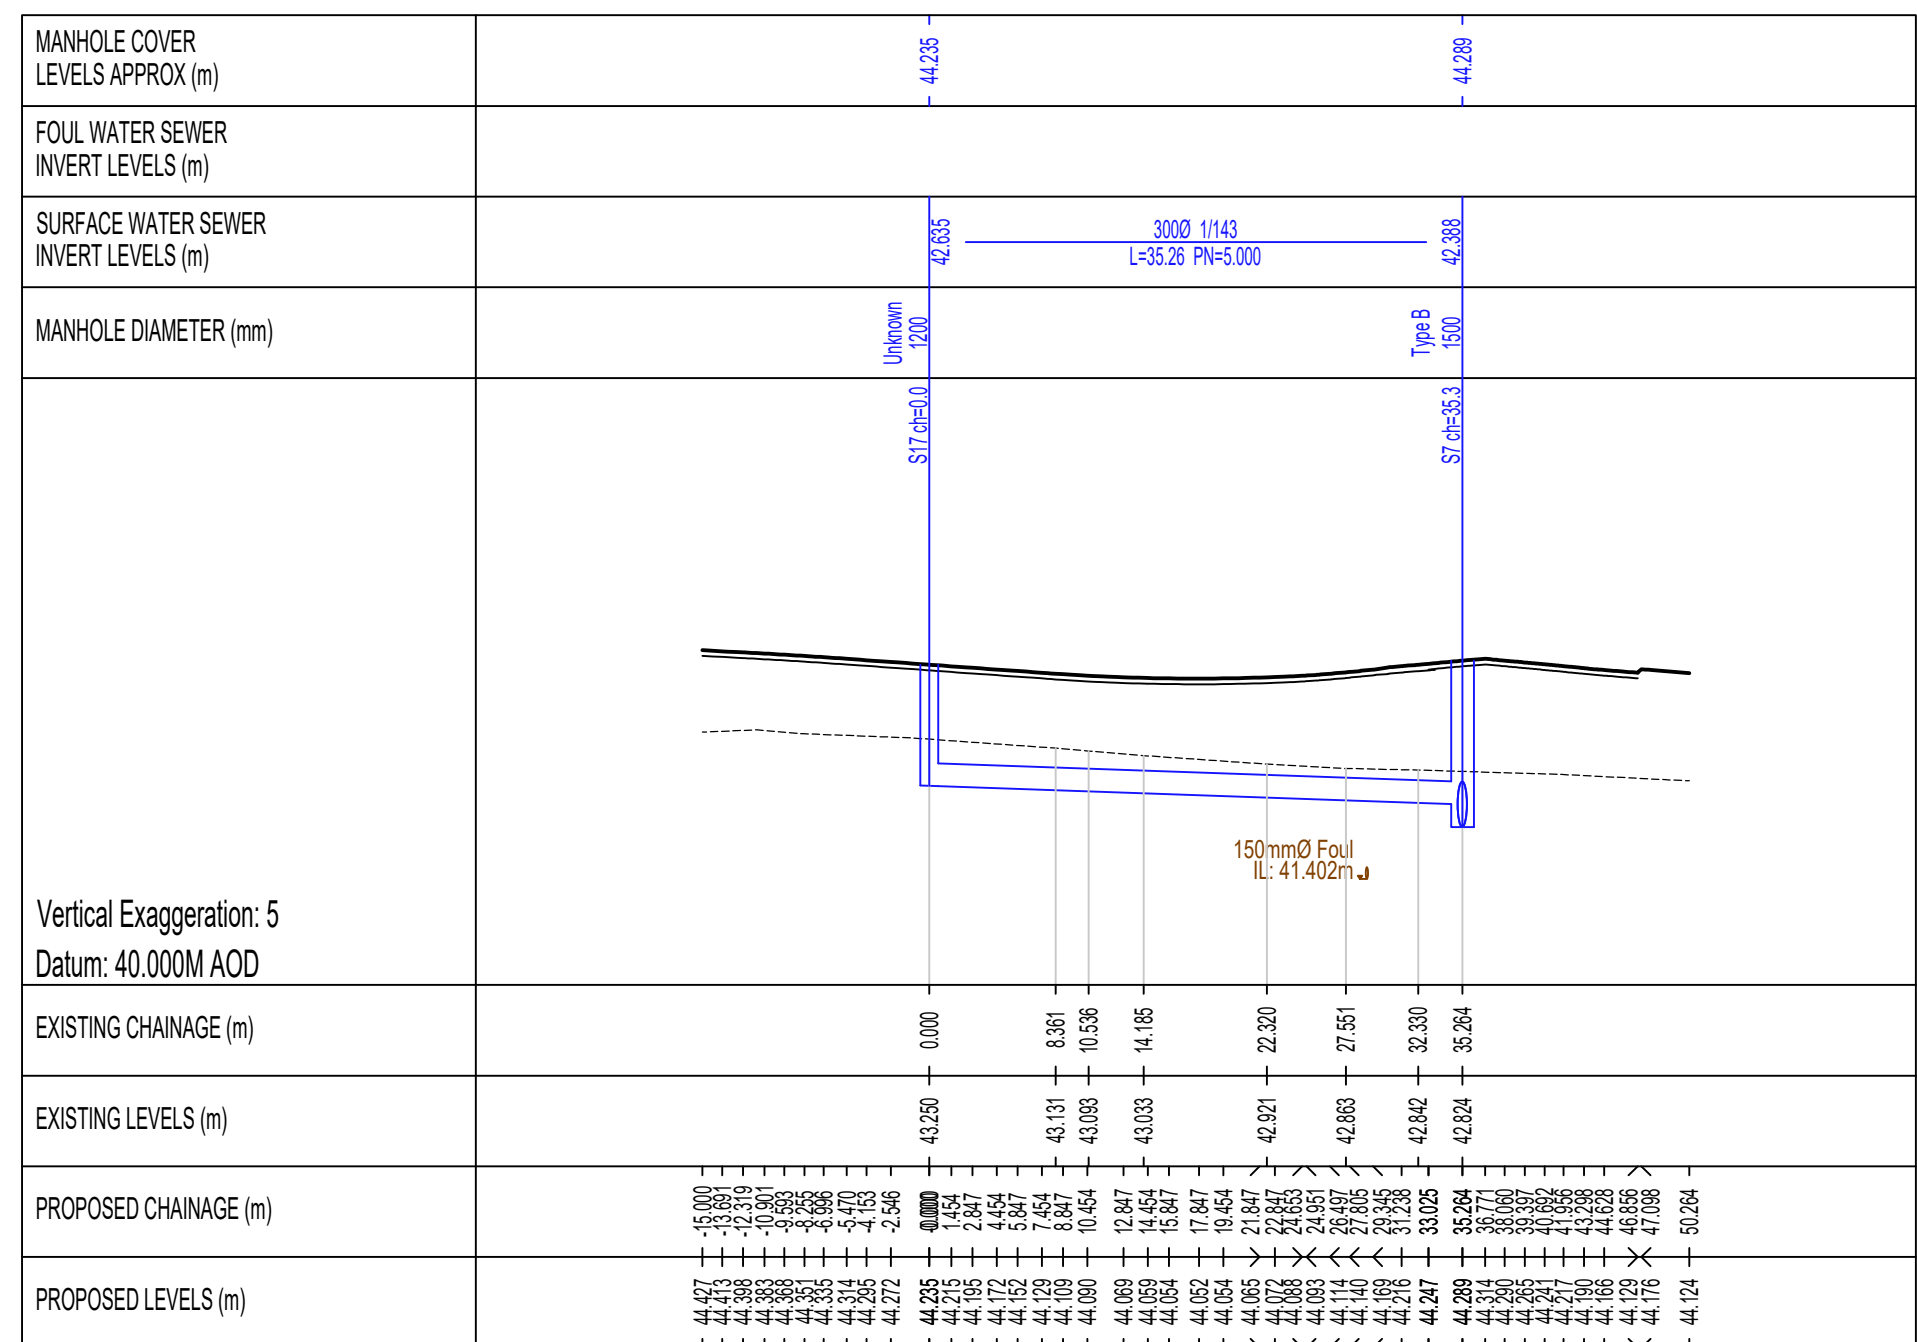


- NOTES:
1. DO NOT SCALE from this drawing as liable to distort
 2. This drawing is to be read in conjunction with all other relevant Engineers, Architects and Specialists drawings and specifications
 3. Any variations with line, level or specification of the proposed works should be reported to the Engineer prior to commencement

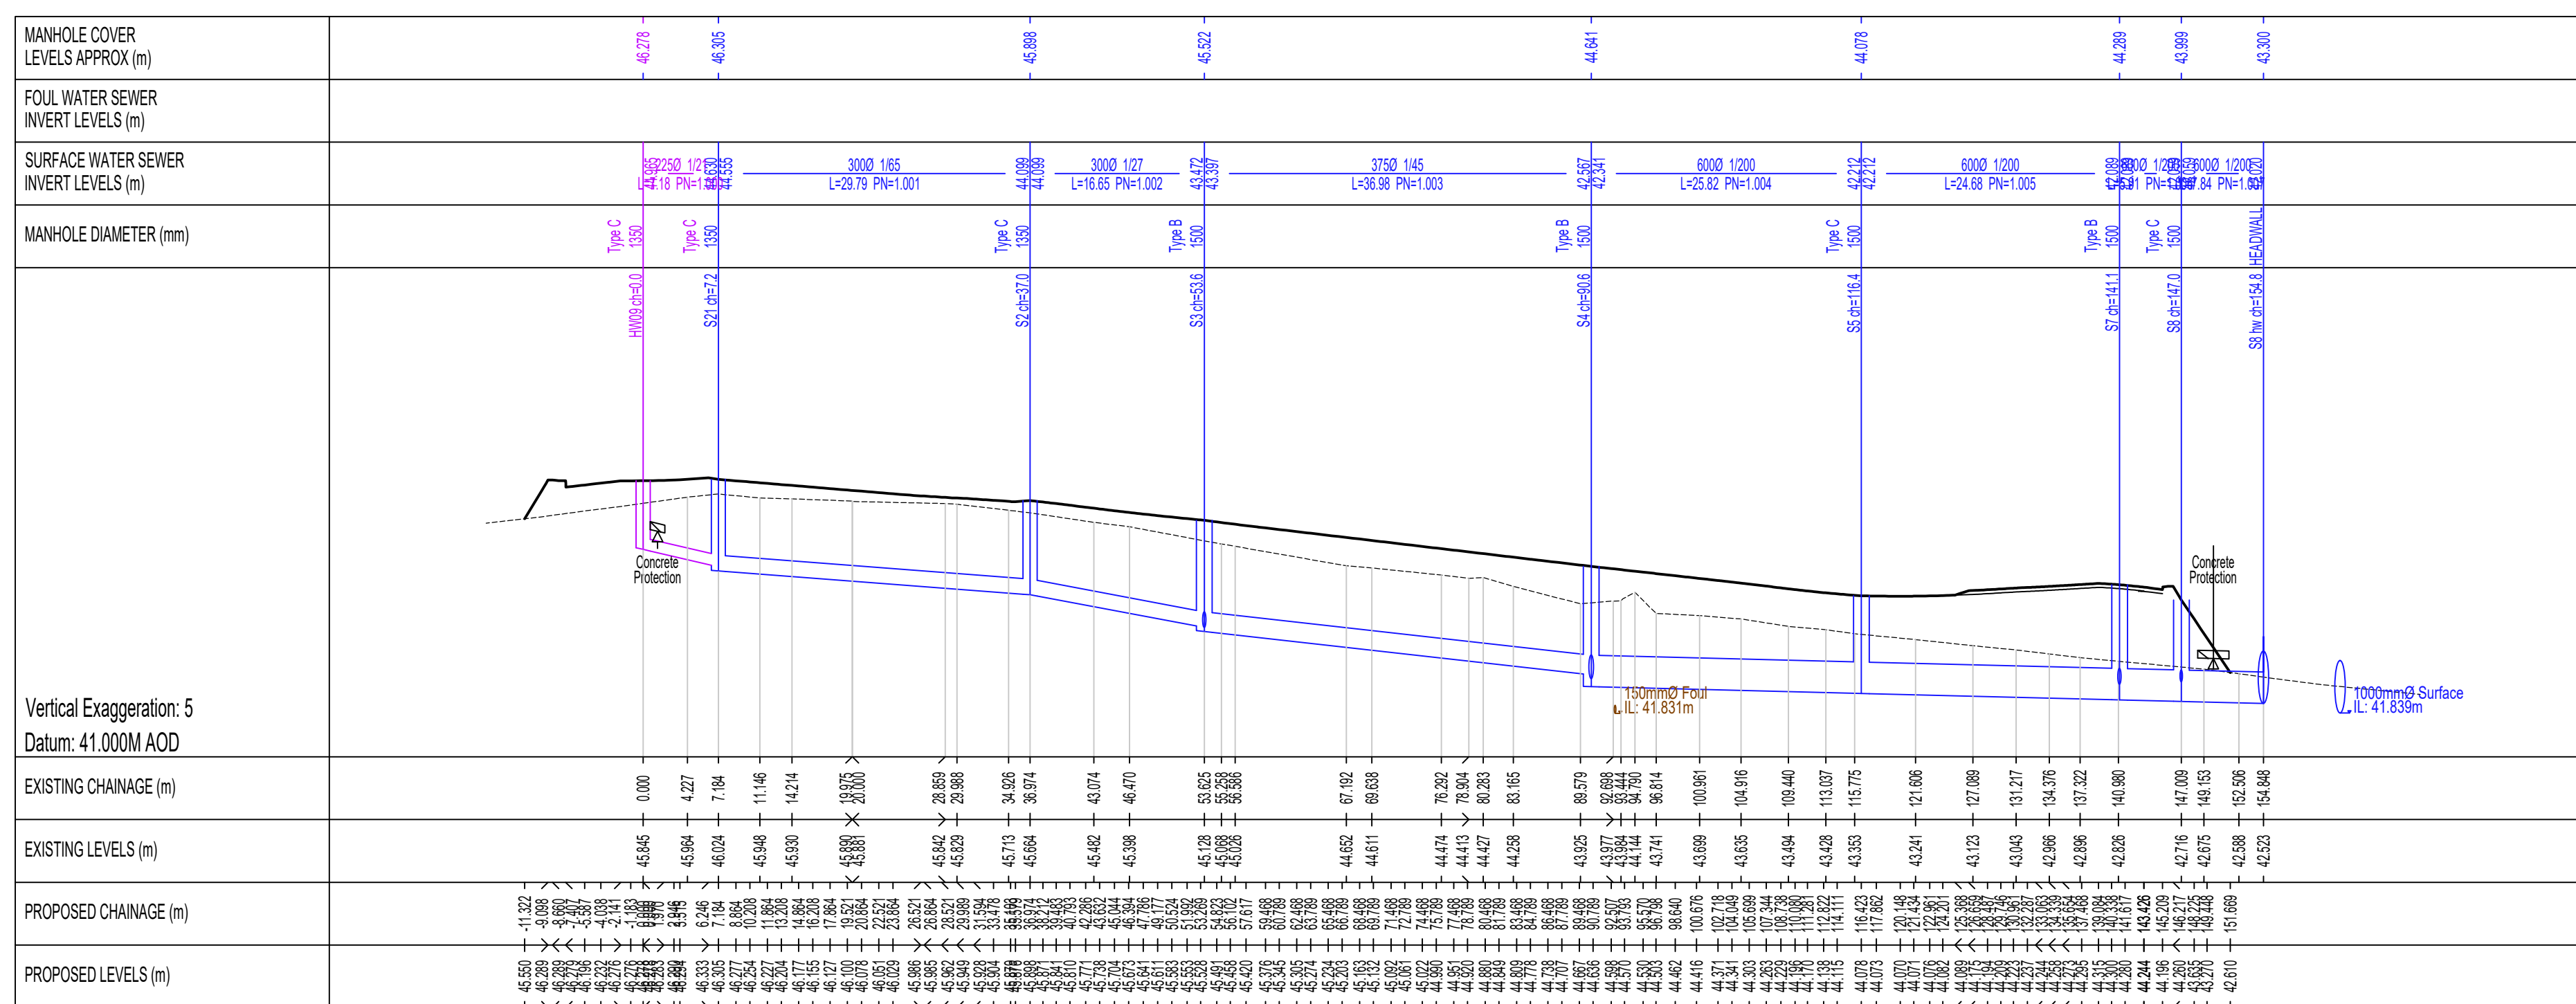

P03	18.06.26	Highway levels amended	AP/D
P02	14.04.26	Scheme revised line and level	AP/D
P01	05.03.26	Initial Planning Issue	AP/D
Rev	Date	Description	Dm/C

Drawing revision denotes the following stages: P - Preliminary, T - Tender, C - Construction, R - Record/As Built.

Drawing revision denotes the following stages; P - Preliminary
T - Tender, C - Construction, R - Record/As Built.

PRELIMINARY

Client

 ALLISON
HOMES

Civil & Structural
Chartered Engineers
Hems Court, Longbrook Street
Exeter, Devon, EX4 6AP
T. 01392 421600
sands@sands-consultants.co.uk
www.sands-consultants.co.uk

Project Title

PROPOSED DEVELOPMENT A
LAND SOUTH A36
NORTH BRADLE
WILTSHIRE

Scale/Size	Date
Vert 1:100 & Hori 1:500/A0	March 2026
Drawn	Checked
Amber Piggestli	Dave Backway

Drawing Title

ONSITE - DRAINAGE LONG
SECTIONS - SHEET 1 OF

Sands Project No.	Client Project No.
2025.383	-
Drawing No.	Revision

© This drawing is the copyright of Sands Consultants & must not be copied or reproduced without their permission