
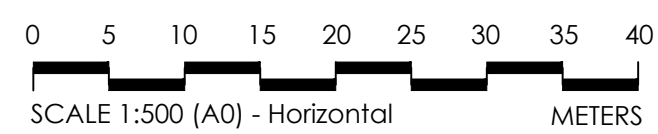
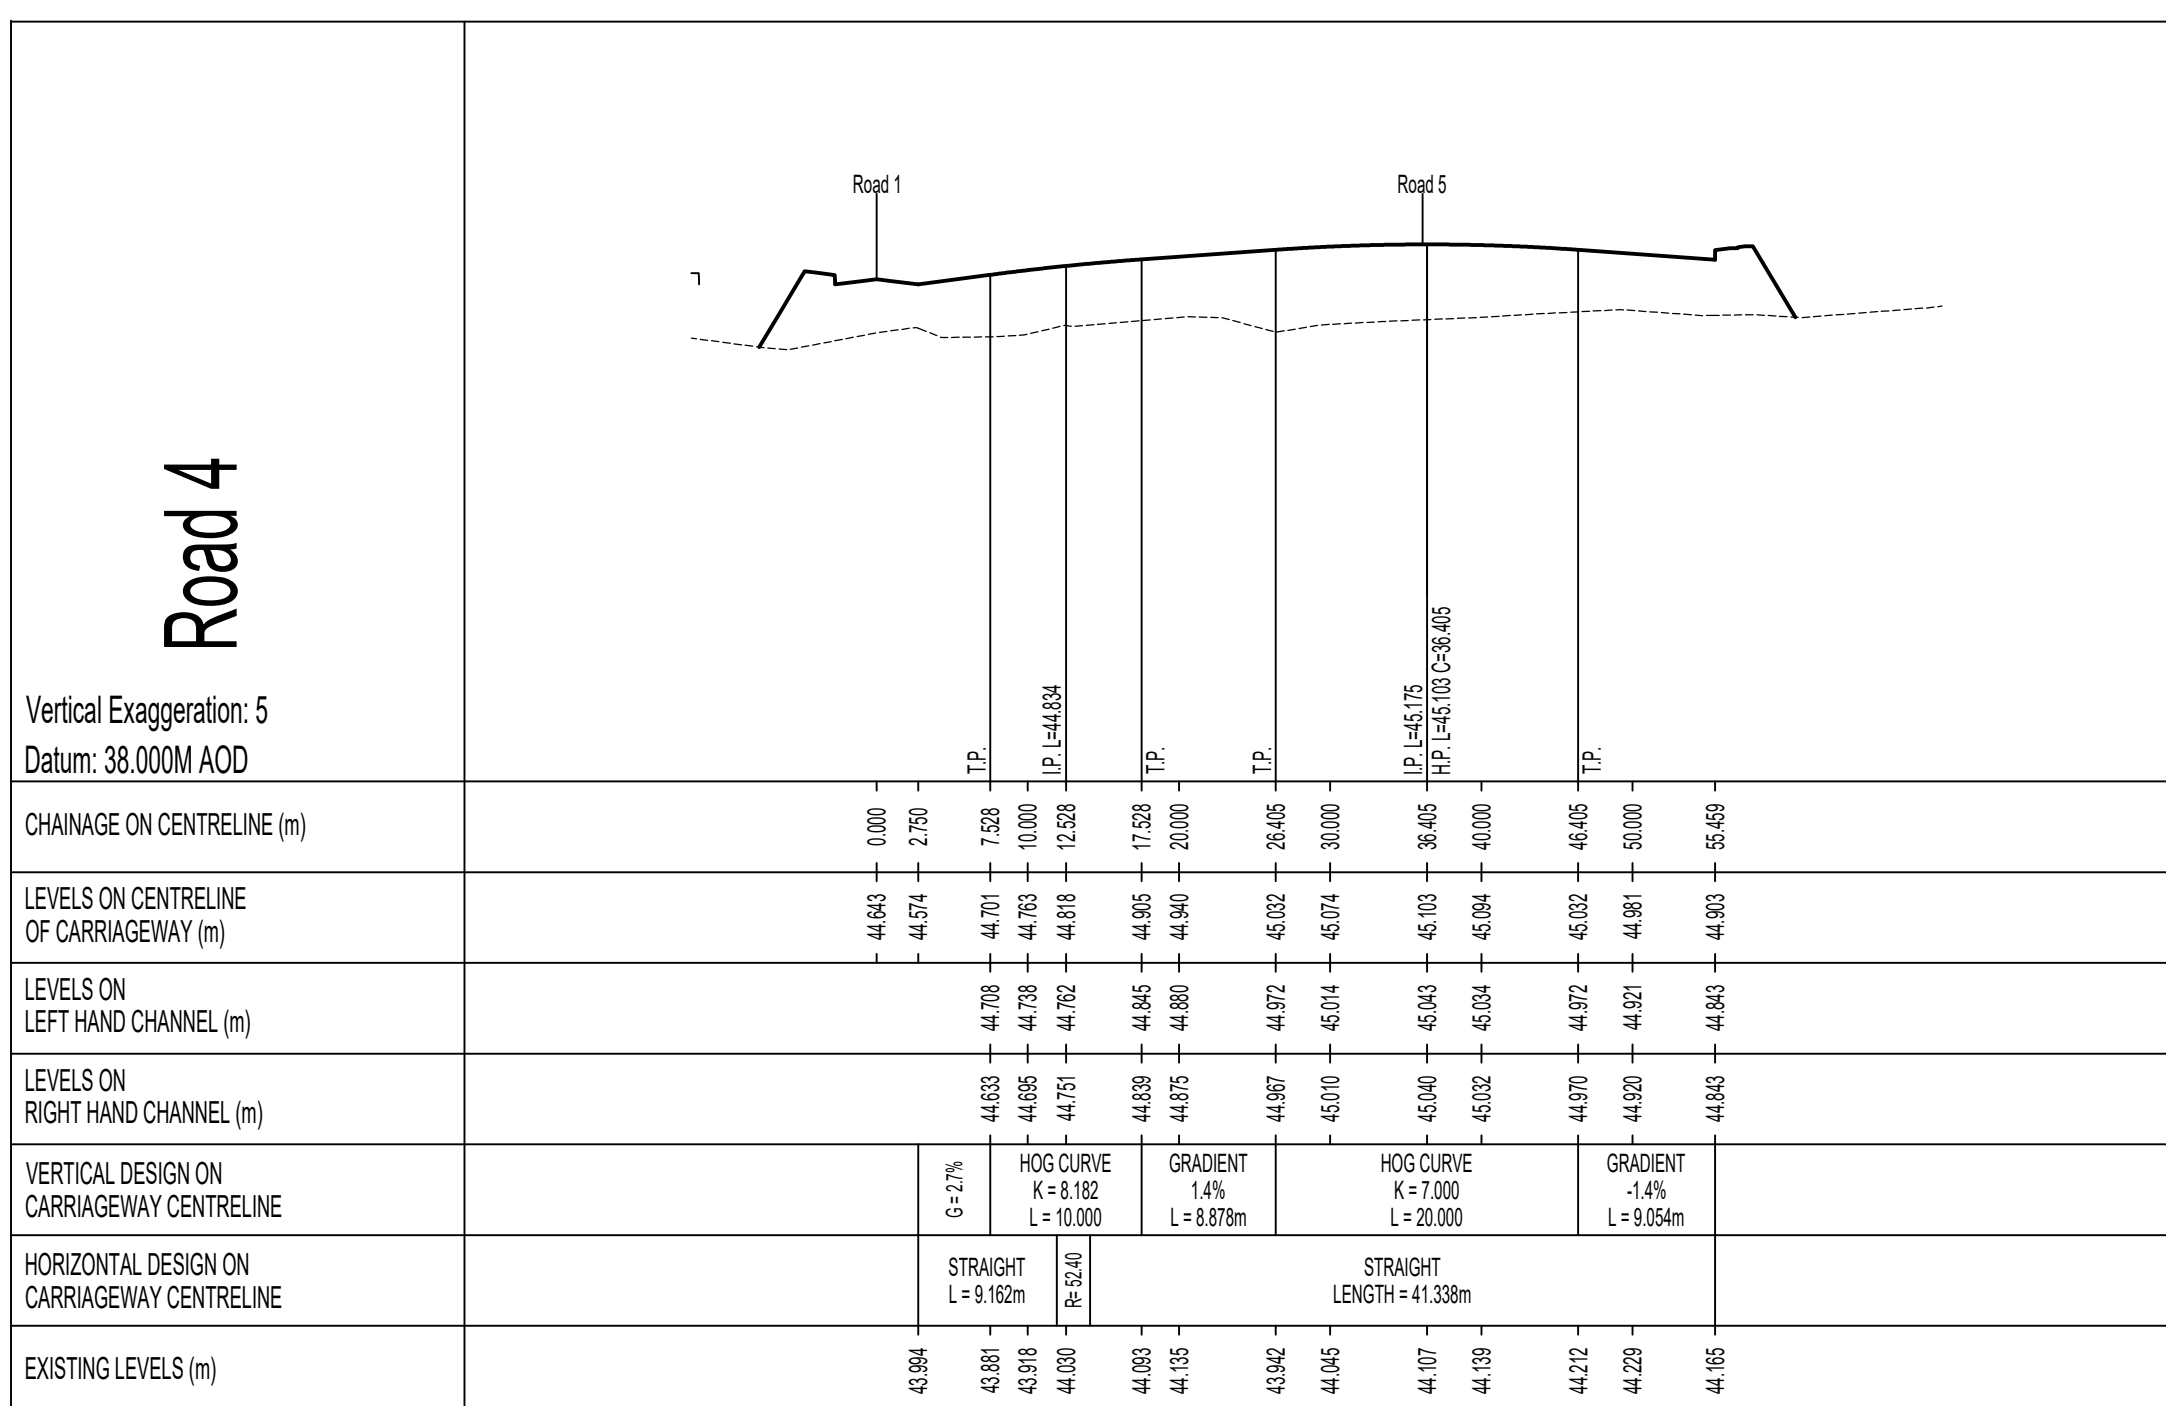
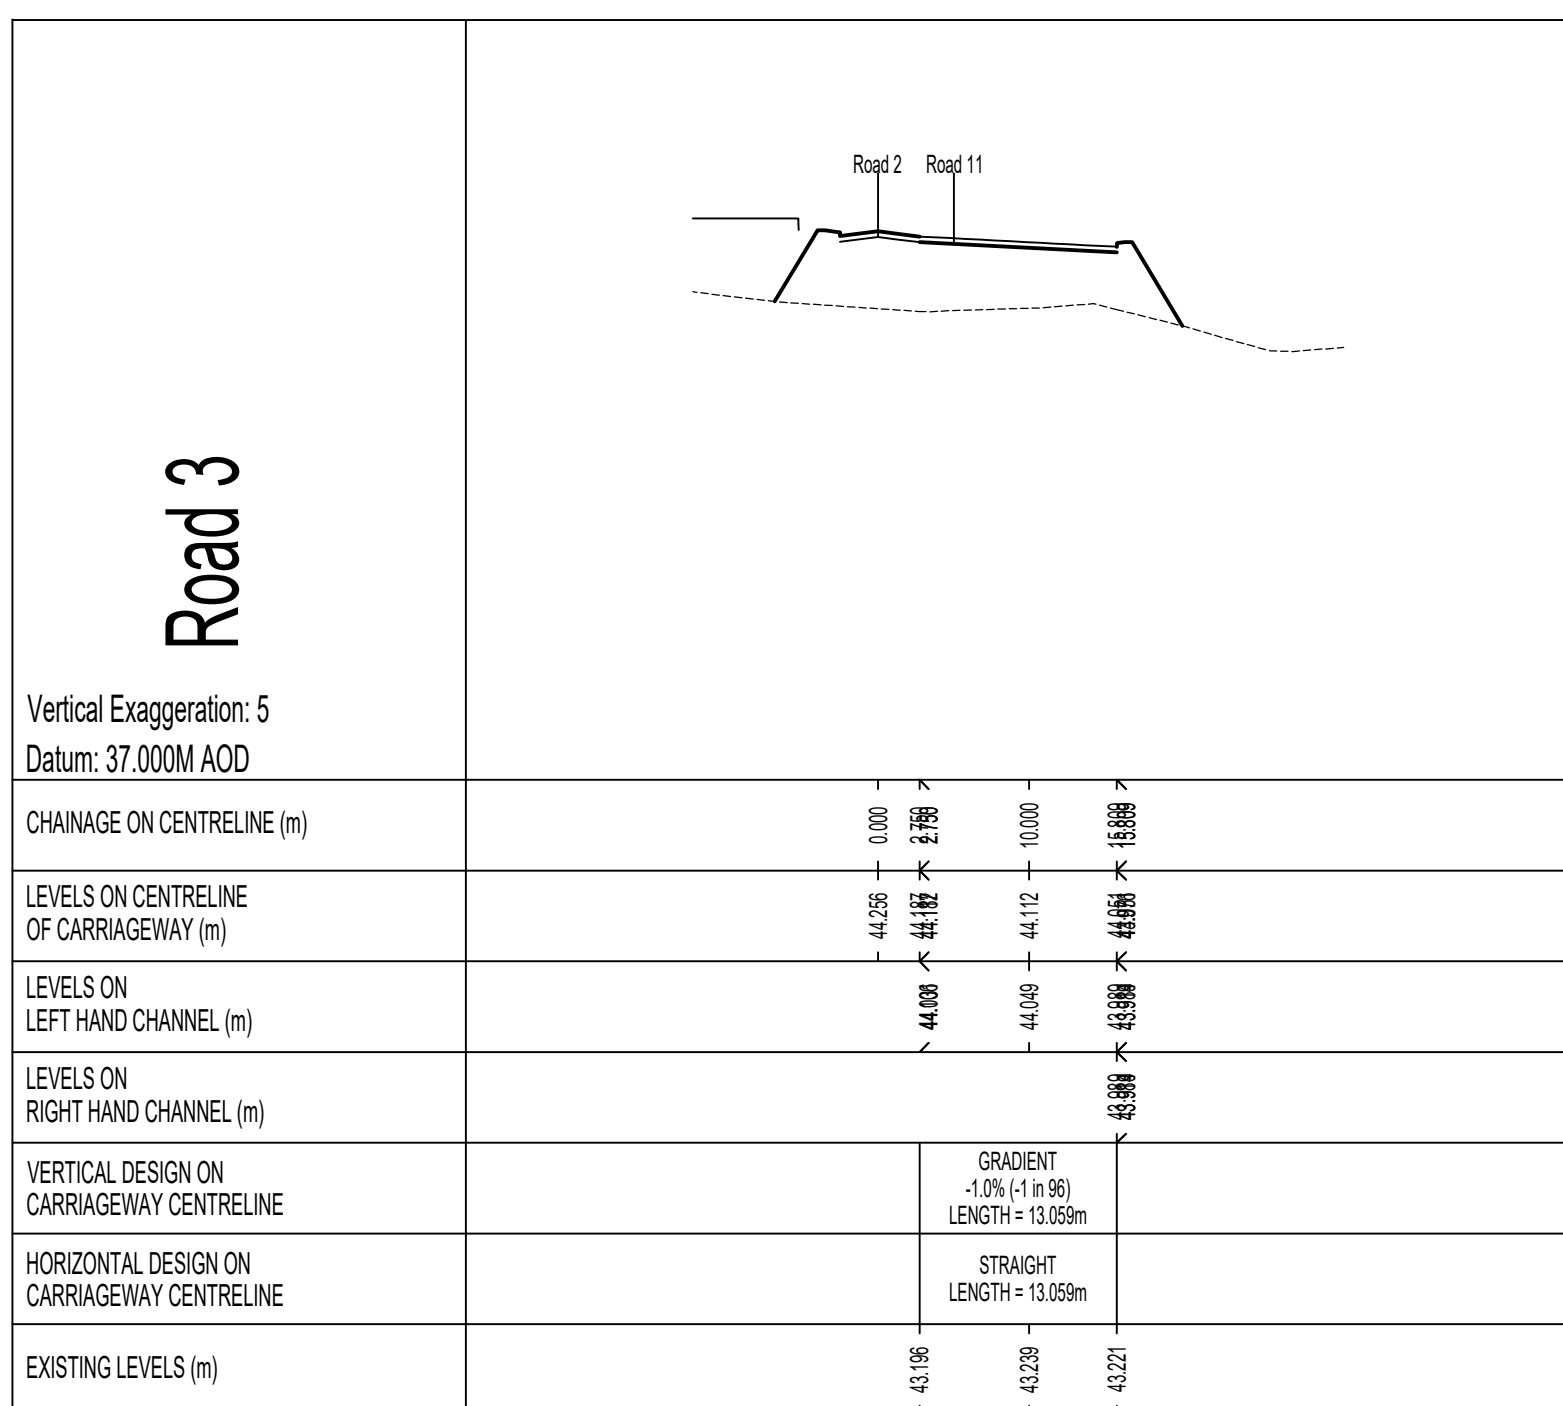
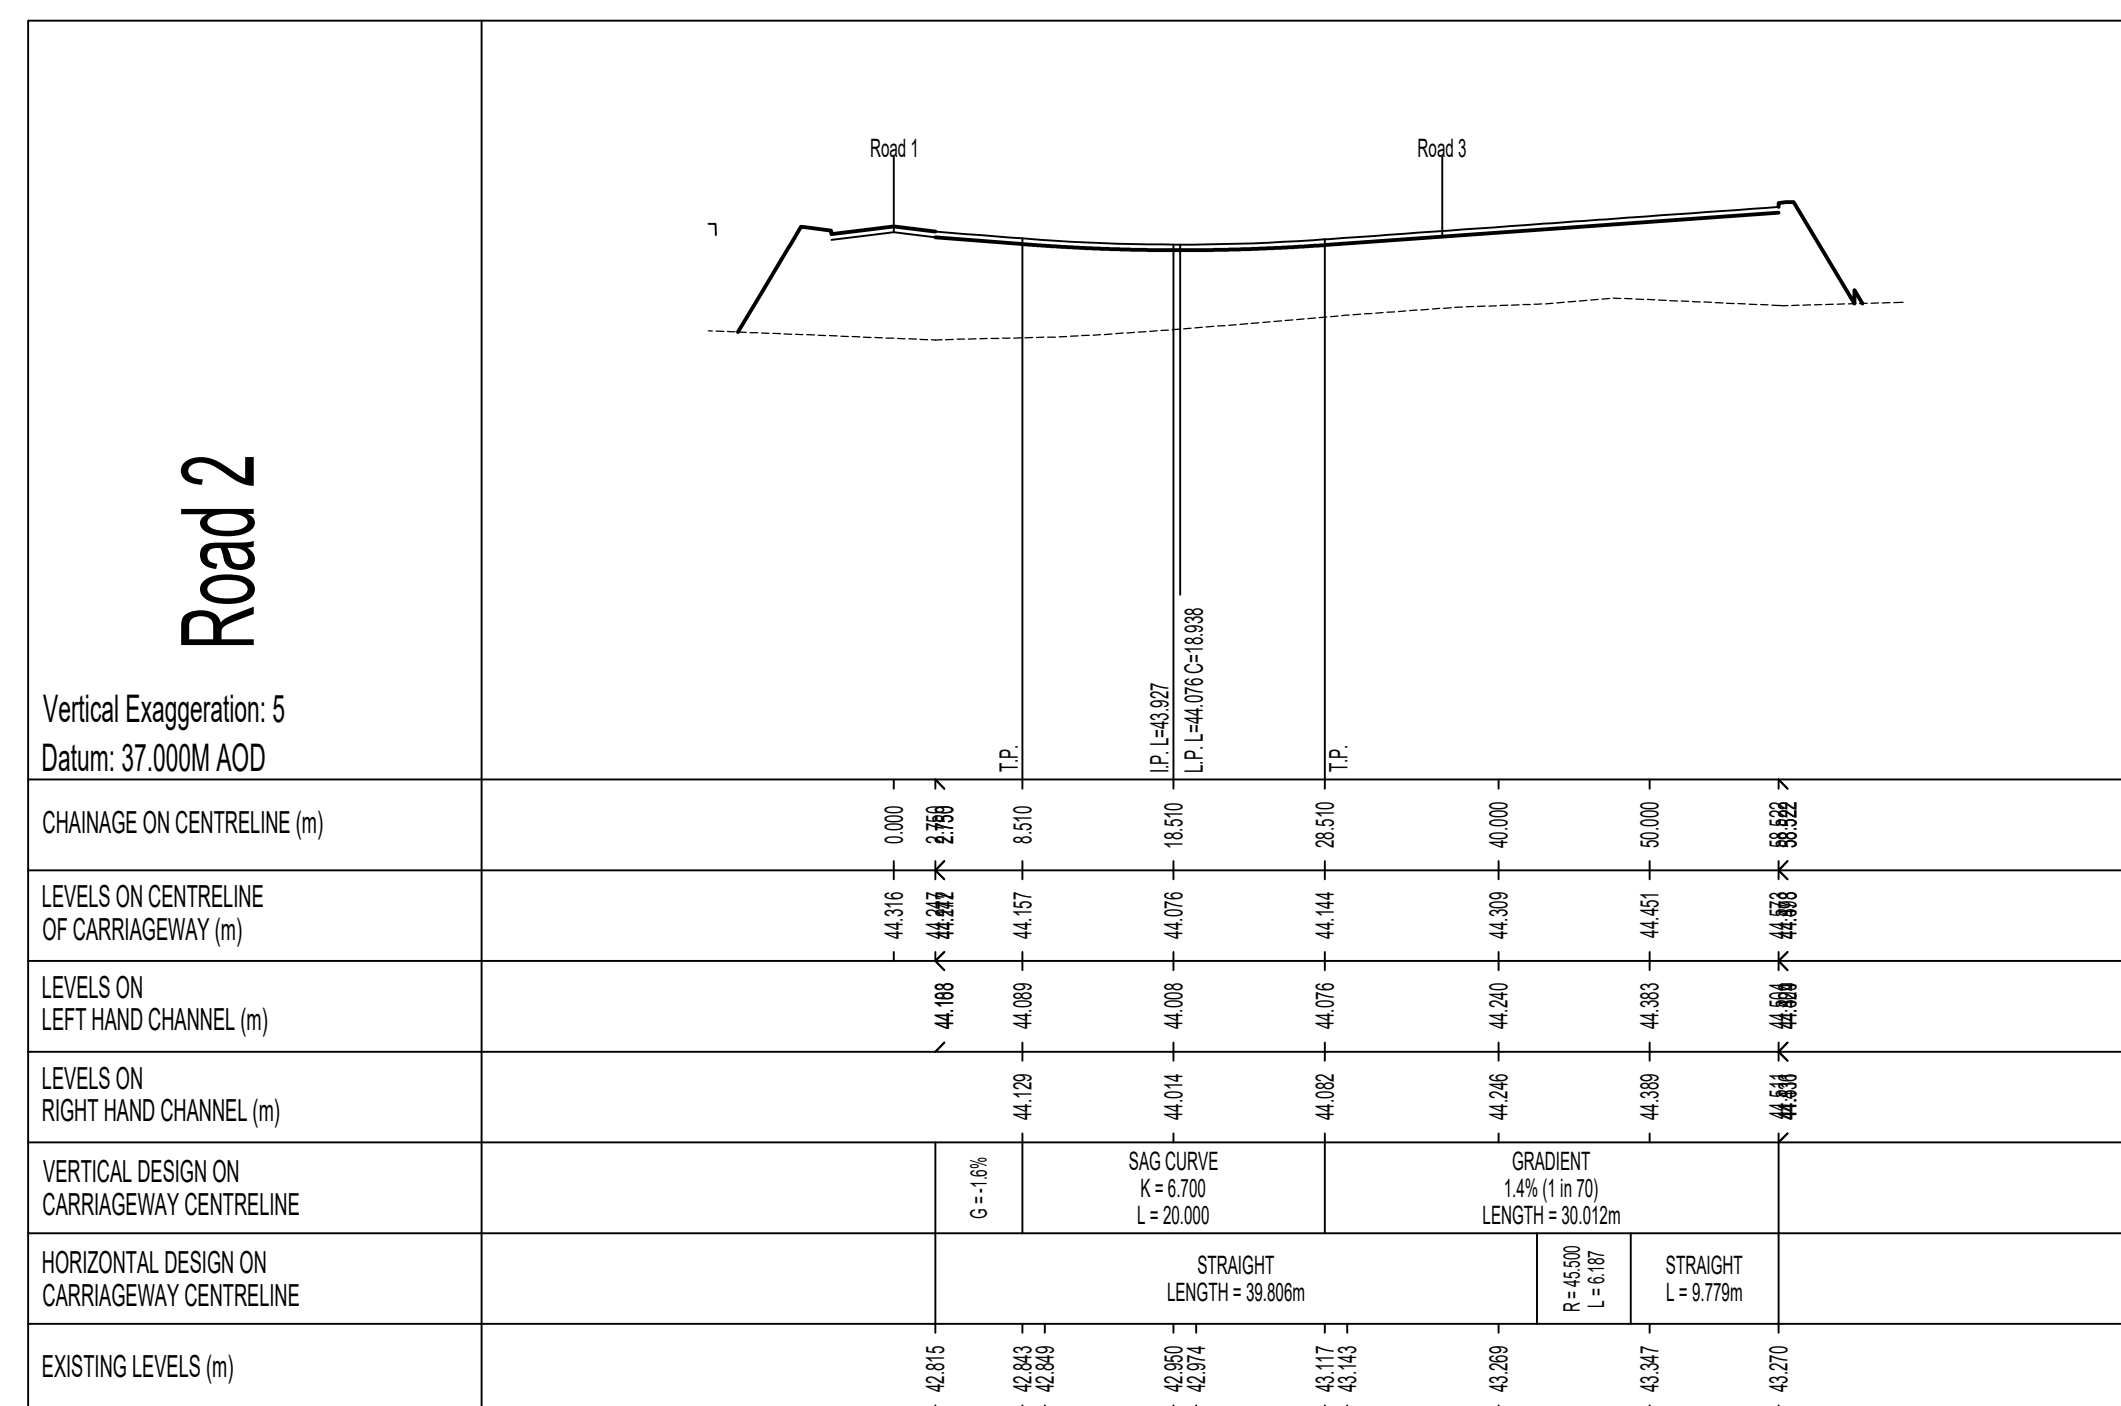


- NOTES:
1. Scale for Planning Purposes Only
 2. This drawing is to be read in conjunction with all other relevant Engineers, Architects and Specialists drawings and specifications
 3. Any variations with line, level or specification of the proposed works should be reported to the Engineer prior to commencement

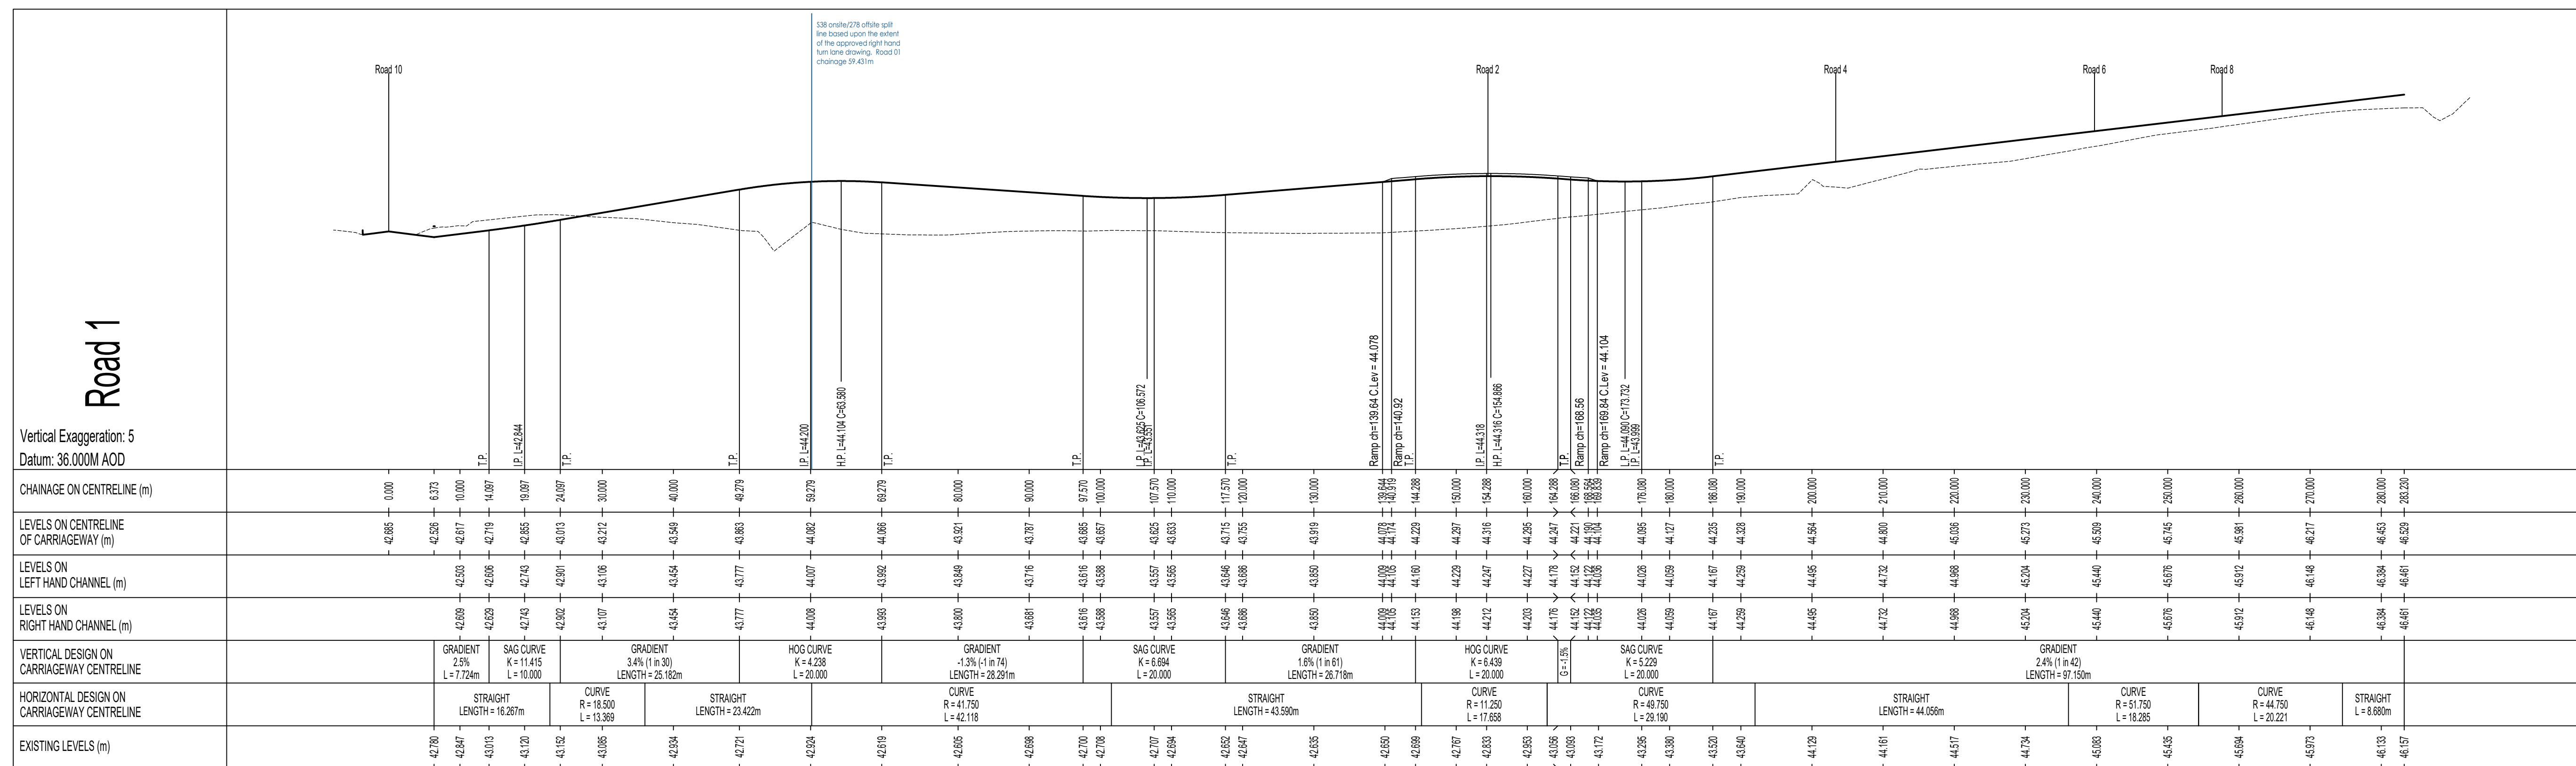

P03	18.06.26	Road 1 extended and K values added	AP/DJB
P02	14.04.26	Road profiles amended	AP/DJB
P01	05.03.26	Planning Issue	AP/DJB
Rev	Date	Description	Des/Chk

Drawing revision denotes the following stages; P - Preliminary, T - Tender, C - Construction, R - Record/As Built.

PRELIMINARY

Civil & Structural

Chartered Engineers

Hems Court, Longbrook Street
Exeter, Devon, EX4 6AP

sands@sands-consultants.co.uk
www.sands-consultants.co.uk

Scale/Size	Date
_____	_____/_____/_____

1:500 H - 1:100 V/A0 February 2028

Drawn	Checked
10/11/2011	10/11/2011

Amber Hedges Dave Backway

Sands Project No. _____ Client Project No. _____

2025.383	-
----------	---

Drawing No. _____ Revision _____

2120 P03

consultants & must not be copied or reproduced without their permission

P03	18.06.26	Road 1 extended and K values added	AP/DJB
P02	14.04.26	Road profiles amended	AP/DJB

P01	05.03.26	Planning Issue	AP/DJB
Rev	Date	Description	Drn/Chk

Drawing revision denotes the following stages; P - Preliminary, T - Tender, C - Construction, R - Record/As Built.

PRELIMINARY

Civil & Structural

Chartered Engineers

Hems Court, Longbrook Street
Exeter, Devon, EX4 6AP
T: 01392 491400

sands@sands-consultants.co.uk
www.sands-consultants.co.uk

Scale/Size	Date
1-500 ft. 1-100 ft. (10)	February 2004

1.000.000 - 1.100.000,00 February 2020

Drawn	Checked
Asker Dimgal	David Dargatzis

Sands Project No. 0005 000 Client Project No.

2023.363	-
----------	---

Drawing No. Revision

2120 P03

...and must not be copied or reproduced without their permission