
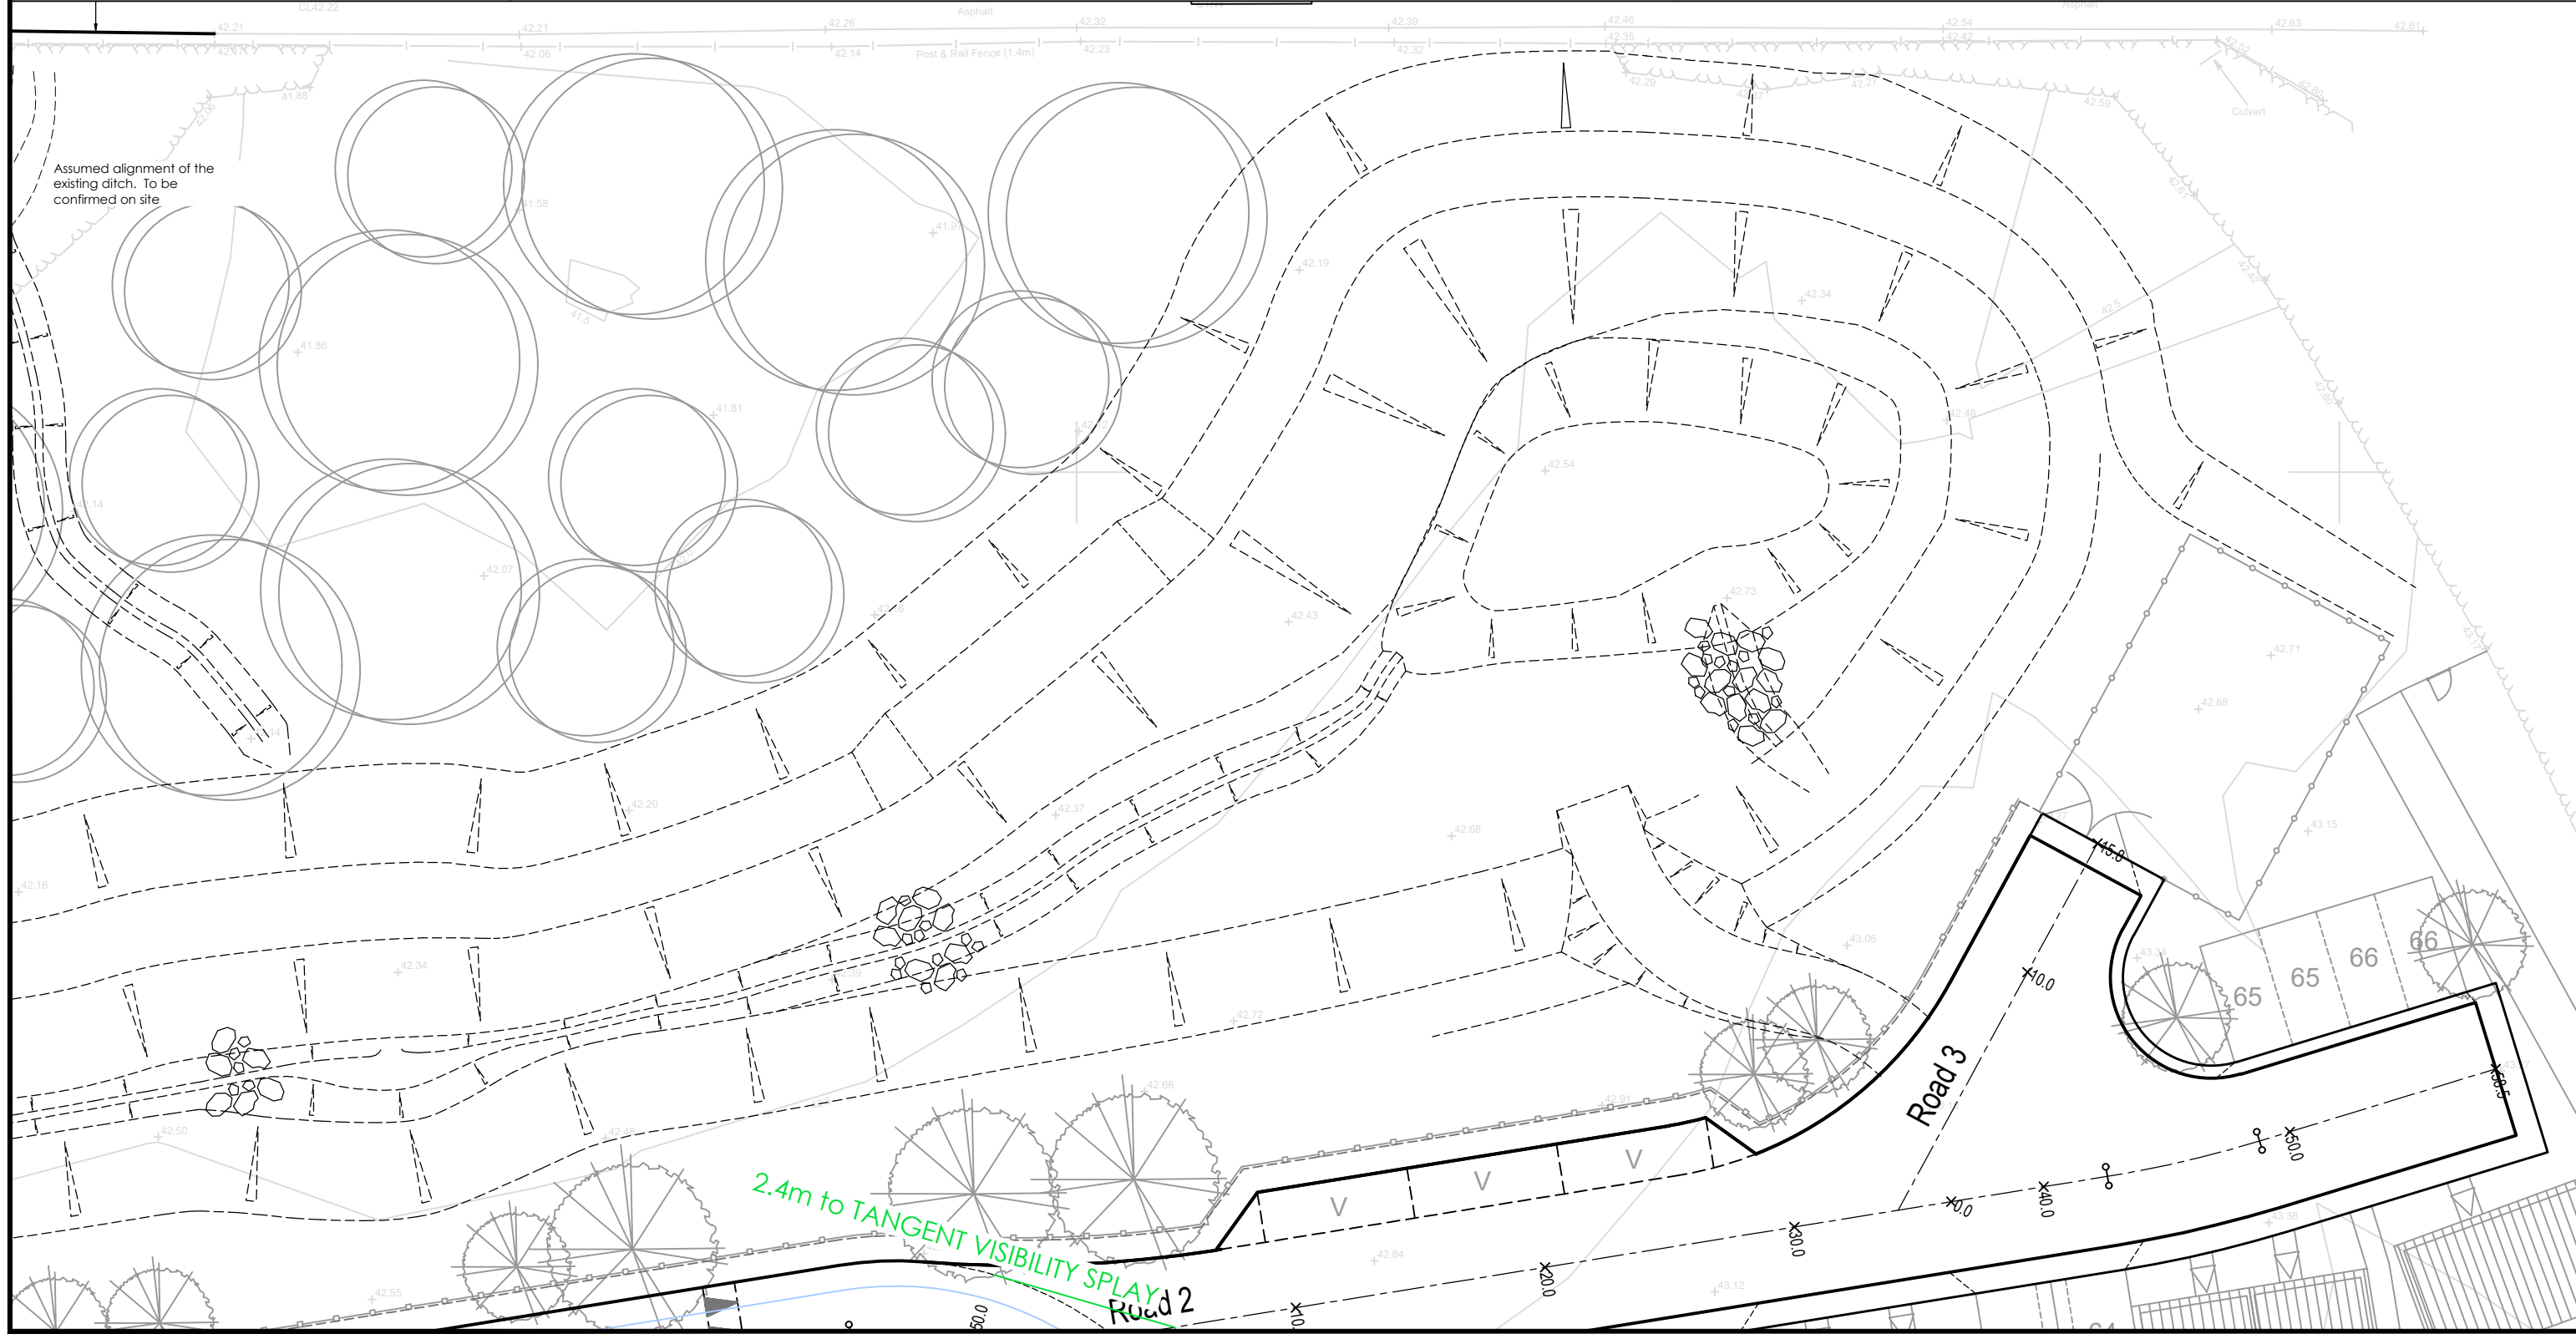


- NOTES:
1. Scale for Planning Purposes Only
 2. This drawing is to be read in conjunction with all other relevant Engineers, Architects and Specialist drawings and specifications
 3. Any variations with line, level or specification of the proposed works should be reported to the Engineer prior to commencement

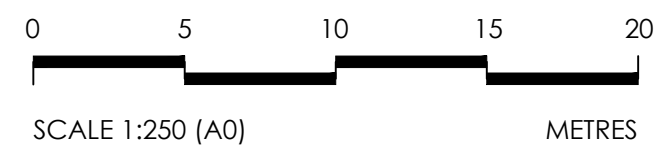

P02	19.06.24	Road 1 extended	AP/DJB
P01	05.03.24	Initial Planning Issue	AP/DJB
Rev	Date	Description	Dm/CHK

Drawing revision denotes the following stages: P - Preliminary, T - Tender, C - Construction, R - Record/As Built.

PRELIMINARY



**ALLISON
HOMES**

**Civil & Structural
Chartered Engineers**
Hems Court, Longbrook Street
Exeter, Devon, EX4 6AP
T: 01392 421600
sands@sands-consultants.co.uk
www.sands-consultants.co.uk



Client
**PROPOSED DEVELOPMENT
LAND SOUTH A343
NORTH BRADLEY
WILTSHIRE**

Project Title
ONSITE - HIGHWAY VISIBILITY LINES

Scale/Size
1:250/A0

Date
February 2024

Drawn
Amber Page

Checked
Dave Backway

Sands Project No.
2025.383

Client Project No.
-

Drawing No.
2104

Revision
P02