


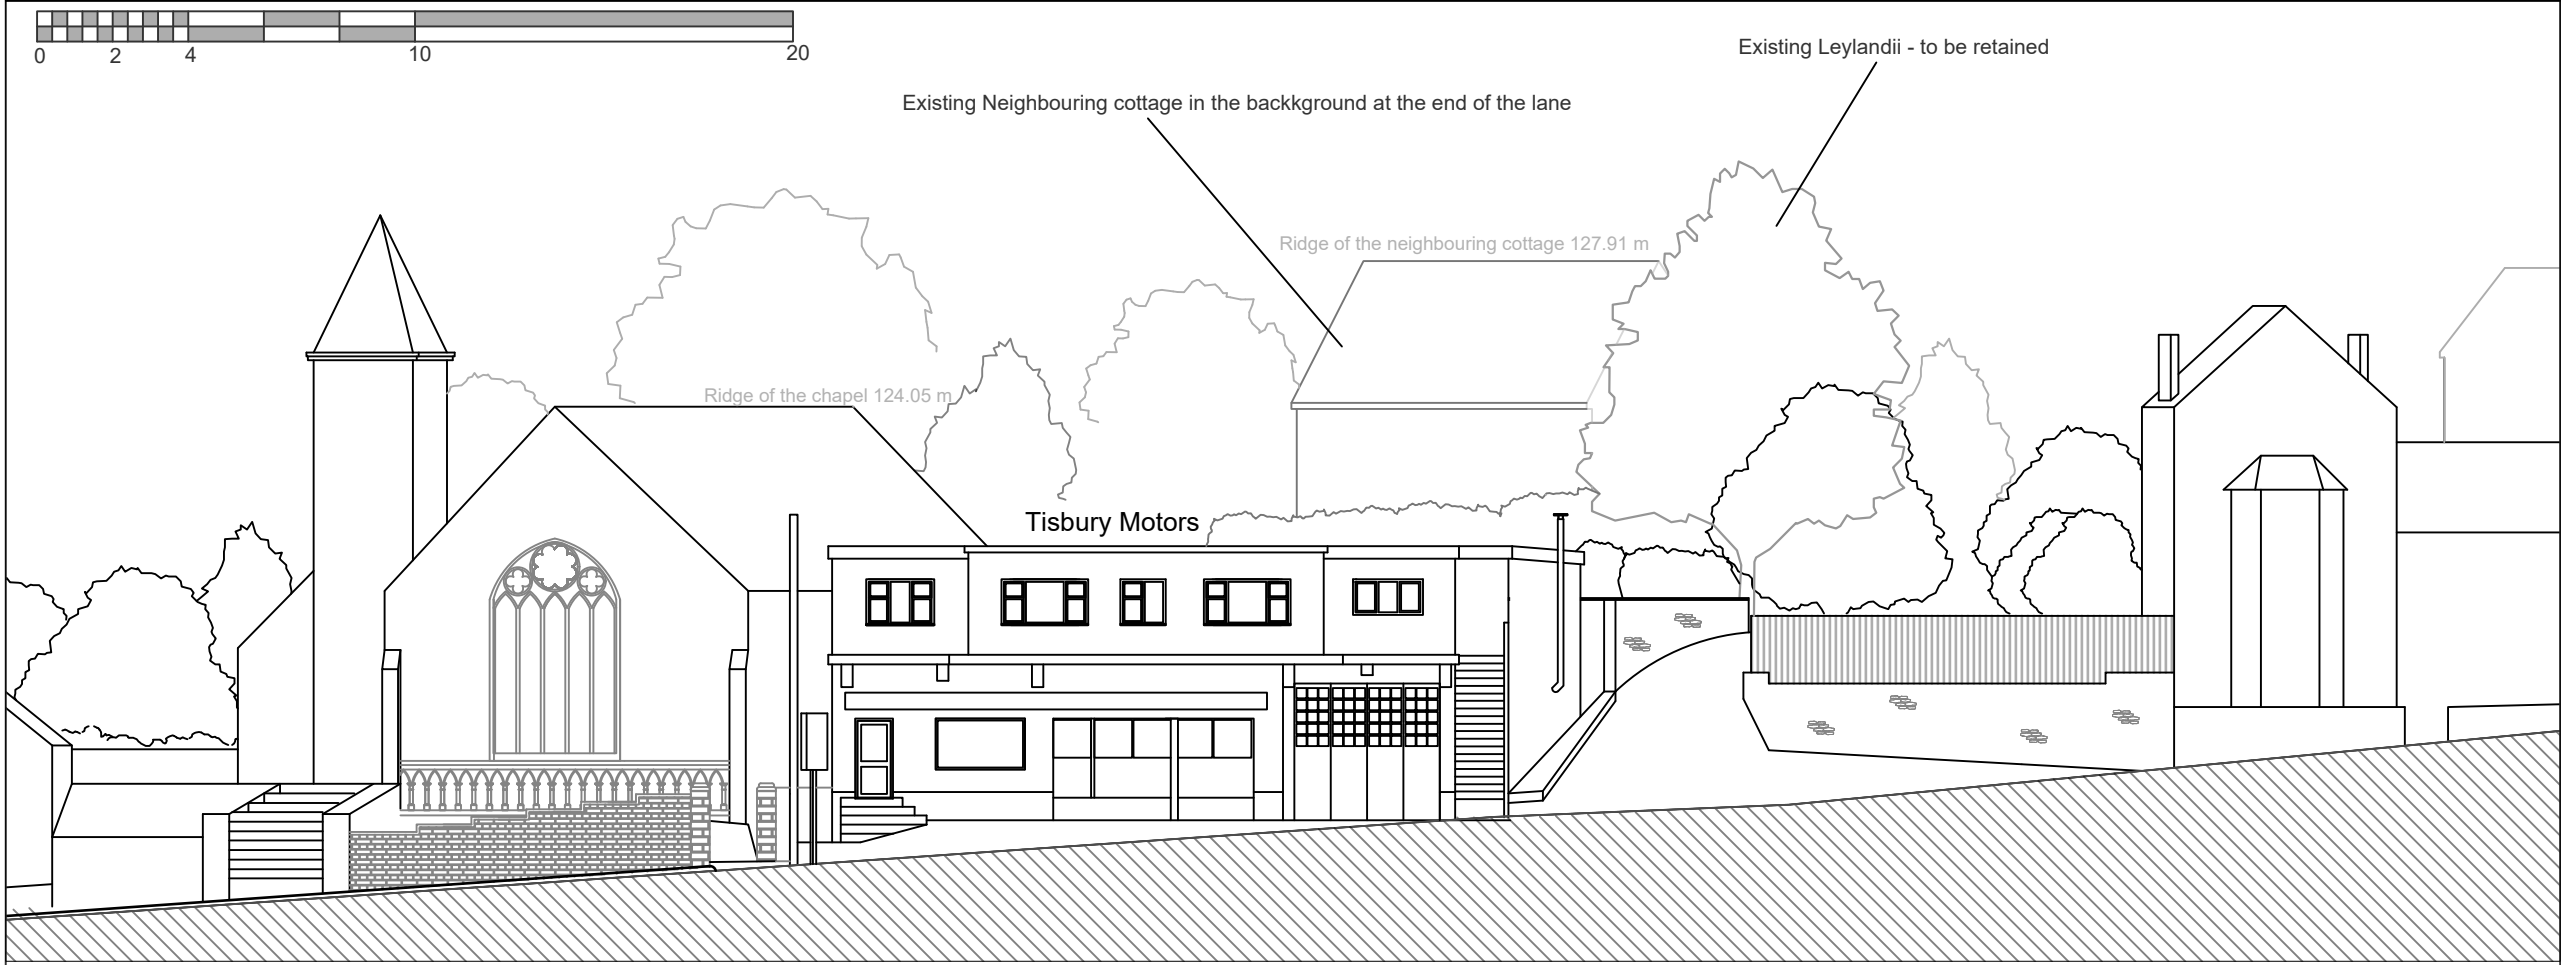

NOTES
DO NOT SCALE
Drawing for planning purposes only
All dimensions to be checked on site.



Revision: A	Details and bleakview of middle and upper blocks added, dwg scale changed	Date: July 2026
Tisbury Motors, High Street, Tisbury, Wiltshire, SP3 6HF		
Existing and Proposed Street Scene		
Scale: 1:200 @ A3	Drawn by: AS	Date: June 2025
	Drawing Nr: 18423 - 0217-A	Revision: A