

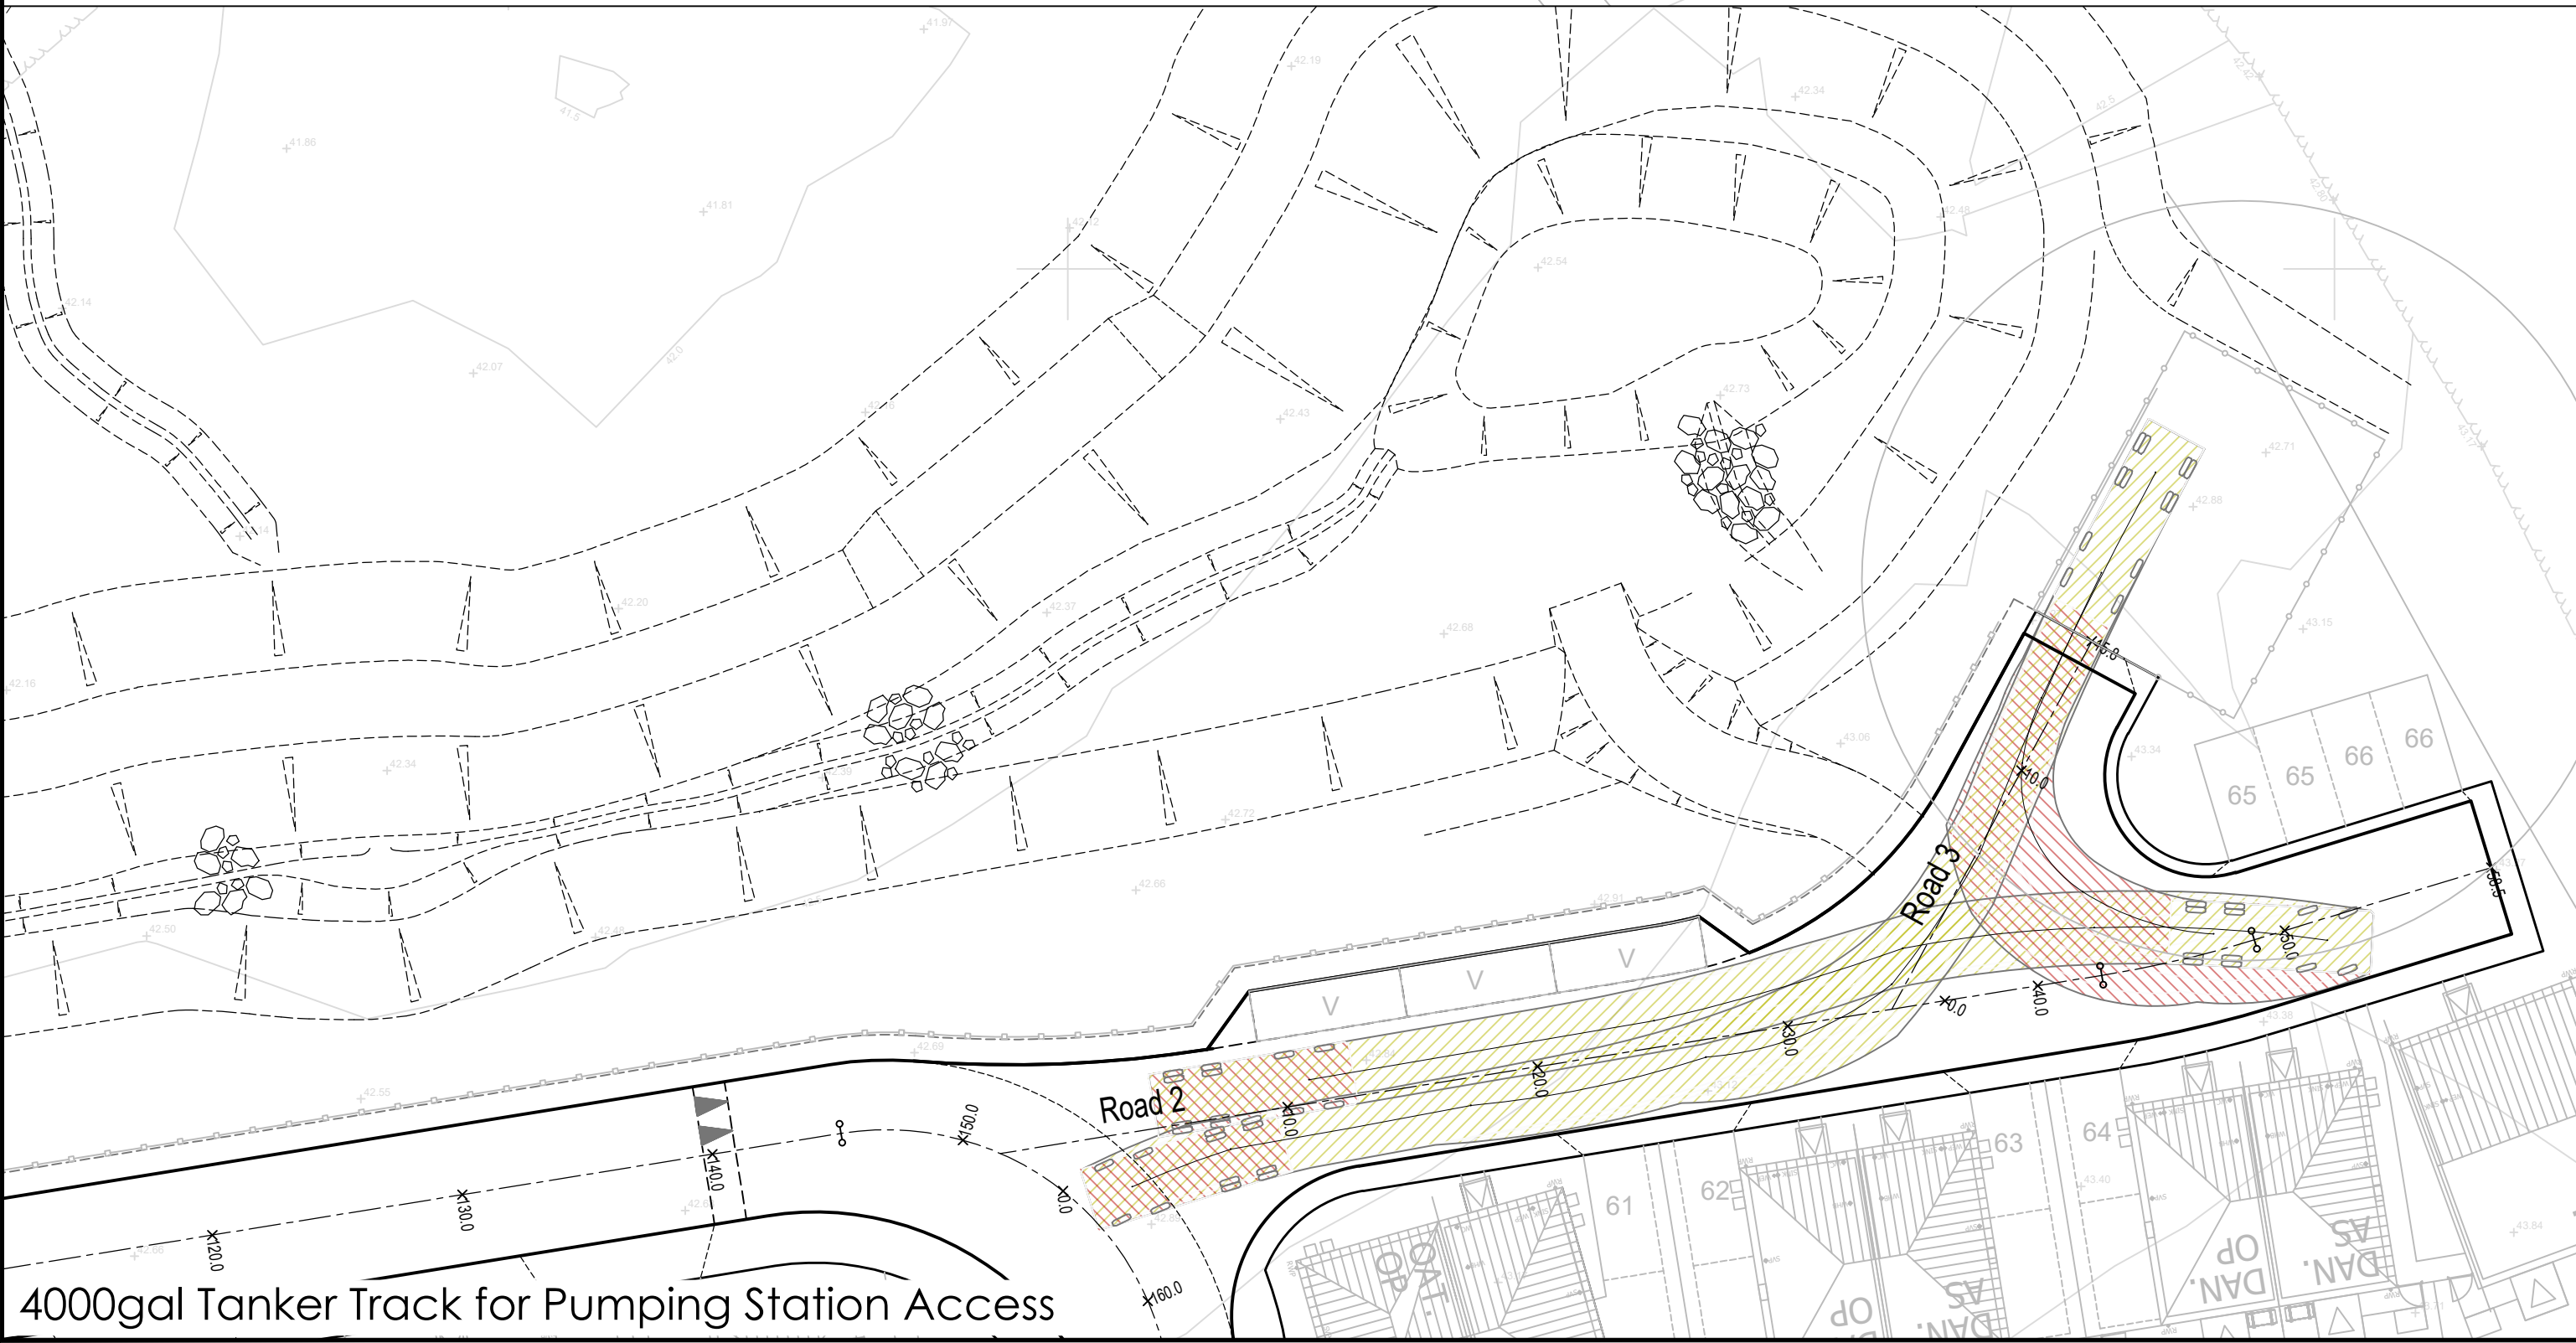


- NOTES:
1. Scale for Planning Purposes Only
 2. This drawing is to be read in conjunction with all other relevant Engineers, Architects and Specialist drawings and specifications
 3. Any variations with line, level or specification of the proposed works should be reported to the Engineer prior to commencement

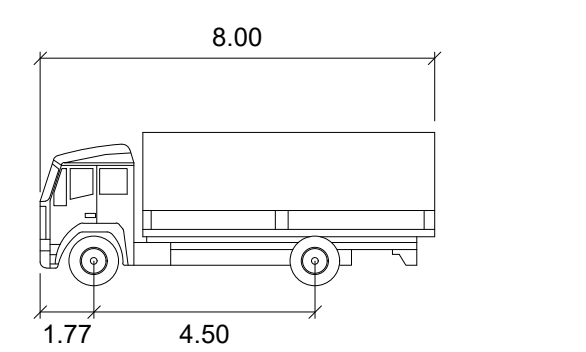


4000 Gal Tanker

Width	: 2.50	meters
Track	: 2.50	
Lock to Lock Time	: 6.0	
Steering Angle	: 40.6	

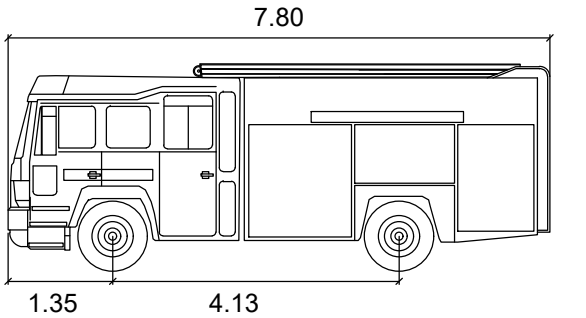

Fire Tender

Width	: 2.24	meters
Track	: 2.24	
Lock to Lock Time	: 6.0	
Steering Angle	: 41.0	

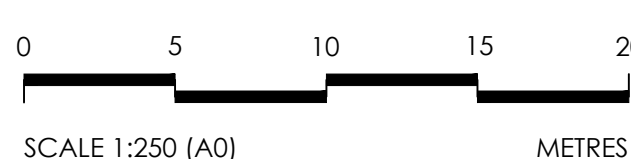

P02	19.06.24	Road 1 extended	AP/DJB
P01	05.03.24	Initial Planning Issue	AP/DJB
Rev	Date	Description	Dm/CHK

Drawing revision denotes the following stages: P - Preliminary, T - Tender, C - Construction, R - Record/As Built.

PRELIMINARY



**ALLISON
HOMES**

**Civil & Structural
Chartered Engineers**
Hems Court, Longbrook Street
Exeter, Devon, EX4 6AP
T: 01392 421 600
sands@sands-consultants.co.uk
www.sands-consultants.co.uk



Project Title
**PROPOSED DEVELOPMENT
LAND SOUTH A363
NORTH BRADLEY
WILTSHIRE**

Drawing Title
**ONSITE - FIRE & TANKER
TRACKING PLANS**

Scale/Size
1:250/A0

Date
February 2024

Drawn/
Amber Page/H

Checked/
Dove Backway

Sands Project No.
2025.383

Client Project No.
-

Drawing No.
2111

Revision
P02

© This drawing is the copyright of Sands Consultants & must not be copied or reproduced without their permission