



Site Section AA
NOTE: All Plots FFL +/- 450mm



Location Plan NTS

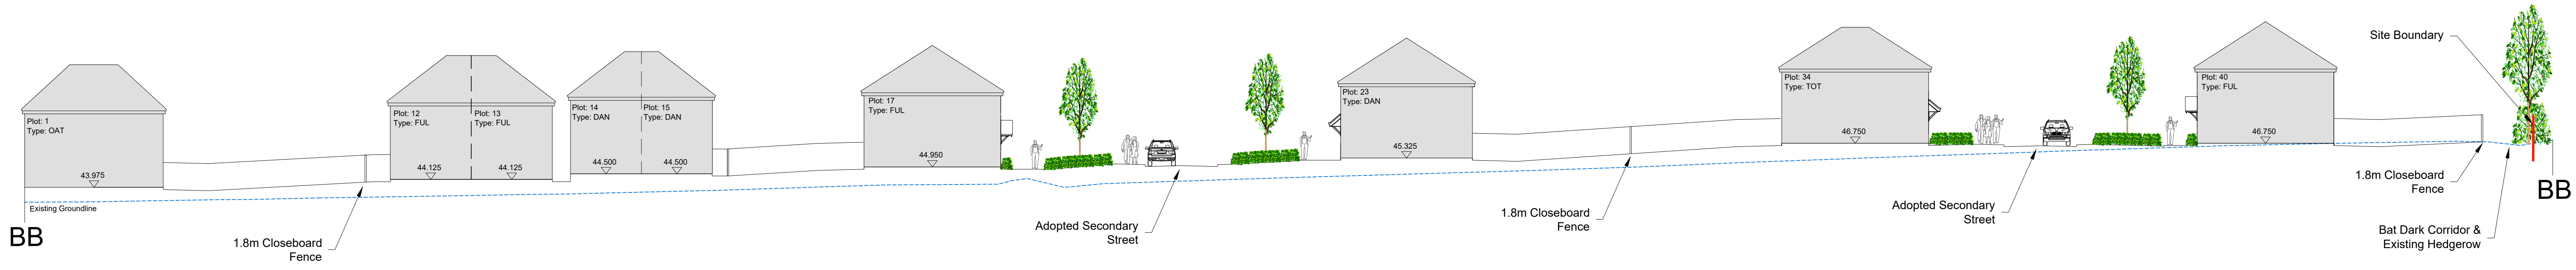

Site Section BB
NOTE: All Plots FFL +/- 450mm

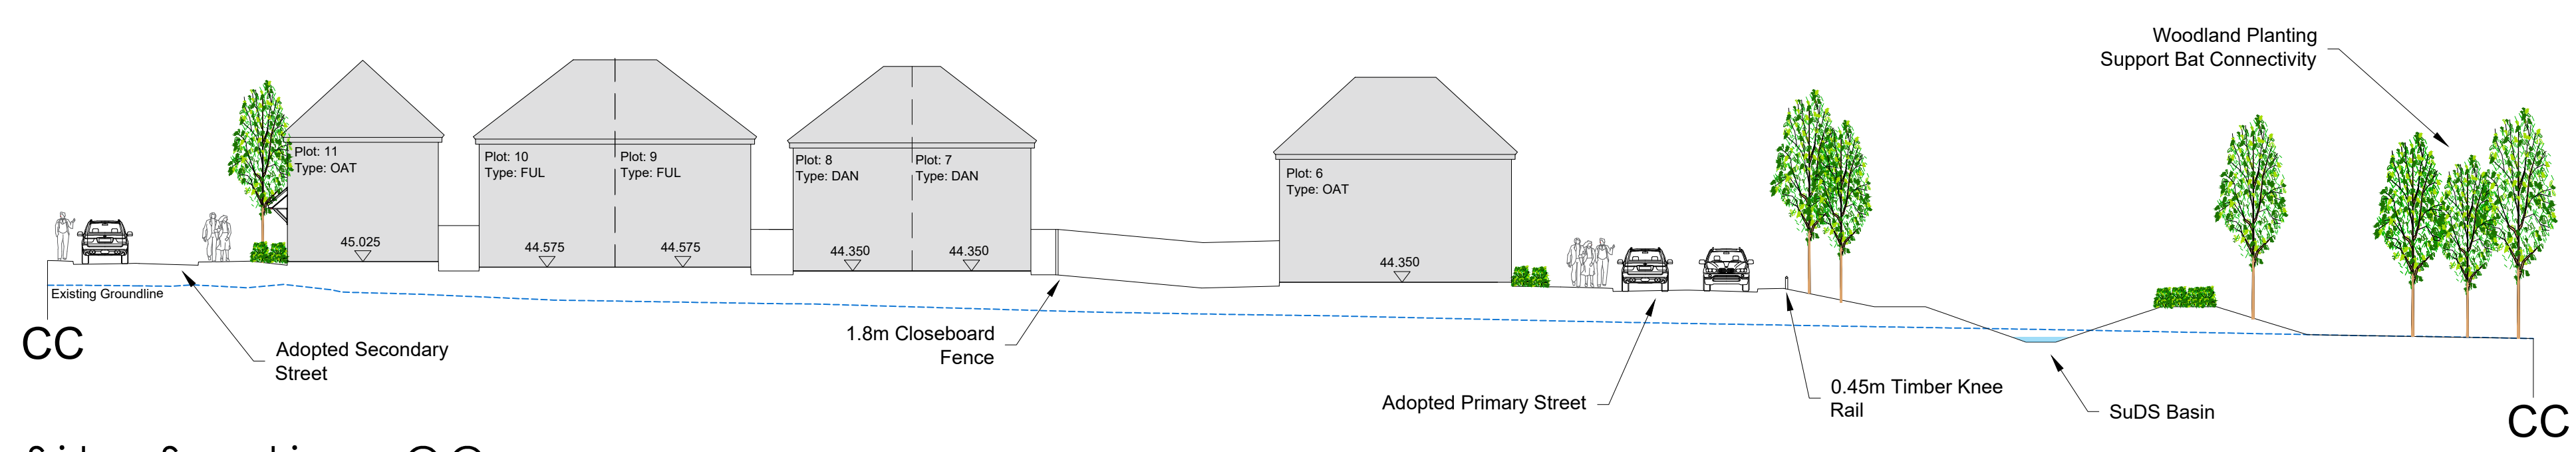

Site Section CC
NOTE: All Plots FFL +/- 450mm