
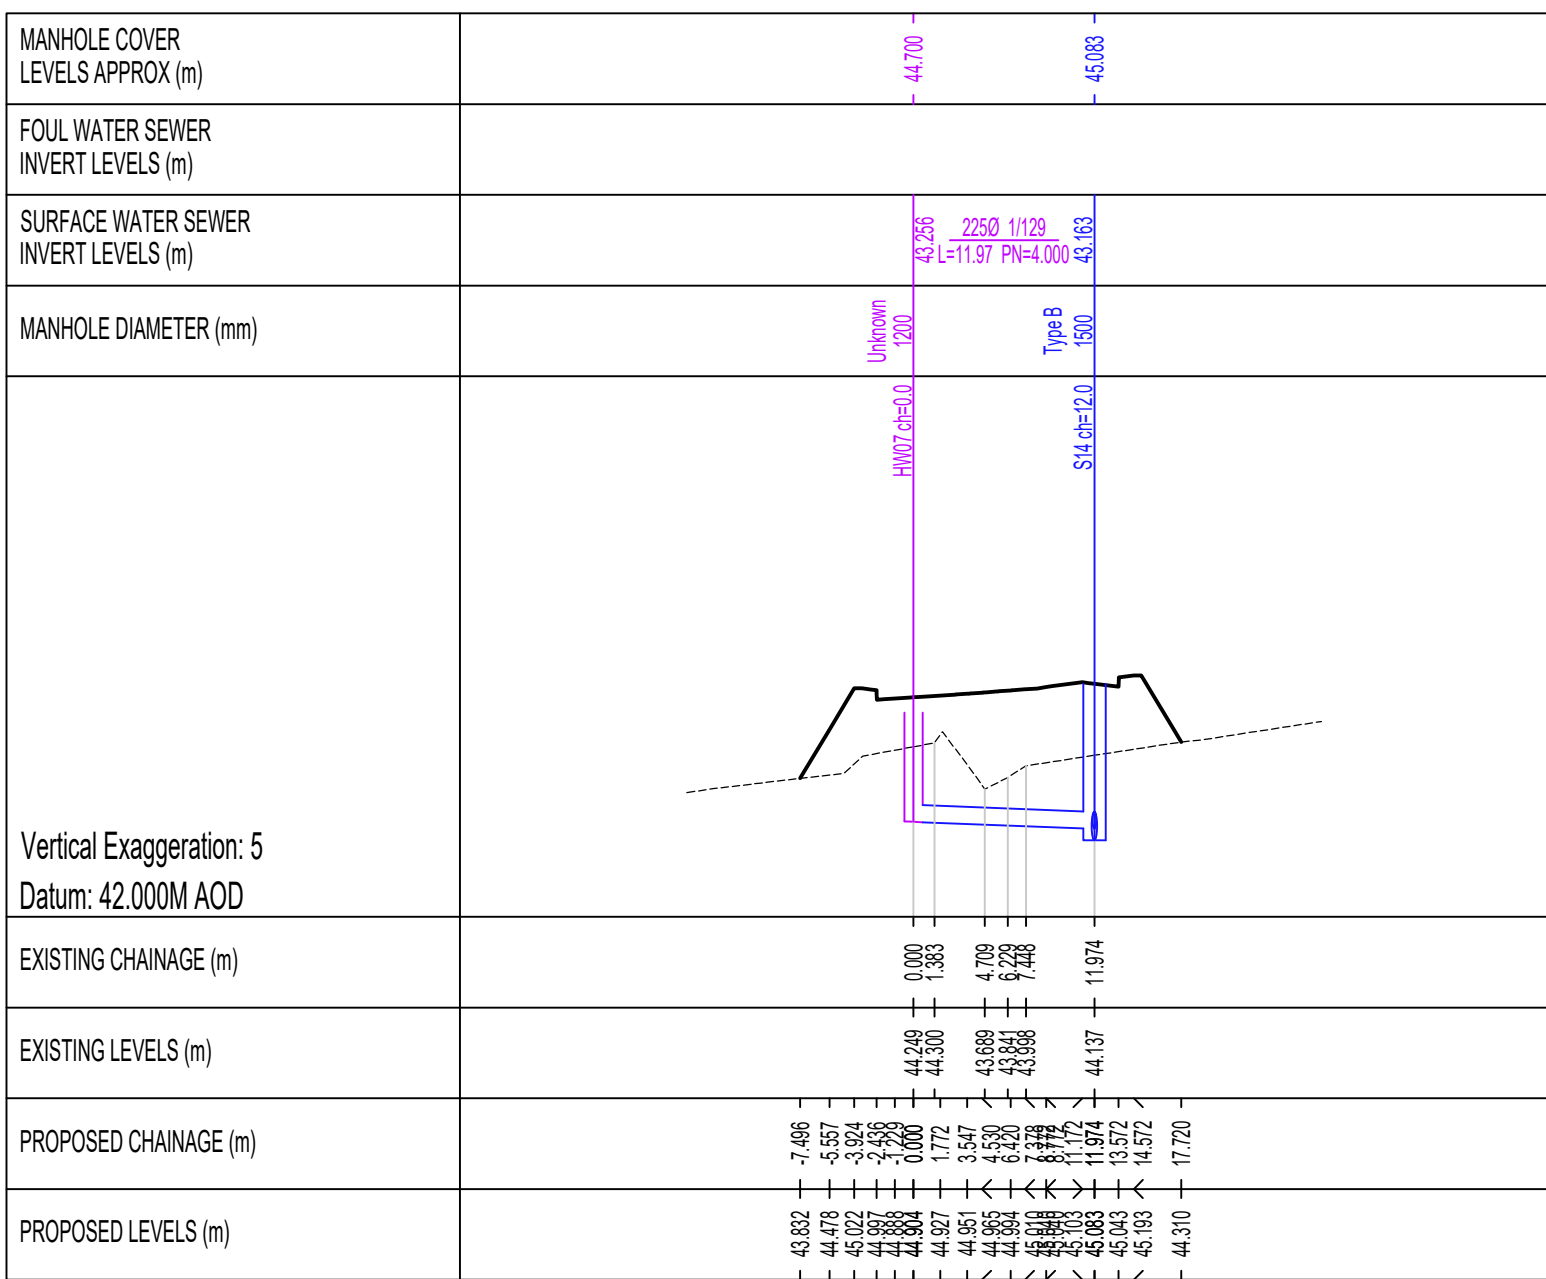
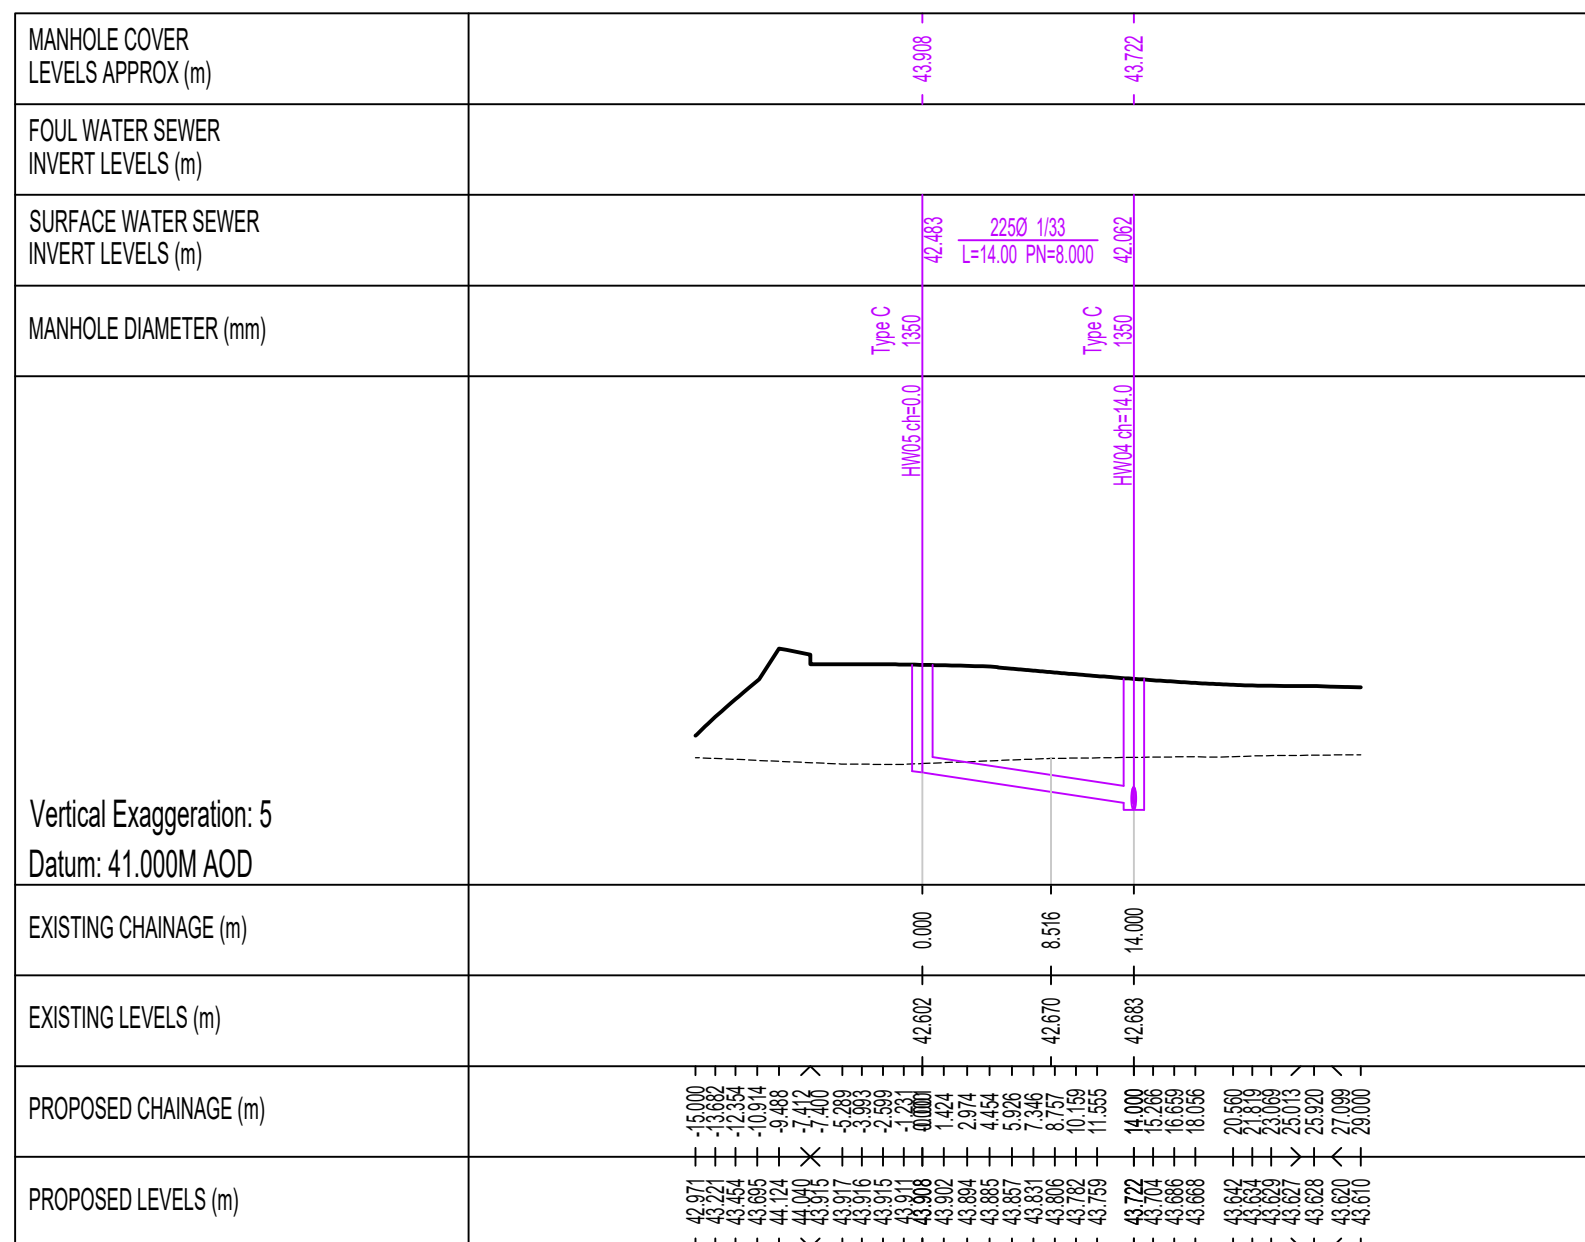
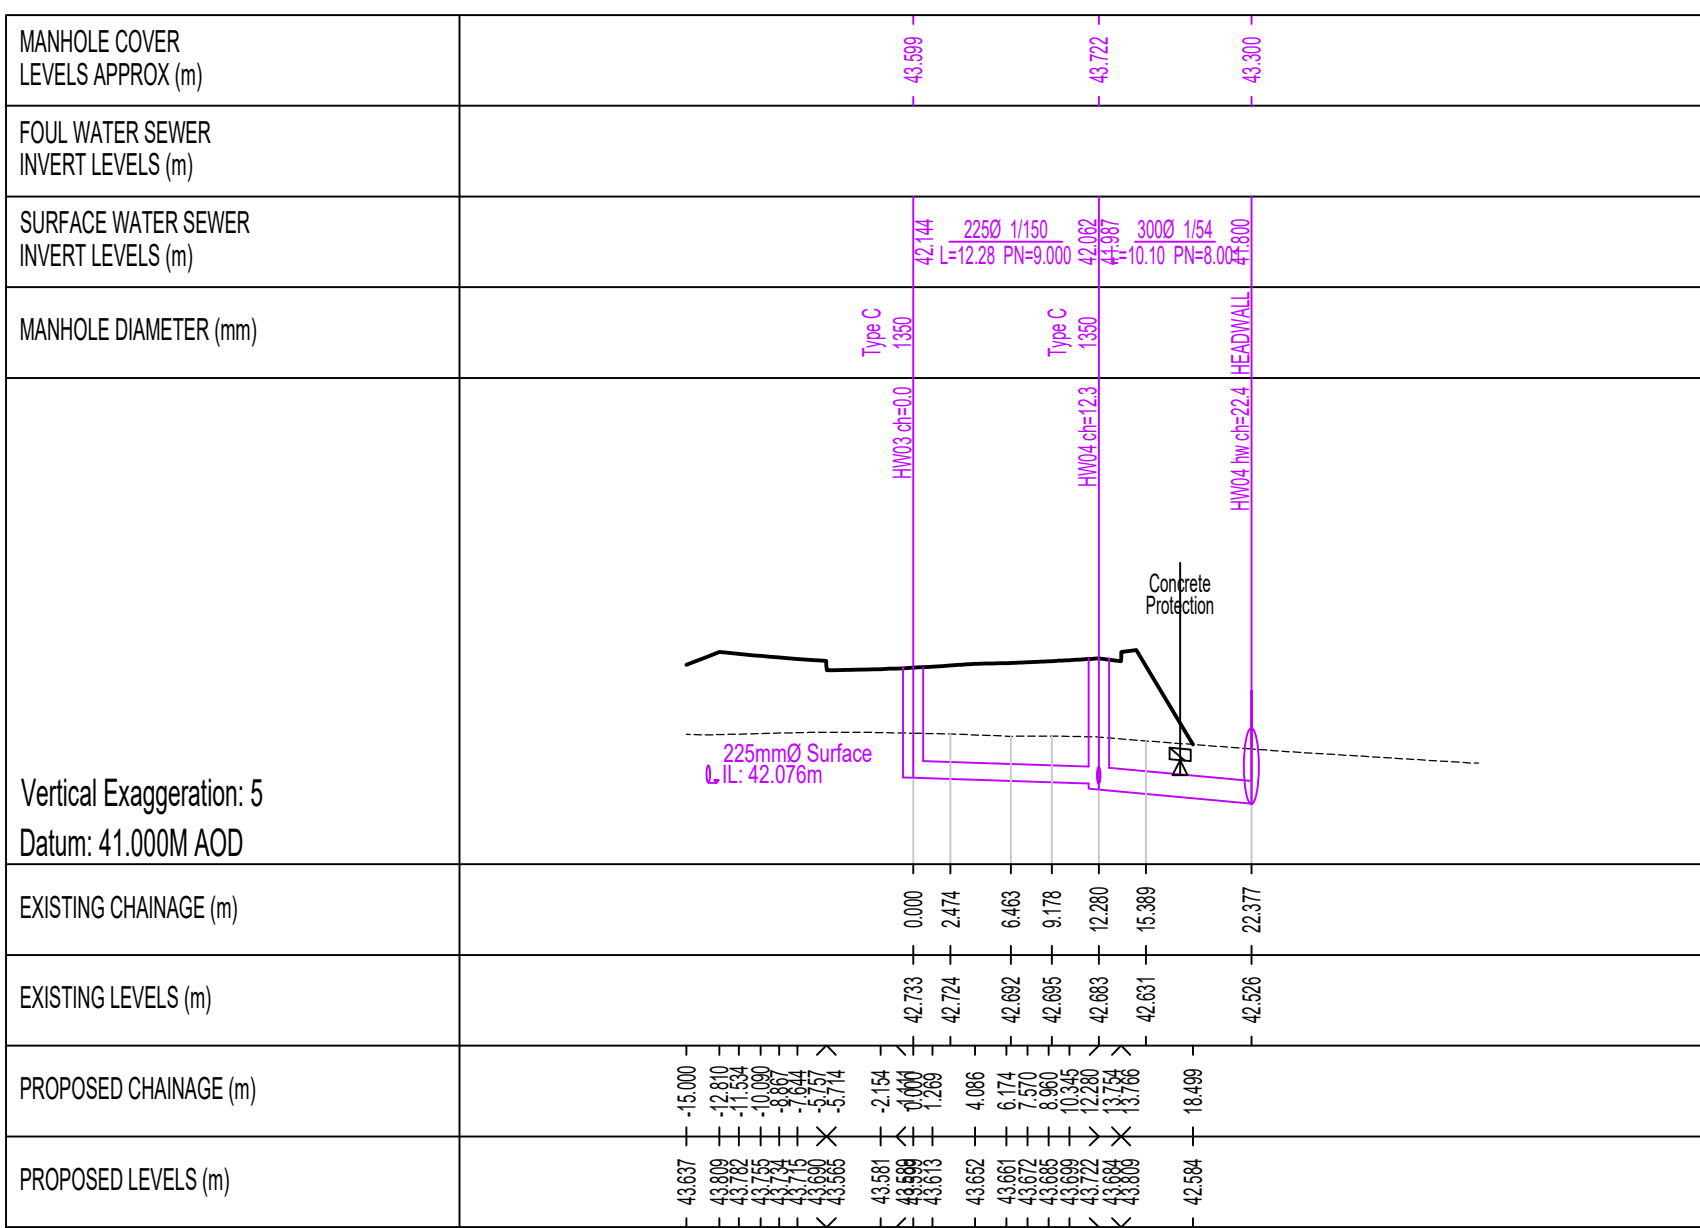


- NOTES:
1. DO NOT SCALE from this drawing as liable to distort
 2. This drawing is to be read in conjunction with all other relevant Engineers, Architects and Specialists drawings and specifications
 3. Any variations with line, level or specification of the proposed works should be reported to the Engineer prior to commencement

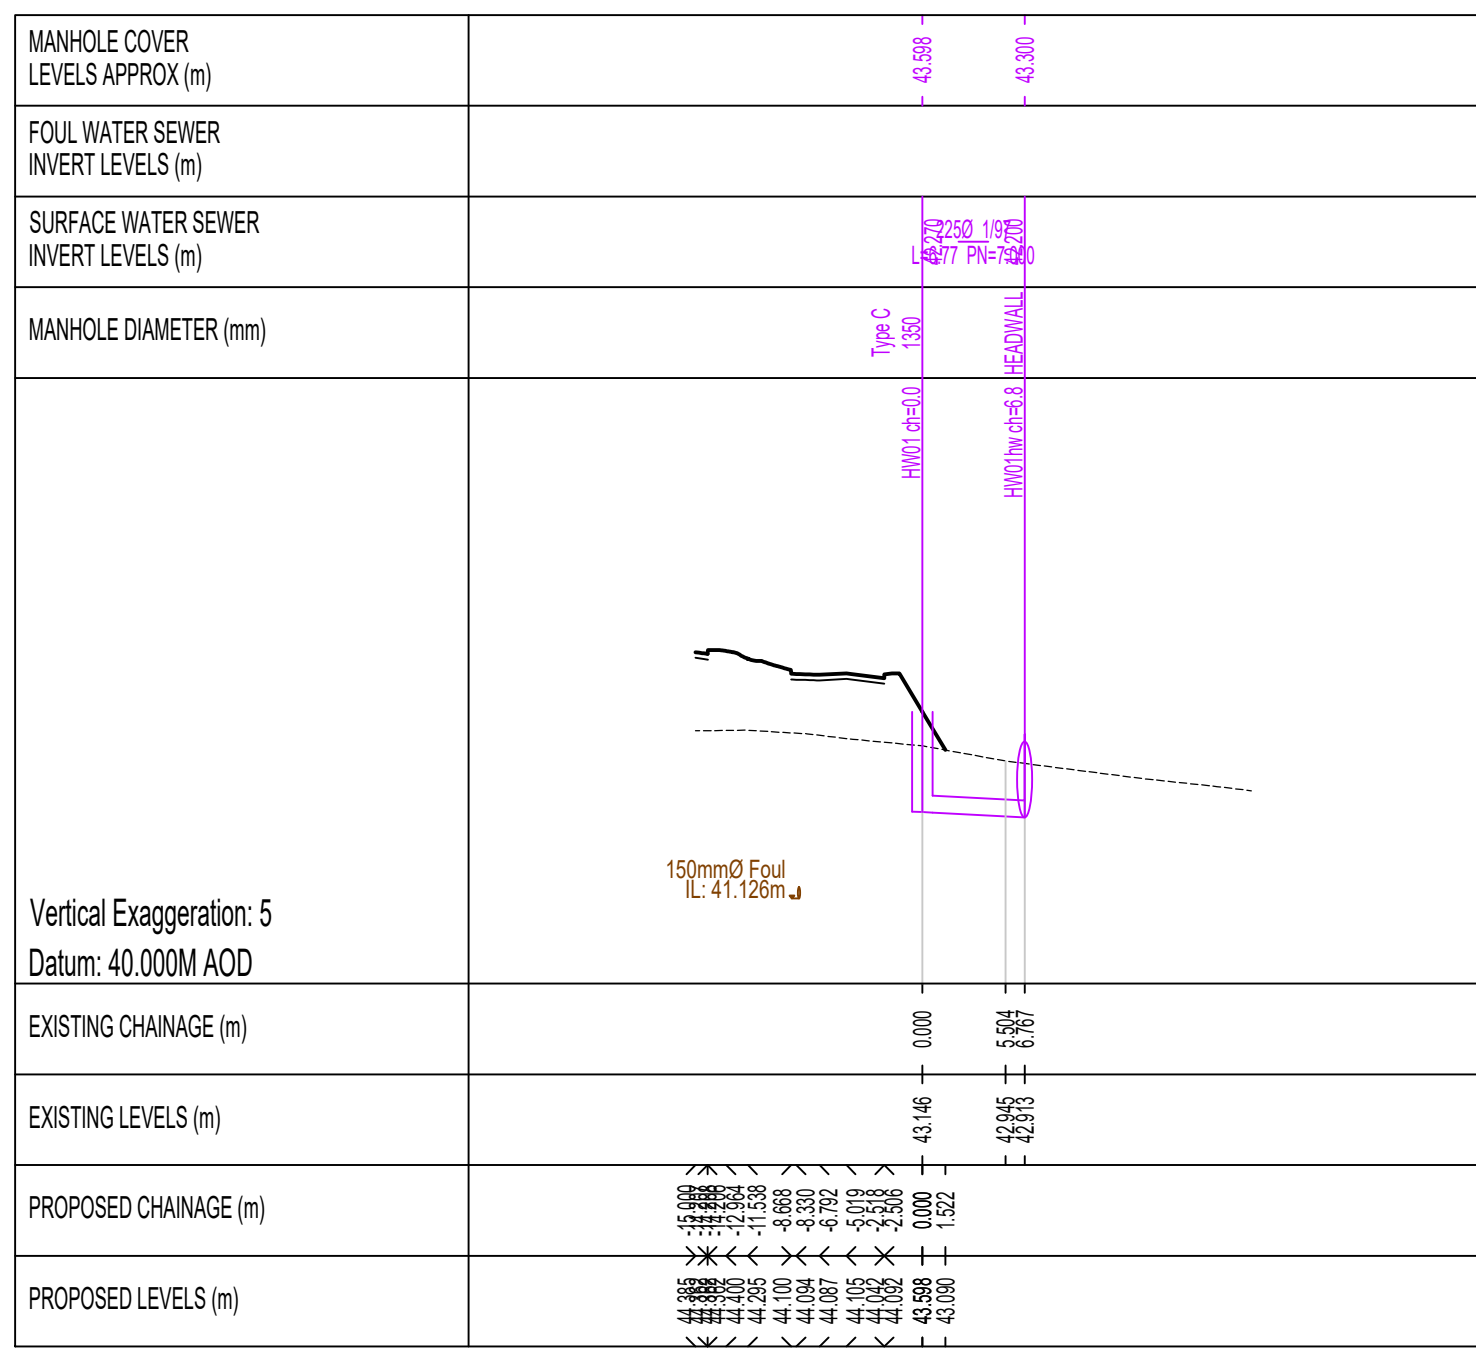

P03	18.06.26	Highway levels amended	AP/DJB
P02	14.04.26	Scheme revised line and level	AP/DJB
P01	05.03.26	Initial Planning Issue	AP/DJB
Rev	Date	Description	Den/Chk

Drawing revision denotes the following stages; P - Preliminary
T - Tender, C - Construction, R - Record/As Built.

PRELIMINARY



ALLISON
HOMES

Civil & Structural
Chartered Engineers
Hems Court, Longbrook Street
Exeter, Devon, EX4 6AP
T. 01392 421600
sands@sands-consultants.co.uk
www.sands-consultants.co.uk

Sands

Project Title

PROPOSED DEVELOPMENT AT
LAND SOUTH A363
NORTH BRADLEY
WILTSHIRE

Scale/Size	Date
Vert 1:100 & Hori 1:500/A0	March 2026
Drawn	Checked
Amber Piagesti	Dave Backway

	Sands Project No.	Client Project No.
Drawing Title	2025.383	-
ONSITE - DRAINAGE LONG SECTIONS - SHEET 2 OF 3	Drawing No.	Revision
	2511	P03