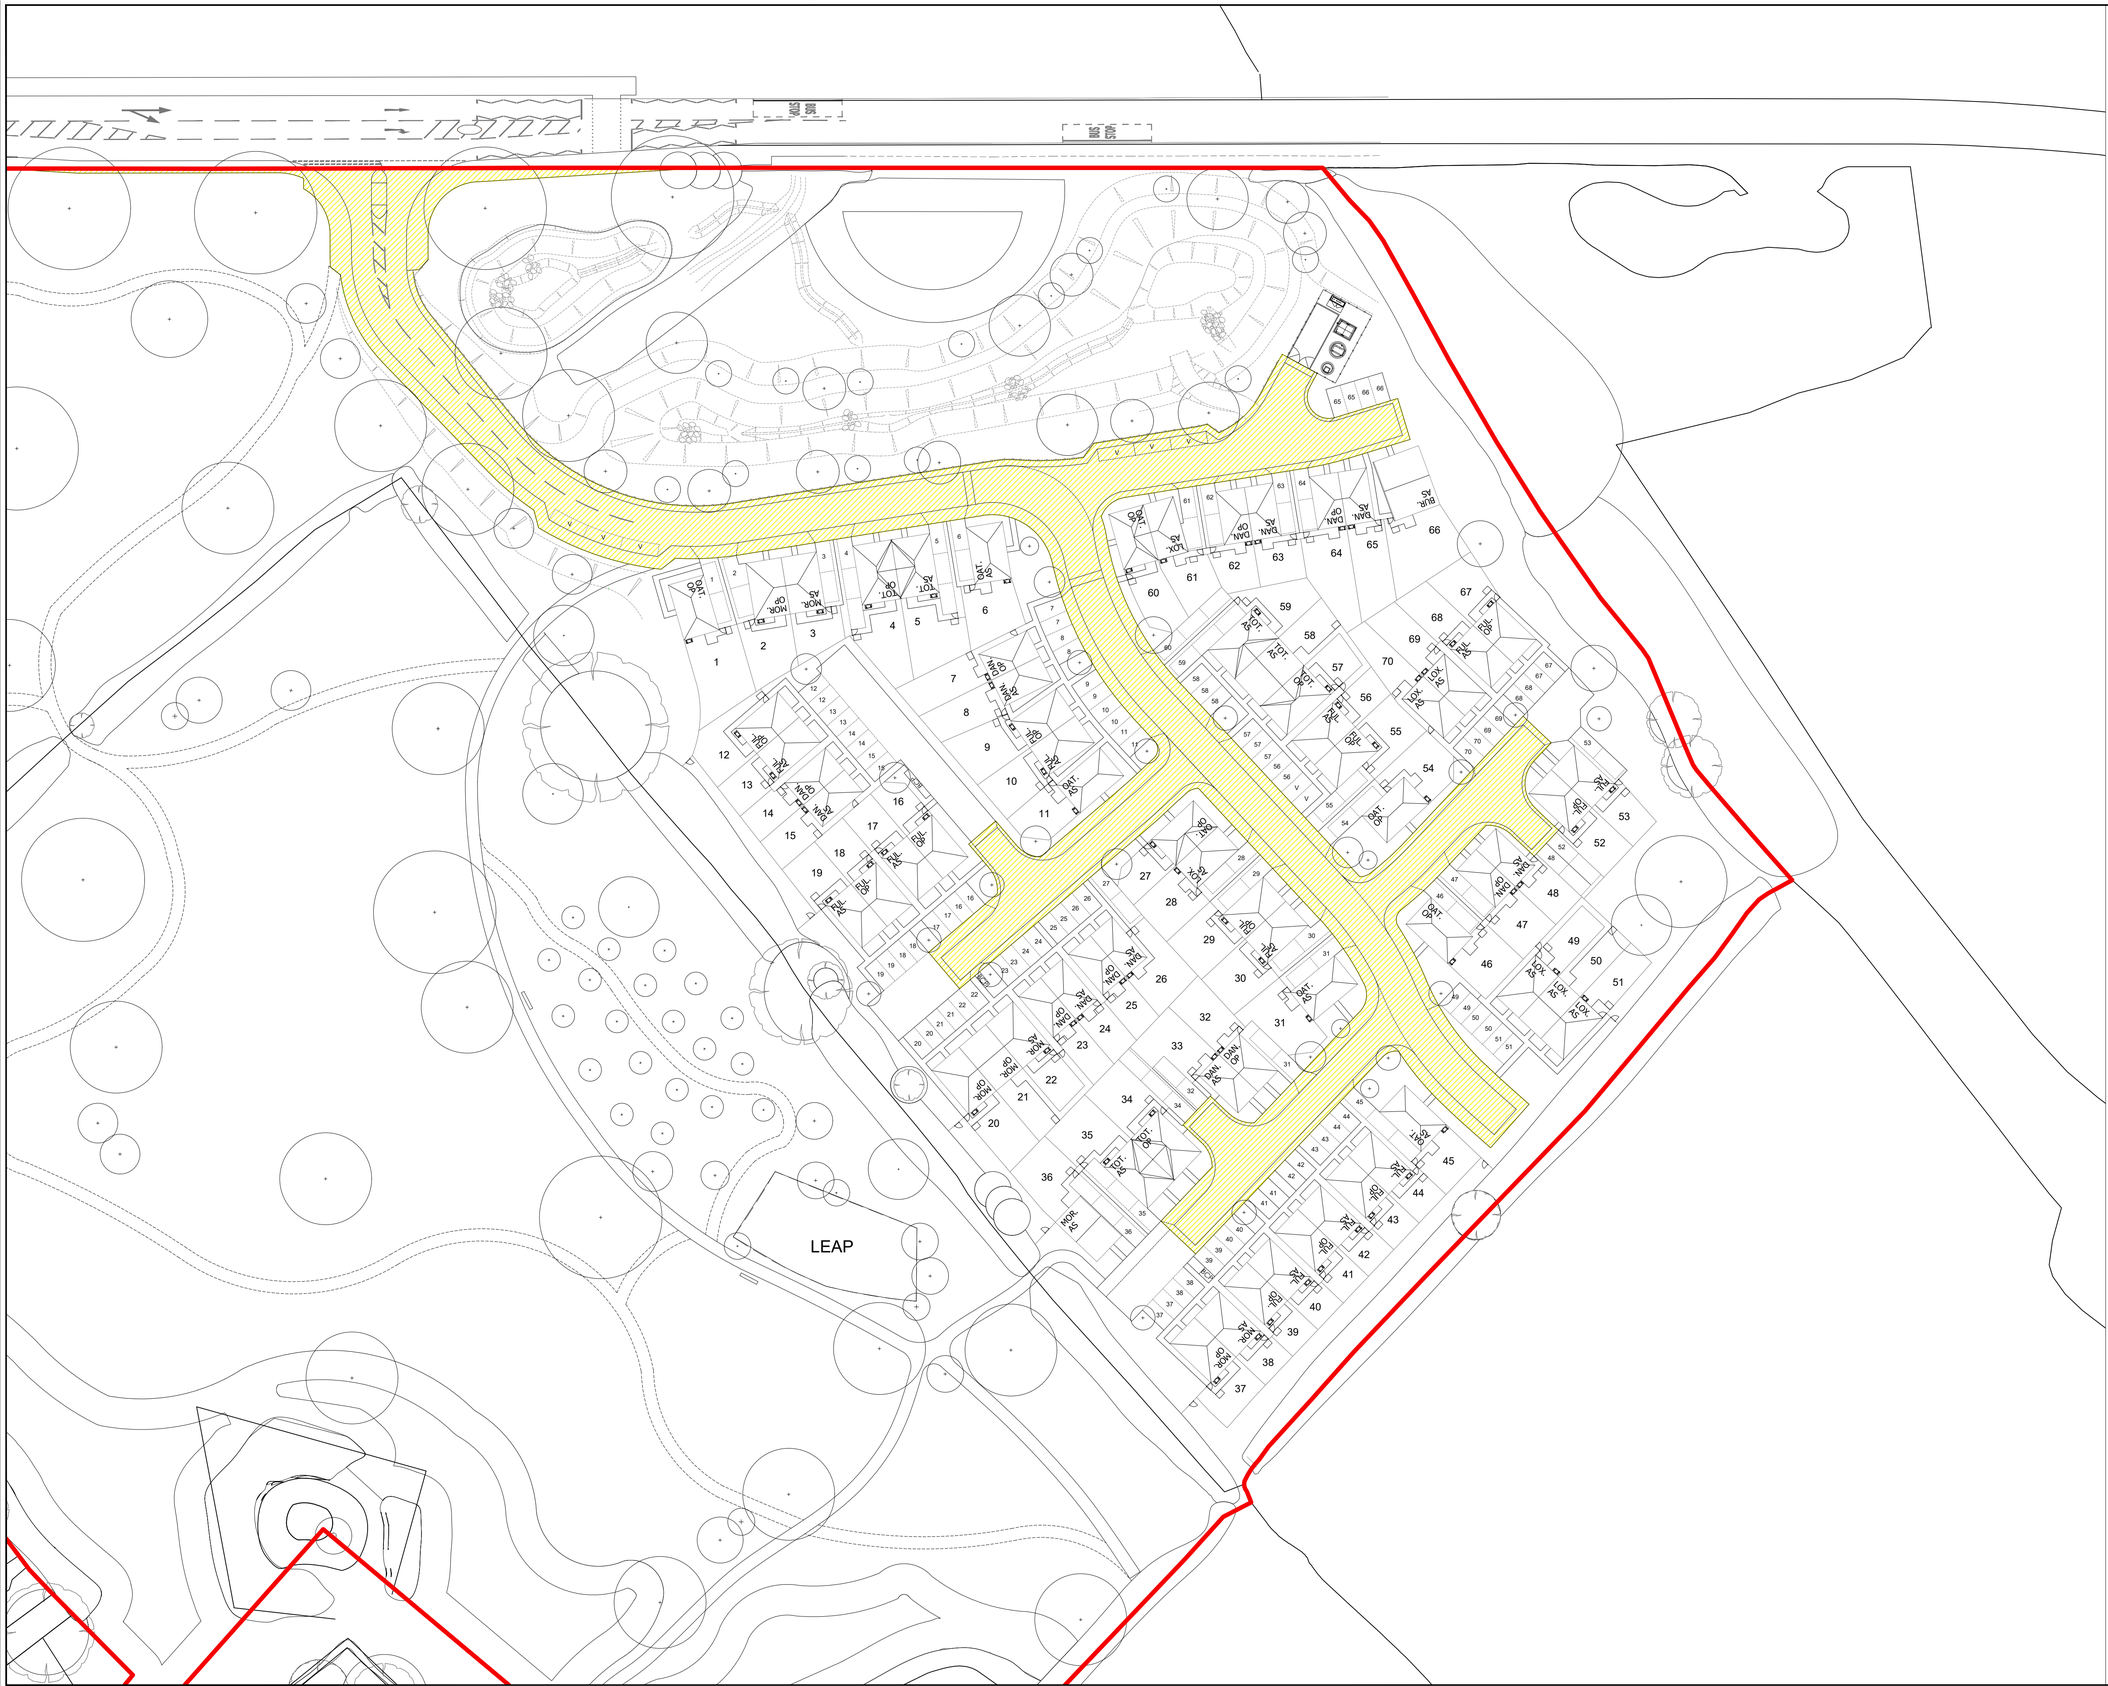

KEY

Site redline

Adoptable Highway
(Subject to Section 38 Agreement)

hud.
masterplanning . urban design

Digital Mansion,
Mansion House, Pickwick
Road,
Corsham,
SN13 9BL.

W: www.hud-ltd.co.uk

E: bhughes@hud-ltd.co.uk

T: 07814288128

Project	Land south A363, North Bradley
Drawing	Adoption Plan
Status	Planning
Project No.	10
Drawing No.	108
Revision	B
Drawn By	BH
Checked By	DA
Scale	1:500 @A1
Date	07.11.25

Rev	Date	By	Description
A	13.03.26	BH	Layout updated
B	16.06.26	BH	Layout updated

This drawing uses survey information by others. The accuracy of this information has not been verified. Hughes Urban Design Ltd (hud) cannot be held liable for any errors or omissions in this information or any design changes which may be required as a consequence of reliance on such information. Dimensions should be verified on site before finalising detailed design of any element of the proposals.

Includes OS Data ©Crown copyright and database rights

© Copyright Hughes Urban Design Ltd

Client:

ALLISON HOMES

Scale 1:500

0 10m 20m 30m 40m 50m

N