





TREE PIT LOCATION PLAN
1:500

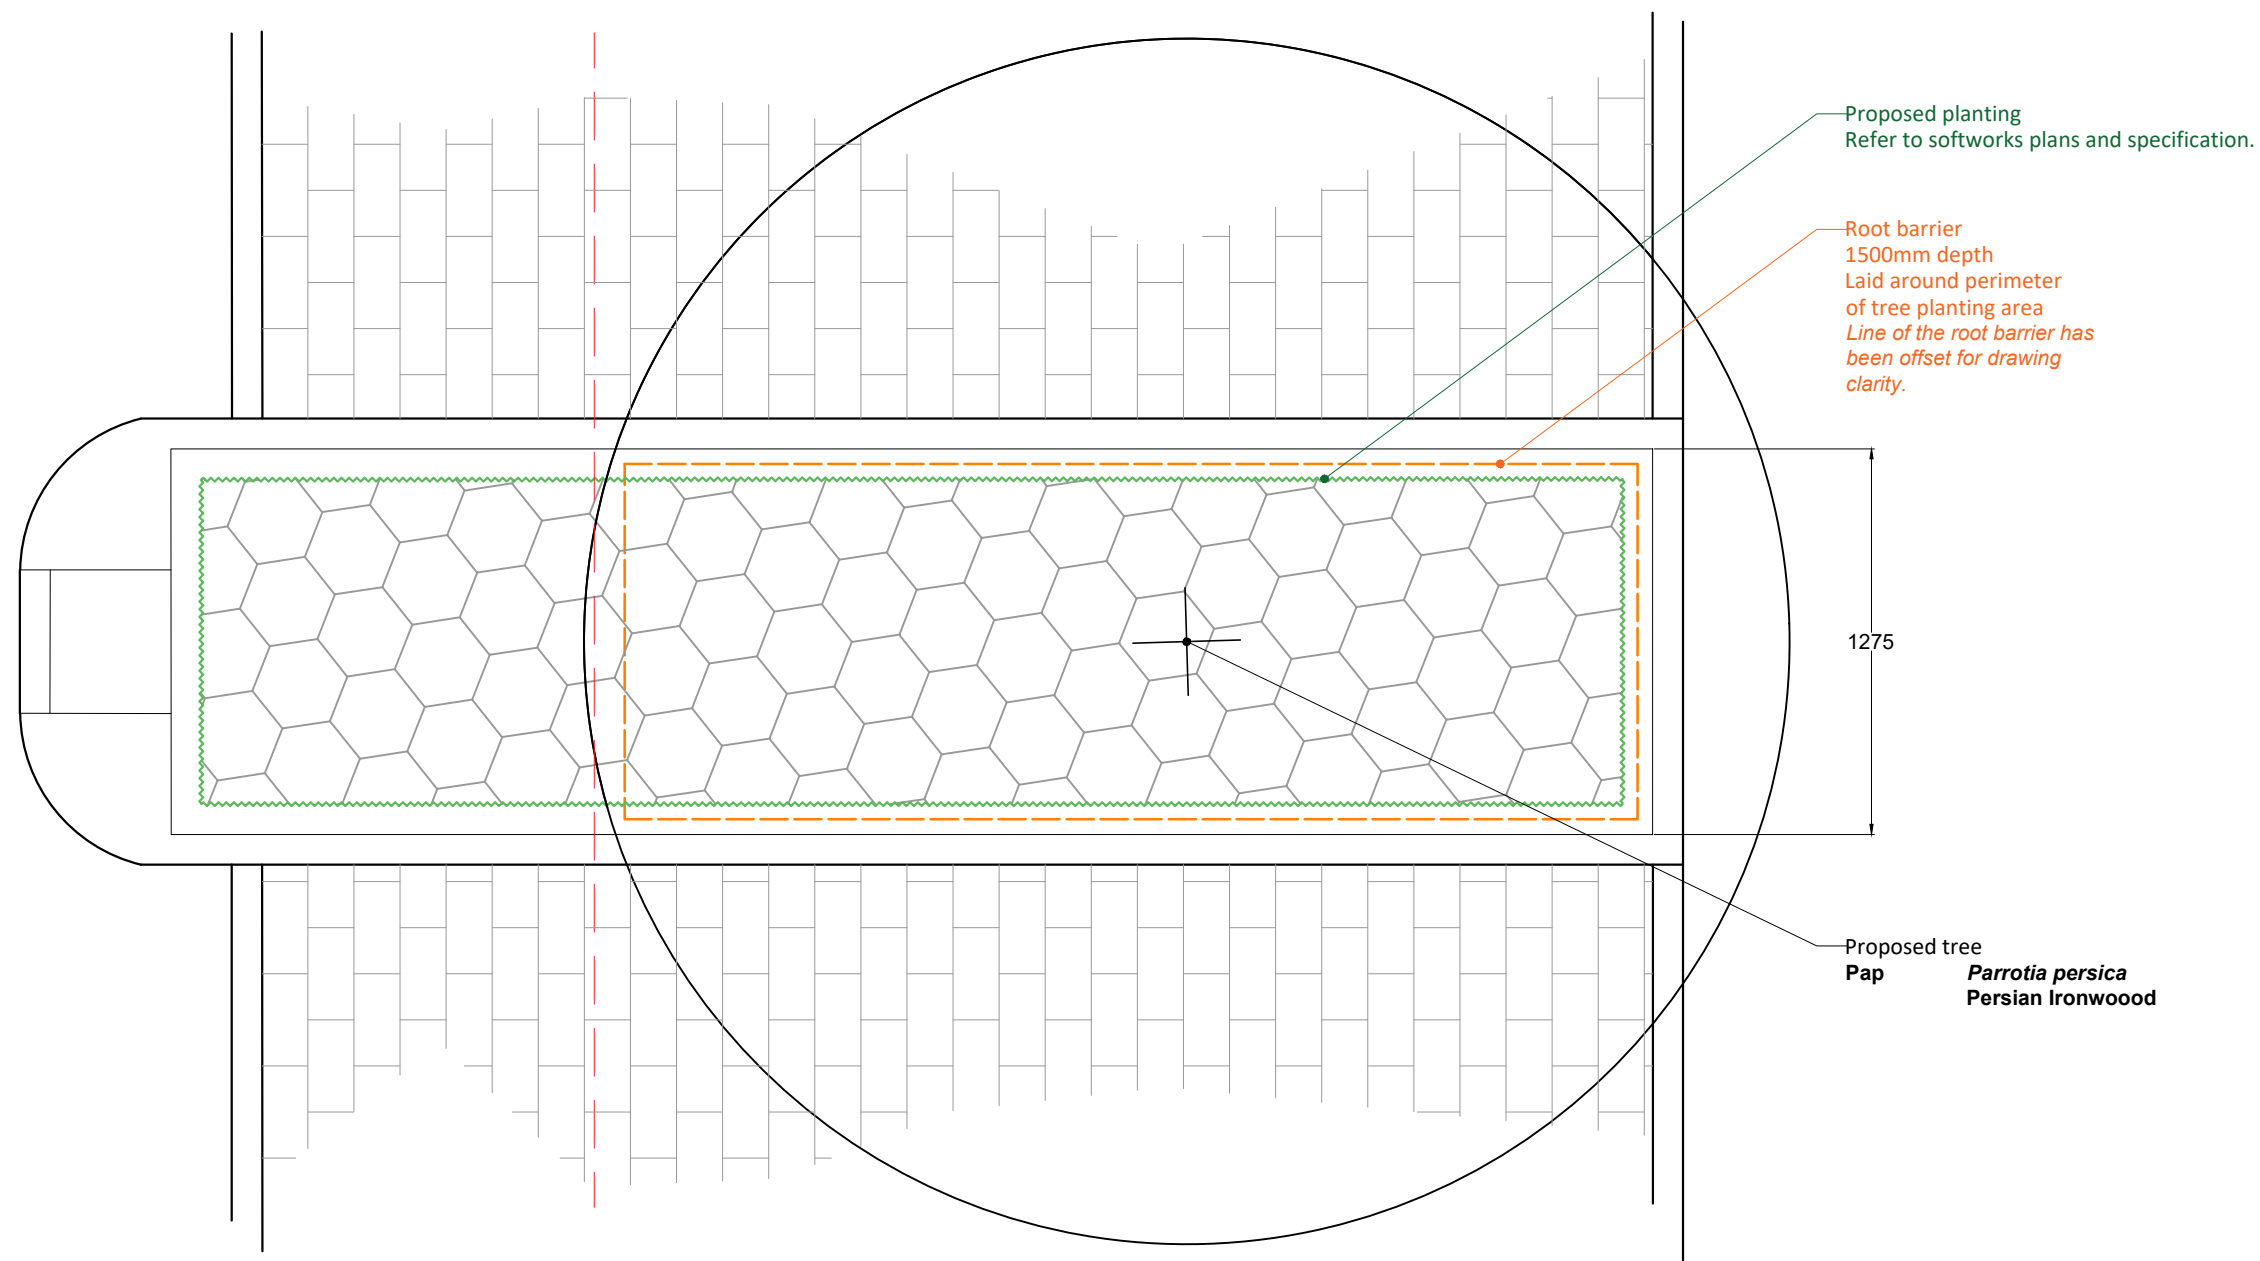

TREE PIT - TYPICAL PLAN VIEW
1:25

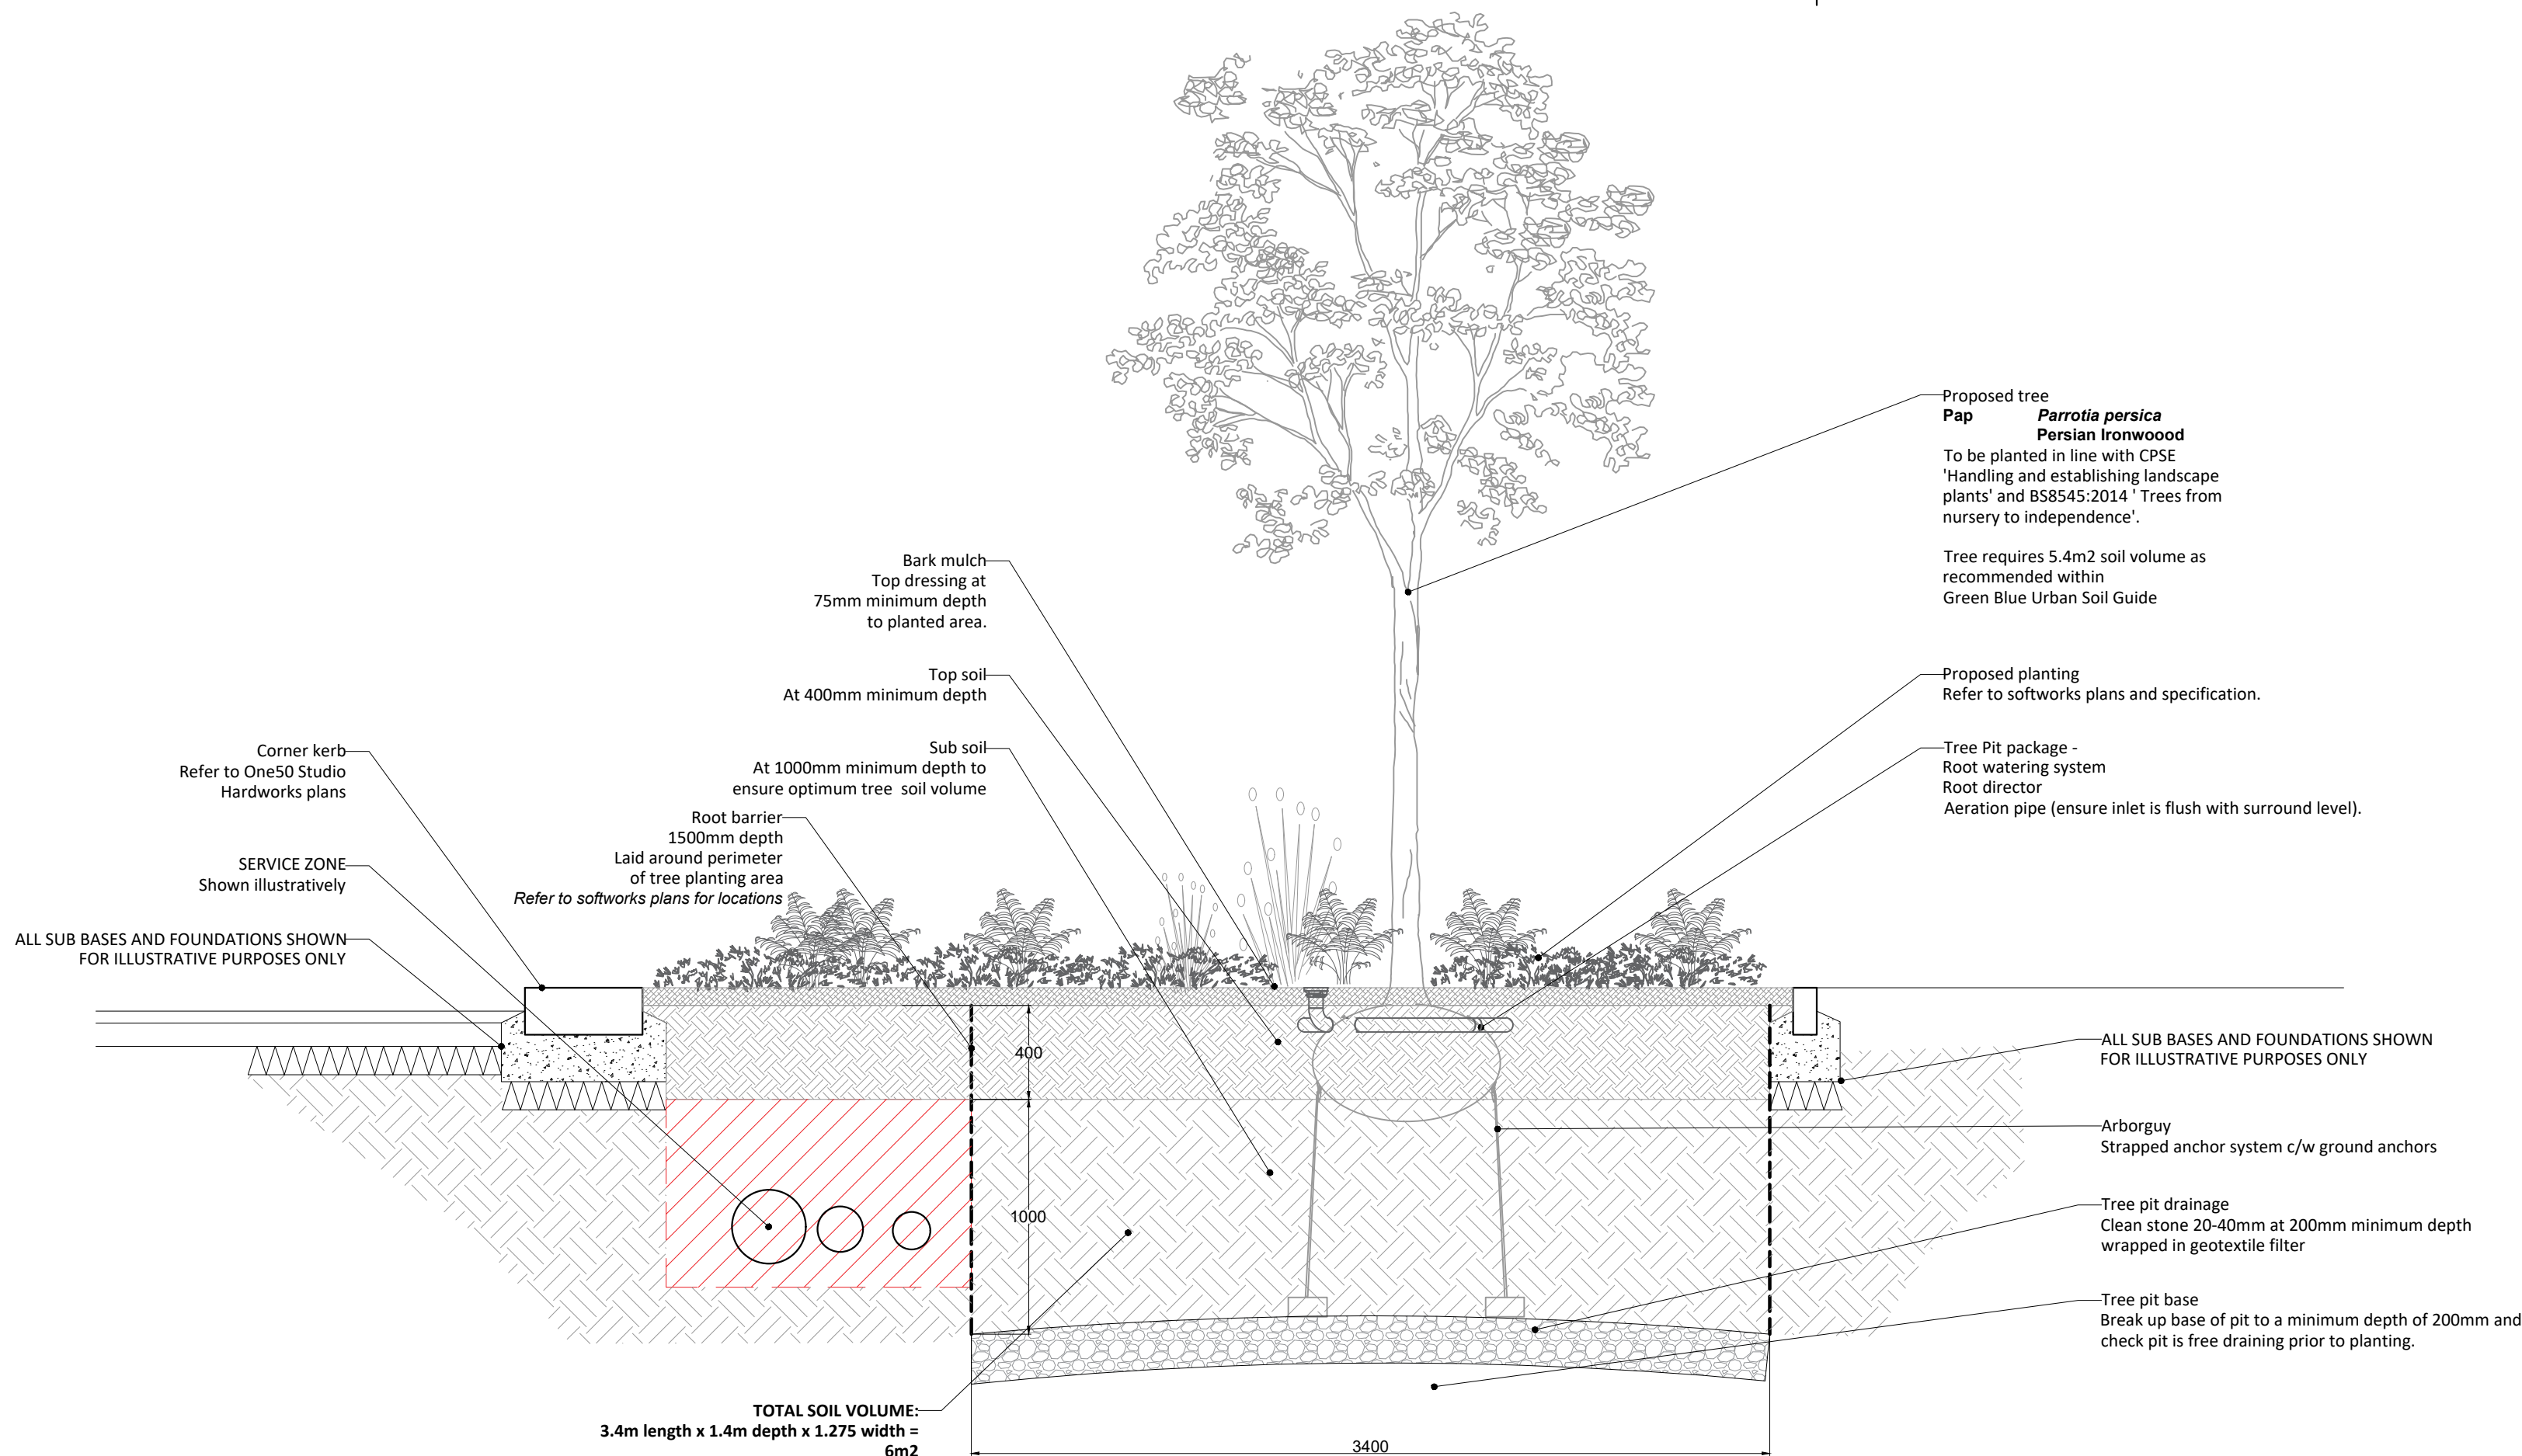

TREE PIT - TYPICAL CROSS SECTION
1:25



Reproduced with the permission of the controller of her Majesty's Stationery Office.© Crown Copyright - Licence No. AR100017235

Environmental Planning EIA Landscape Architecture Ecology

GENERAL NOTES:


1. ALL DIMENSIONS AND LEVELS SHALL BE CHECKED ON SITE PRIOR TO CONSTRUCTION WORK COMMENCING.
2. ALL LANDSCAPE DRAWINGS TO BE READ IN CONJUNCTION WITH ALL RELEVANT ENGINEER'S AND ARCHITECT'S DRAWINGS AND SPECIFICATIONS.
3. ALL DRAWINGS TO BE READ IN CONJUNCTION WITH THE LANDSCAPE SPECIFICATION.
4. ANY DISCREPANCY CONCERNING THE DRAWINGS SHOULD BE REFERRED TO THE CA IMMEDIATELY.
5. ALL DIMENSIONS IN MILLIMETRES UNLESS NOTED OTHERWISE.
6. ALL LEVELS IN METRES.
7. DO NOT SCALE OFF THIS DRAWING.
8. EXISTING SERVICE ALIGNMENTS SHALL BE CHECKED ON SITE BY THE CONTRACTOR PRIOR TO CONSTRUCTION WORK COMMENCING.

DRAWING NOTES:

TO BE READ IN CONJUNCTION WITH THE FOLLOWING DRAWINGS AND SCHEDULE:

3582-TLP-XX-XX-D-L-30001 Landscape Softworks Plan
3582-TLP-EX-XX-SH-L-90001 Outline Planting Schedule

AND THE ARCHITECTURAL DRAWING PACKAGE - ONE50 STUDIO

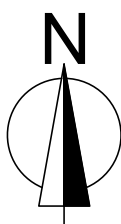

Rev	Date	Description	Drawn	Ch'd	Client
P02	12.08.26	Scale bars added.	CS	BW	WILTSHIRE COUNTY COUNCIL
					Project: BARTLETT HOUSE
					Title: LANDSCAPE DETAIL - TREE PIT
					Status: PLANNING
					Drawn: JS
					Checked: CS
					Scale: AS SHOWN@A1
					Date: 16.03.26
					Approved: SB
					Drawing Number: 3582-TLP-XX-XX-D-L-50001
					Rev: P02

THE Landmark PRACTICE

1 Theynes Court
Long Ashton Business Park
Yanley Lane
Bristol BS41 9LB
United Kingdom

Tel: +44 (0)117 923 0455

enquiries@thelandmarkpractice.com
www.thelandmarkpractice.com

S:\PROJECTS\3550 - 3599\3582 - Bartlett House\5 GRAPHICS\CAD\PILOT FILES