THIS DRAWING SHOULD BE READ IN CONJUNCTION WITH ANY OTHER RELEVANT DRAWINGS AND THE CONSTRUCTION MANUAL
THE BUILDER SHOULD CHECK ALL LEVELS AND SITE DIMENSIONS BEFORE WORK STARTS AND NOTIFY SCANDIA OF ANY DISCREPANCY

IF IN DOUBT PLEASE ASK

© COPYRIGHT IN THIS DRAWING AND WORK EXECUTED IS AND REMAINS THE PROPERTY OF SCANDIA-HUS LIMITED AND OR ITS SUBSIDIARIES IN ACCORDANCE WITH THE PROVISIONS OF THE COPYRIGHT ACT. PERMISSION TO PRODUCE COPIES OR MODIFIED DRAWINGS IN WHOLE OR IN PART FOR ANY PURPOSE SHOULD BE OBTAINED FROM SCANDIA-HUS LIMITED & ANY SUCH REPRODUCTIONS SHOULD INCLUDE THIS & THE FOREGOING STATEMENT

REV	DESCRIPTION	DATE	DRN	CHK
A	REVISED ELEVATIONS TO MATCH FLOOR PLAN	22/02/26	JW	
B	MINOR MODS	24/02/26	JW	
C	MINOR MODS	24/02/26	JW	
D	ADD PV PANELS	17/04/26	CC	

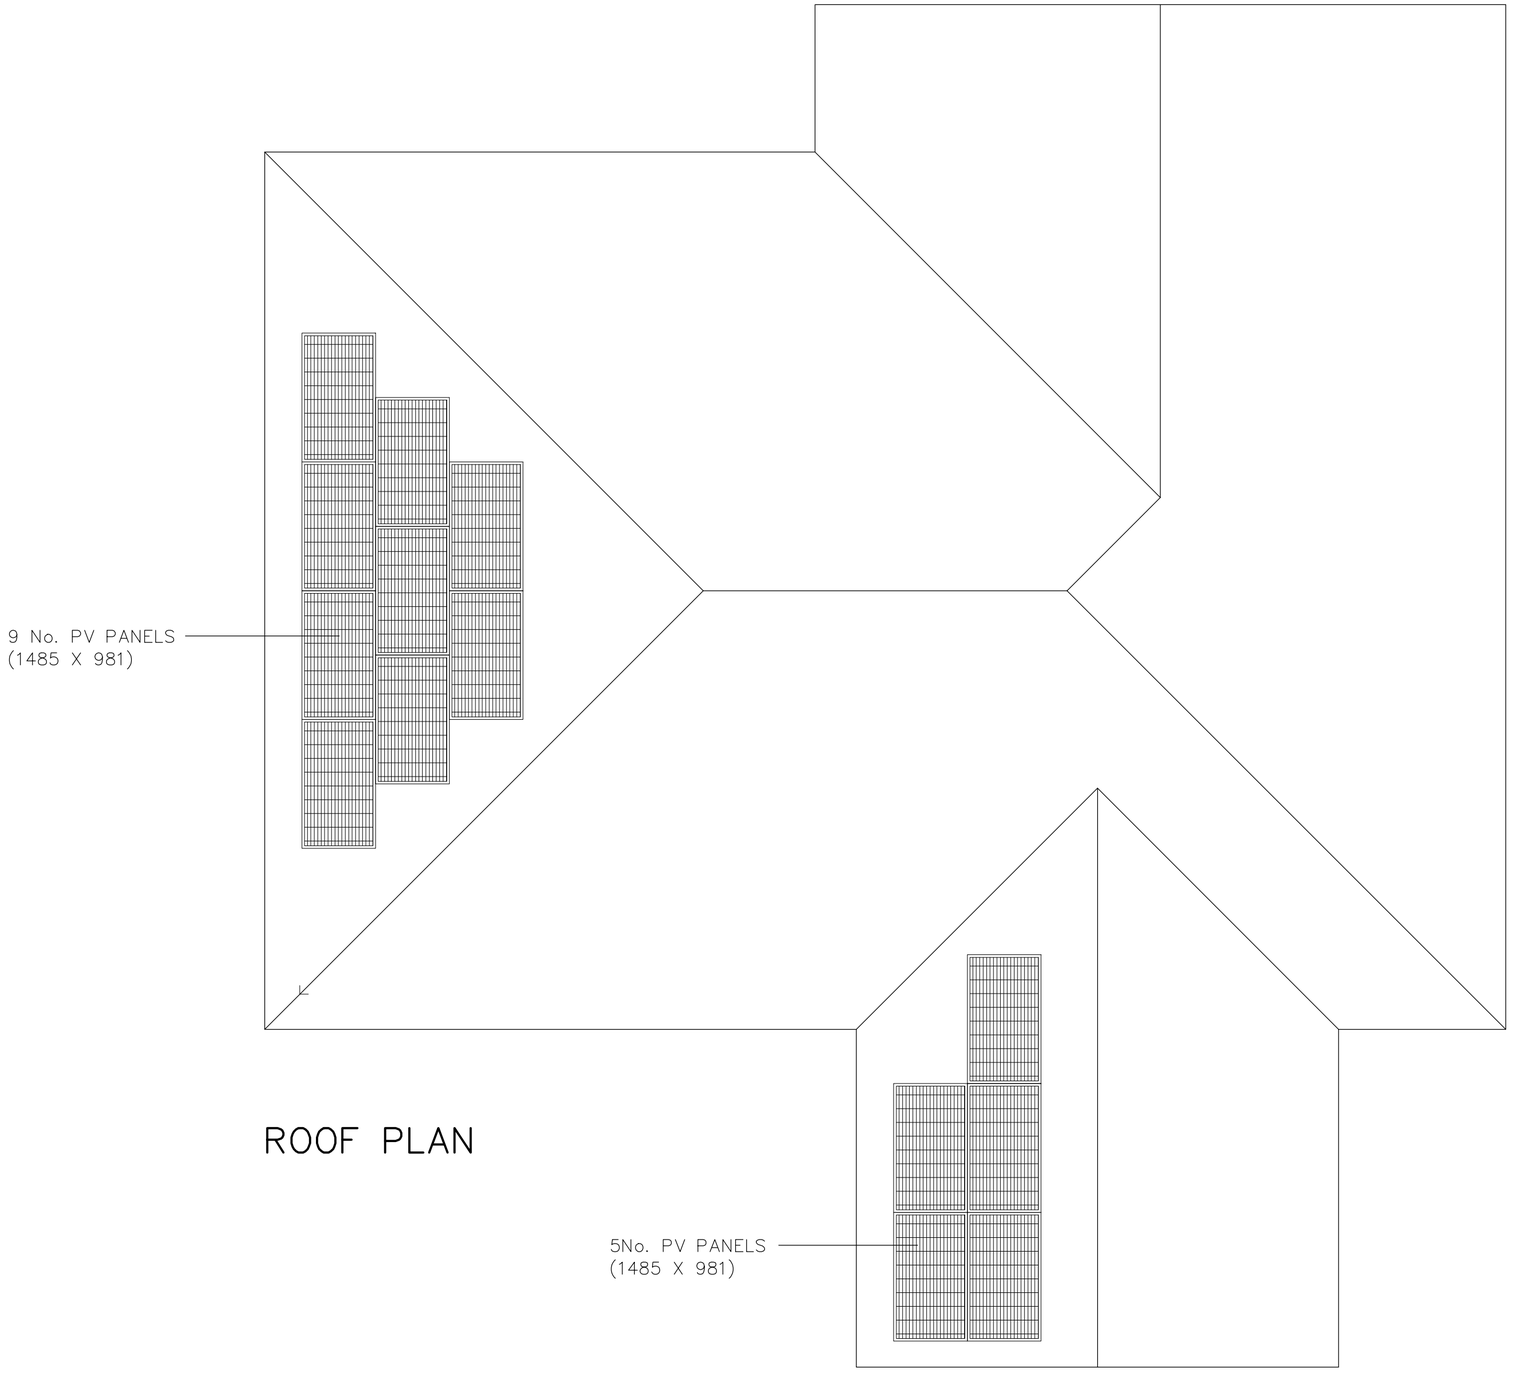

ROOF PLAN

1
50

0 0.5 1 1.5 2 2.5 5

scandiahus
SCANDIA-HUS BUSINESS PARK,
FELCOURT ROAD, FELCOURT, EAST GRINSTEAD,
WEST SUSSEX, RH19 2LP : TEL 01342 838060

FOR
MR. & MRS. JUNGO

SITE
LAND ADJ. TO THE ORCHIDS
TYTHERLEY ROAD, WINTERSLOW
SALISBURY, SP5 1PZ

TITLE
PROPOSED DWELLING
ROOF PLAN

C/No.	O/No.	SCALE
451432		1:100@A2

DRAWN
JW

DATE
18.02.26

DRAWING NUMBER
03b

REV D