


EXTERNAL
◀ FACE

INTERNAL
FACE ▶

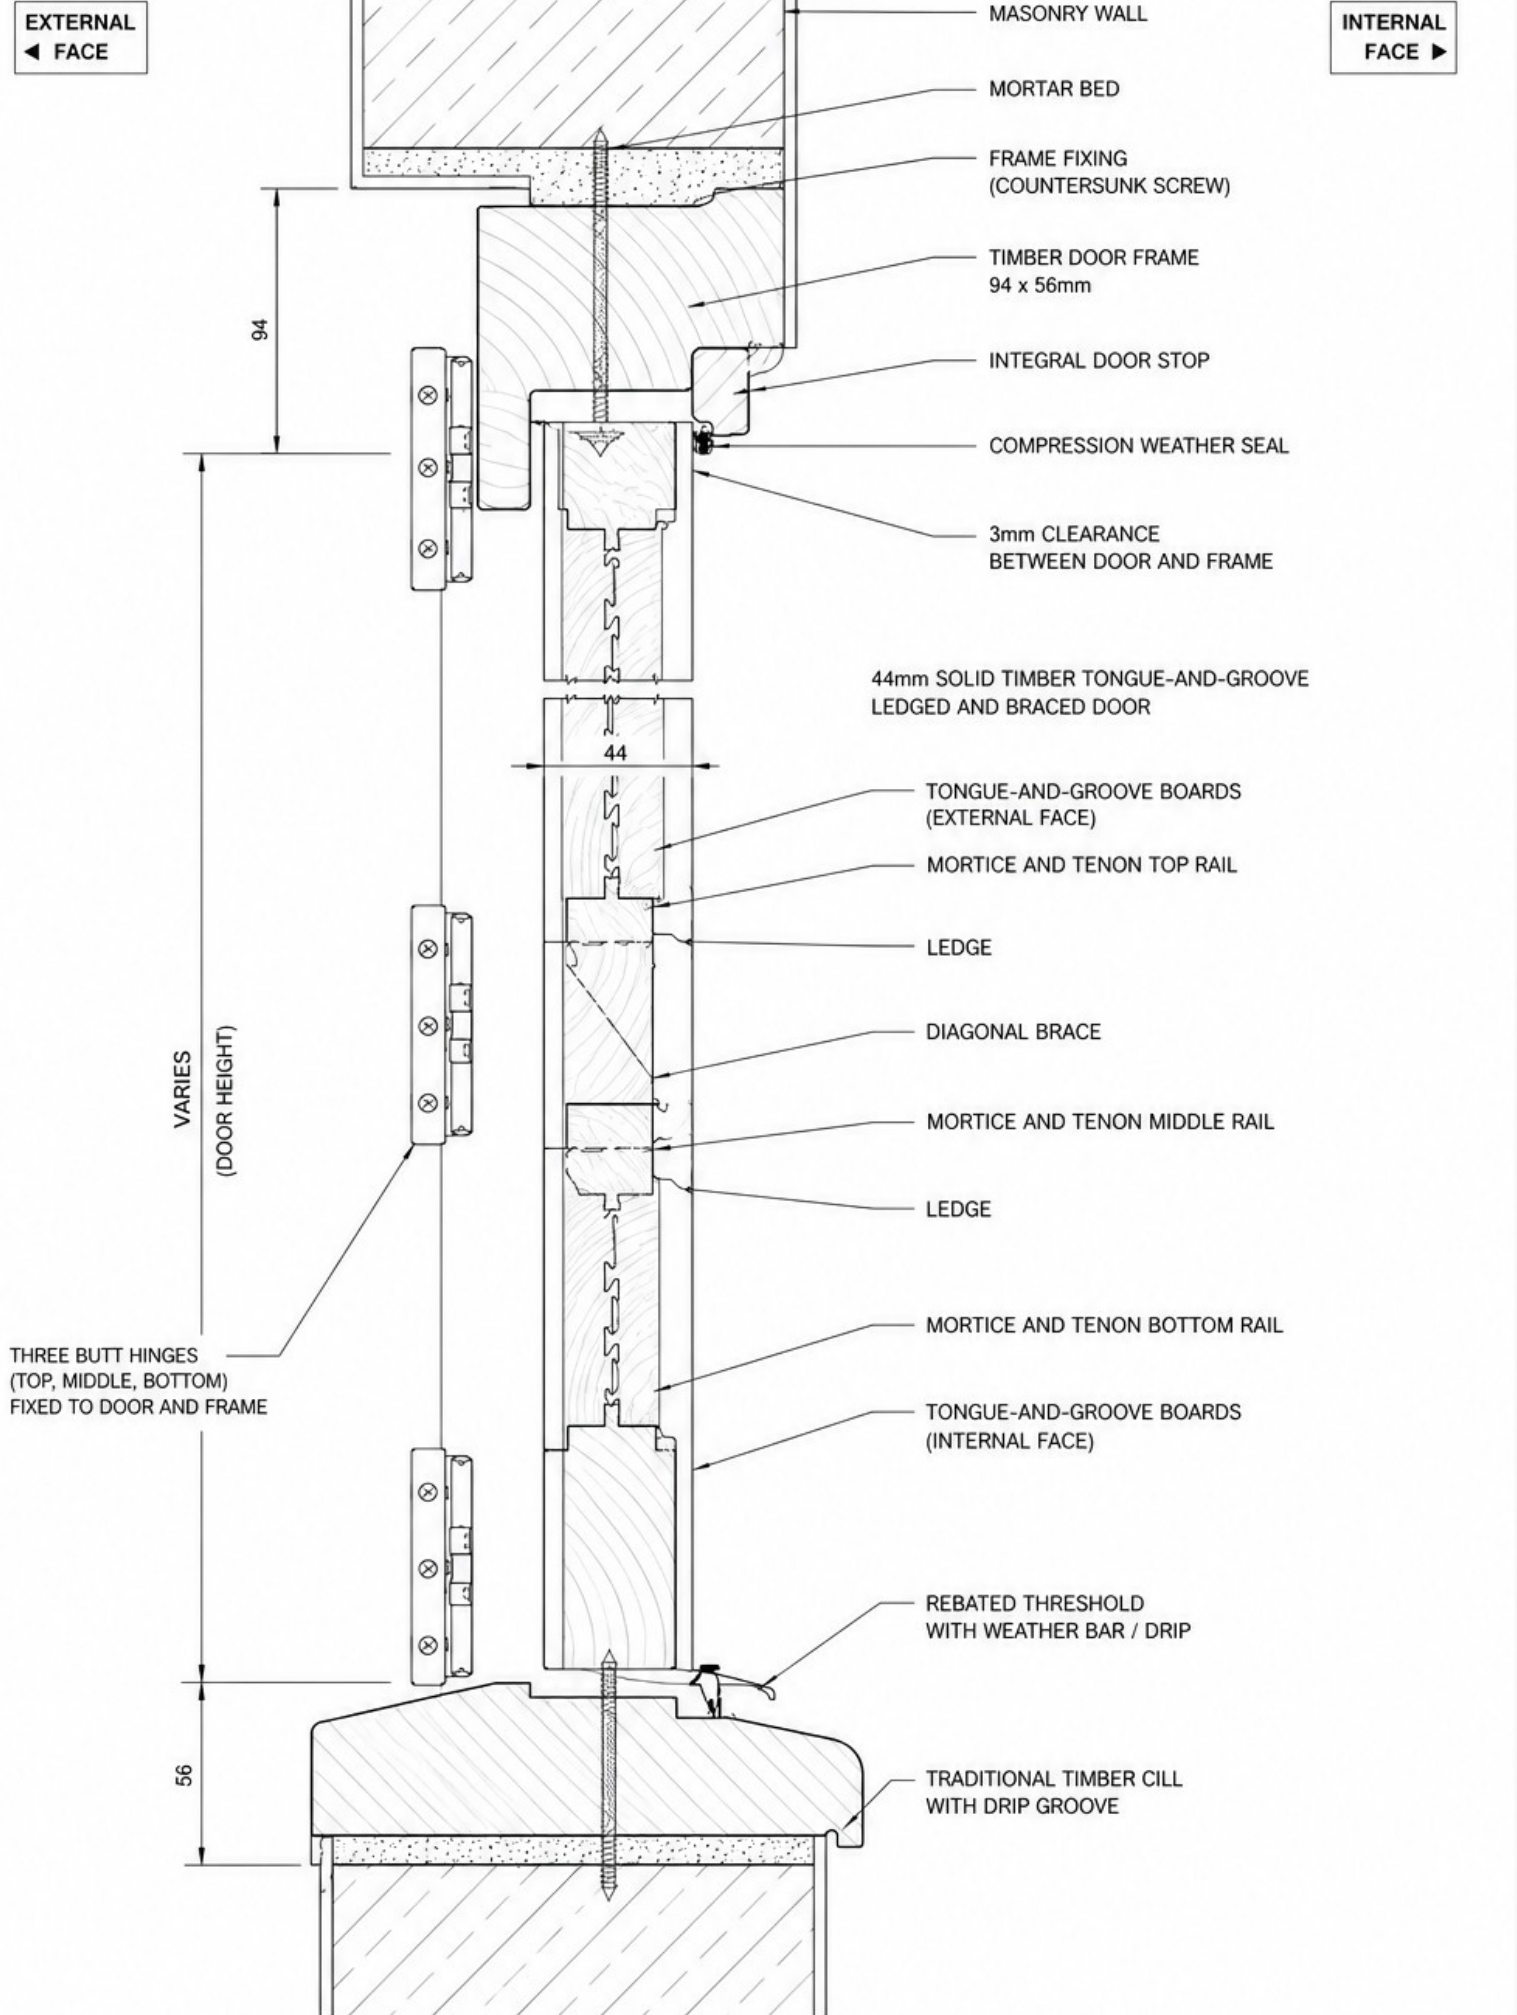

NOTES

1. ALL TIMBER TO BE FSC® OR PEFC CERTIFIED.
2. ALL EXTERNAL TIMBER TO BE FACTORY FINISHED.


PROJECT

FRONT ENTRANCE DOOR
DETAIL SECTION

DRAWING TITLE

FRONT ENTRANCE DOOR – VERTICAL SECTION

SCALE 1:5

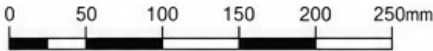

SCALE

1:5

DATE

MAY 2024

DRAWN

AH

DRAWING No.

WD-01

REV.

—