

OS EXTRACT - PROPOSED FENCE PLAN

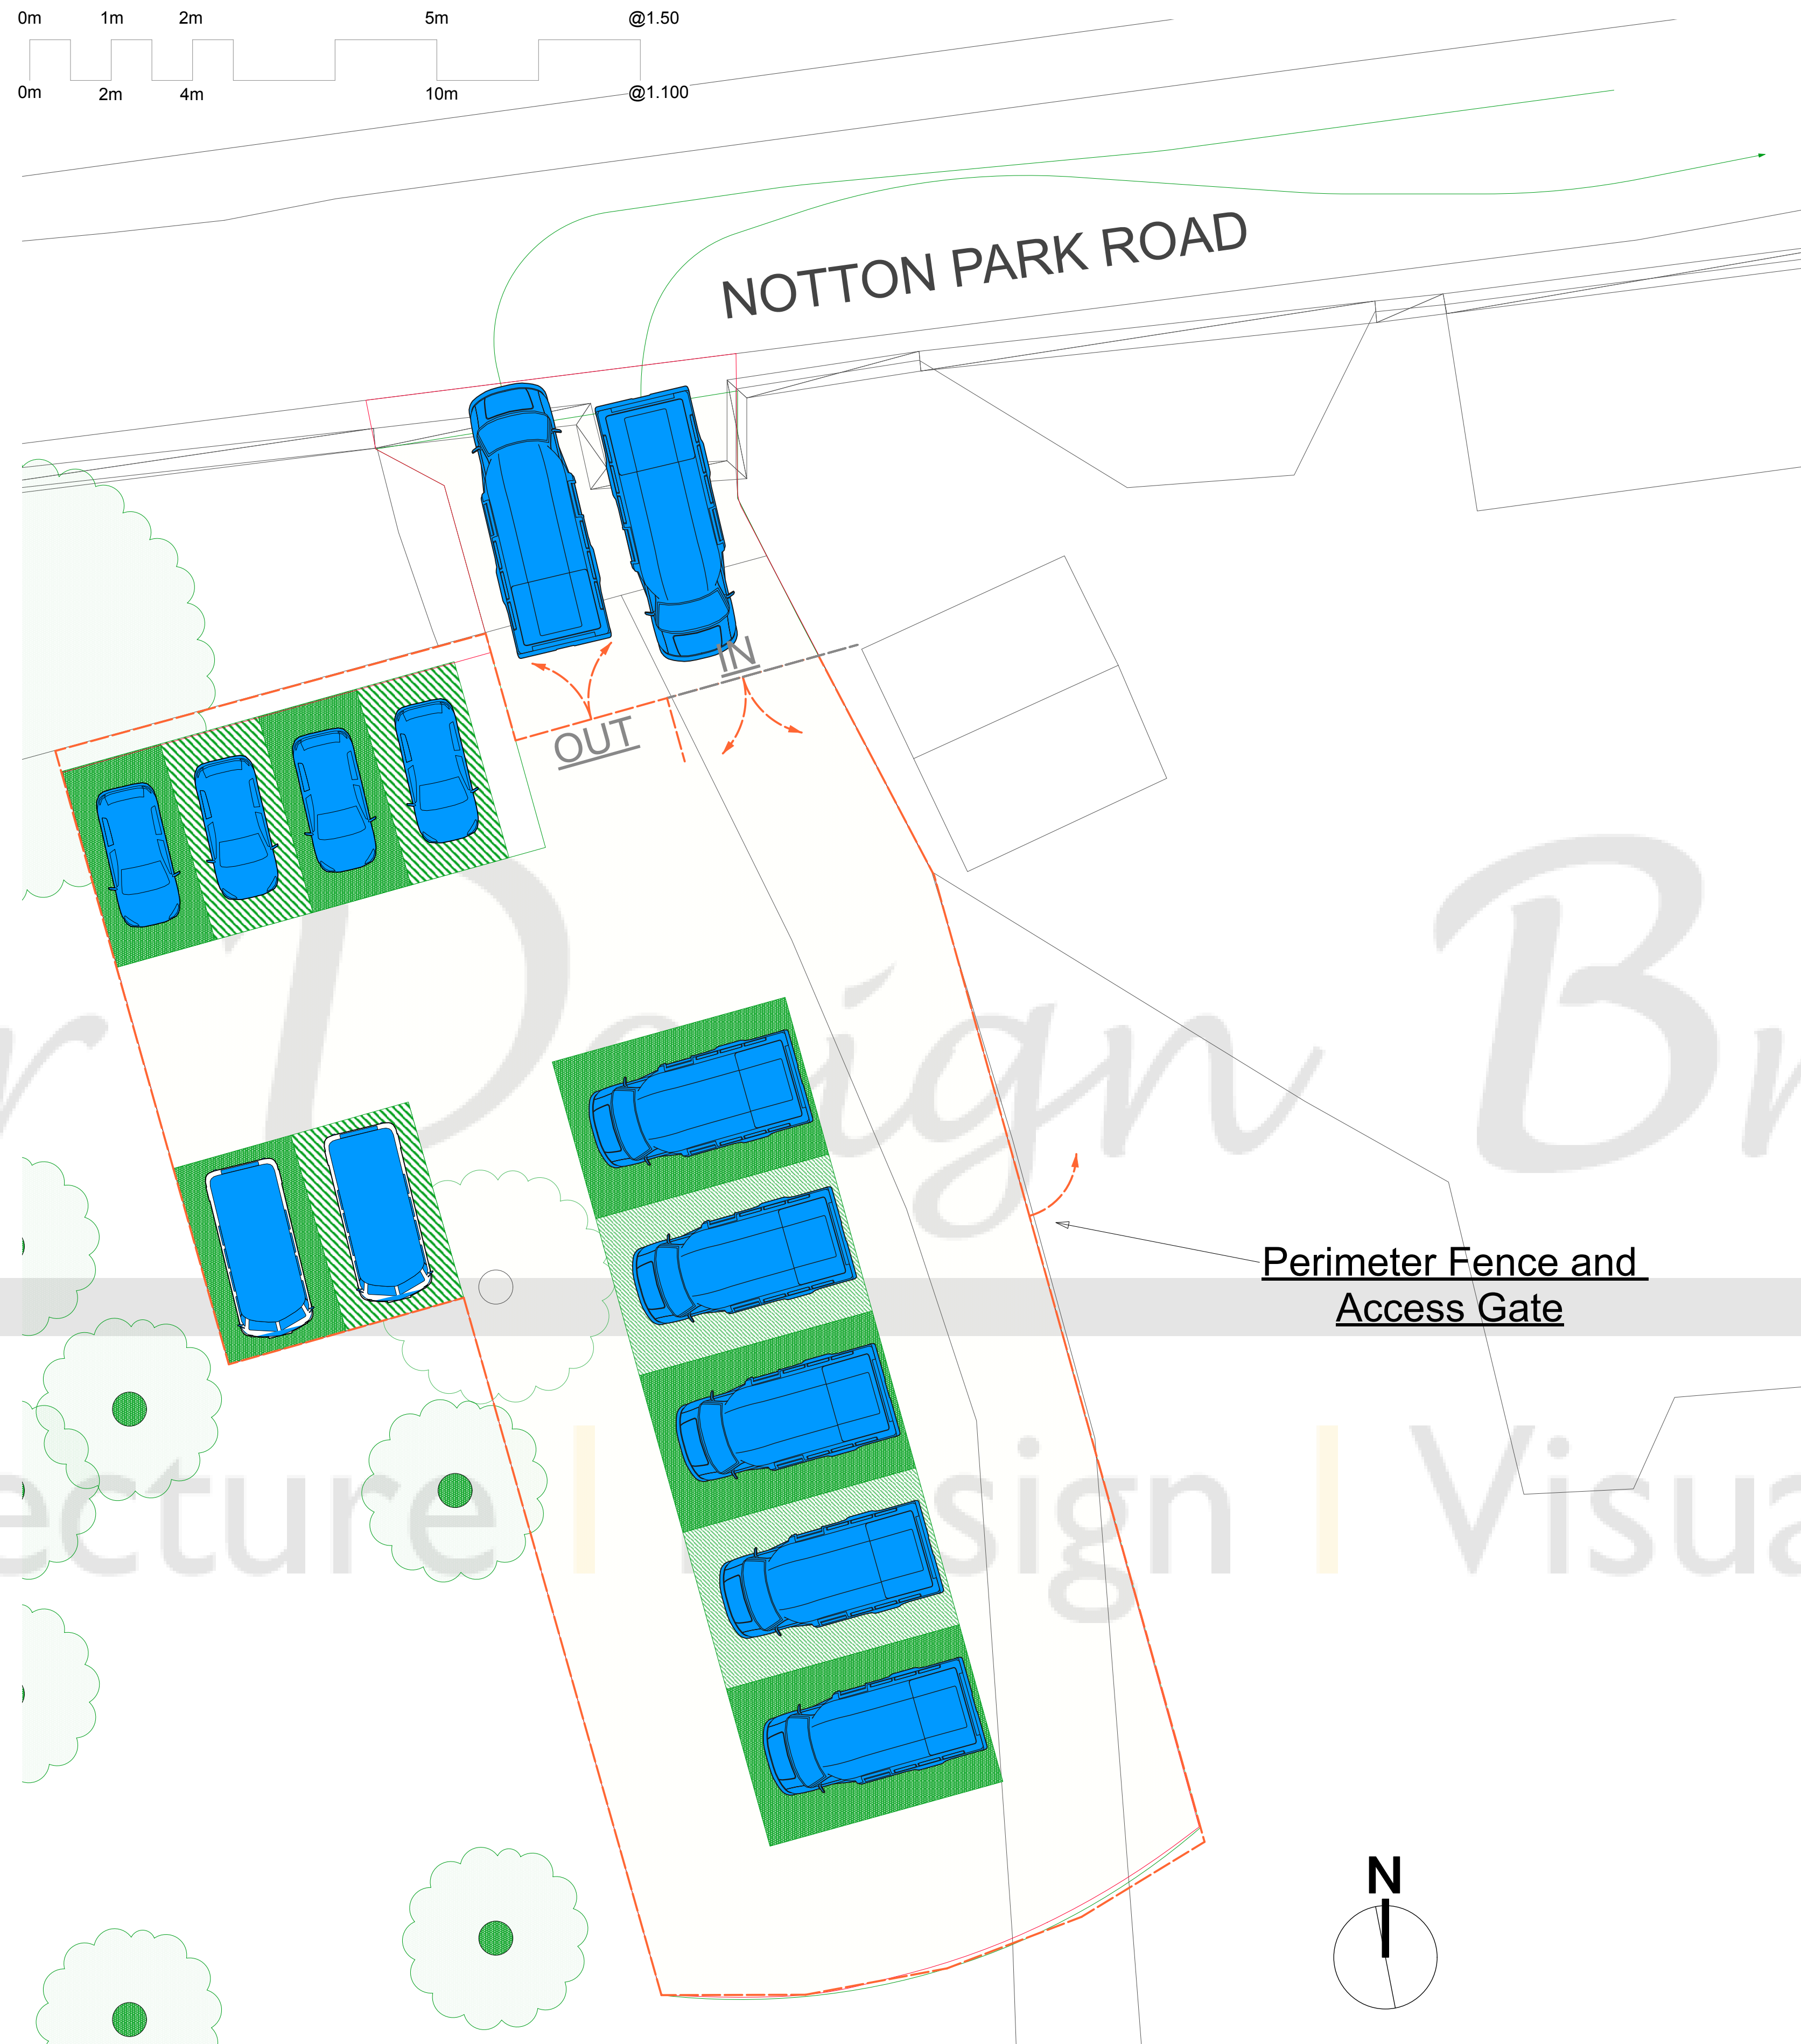
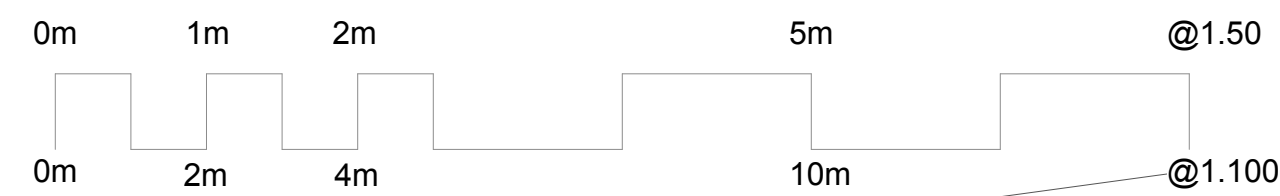
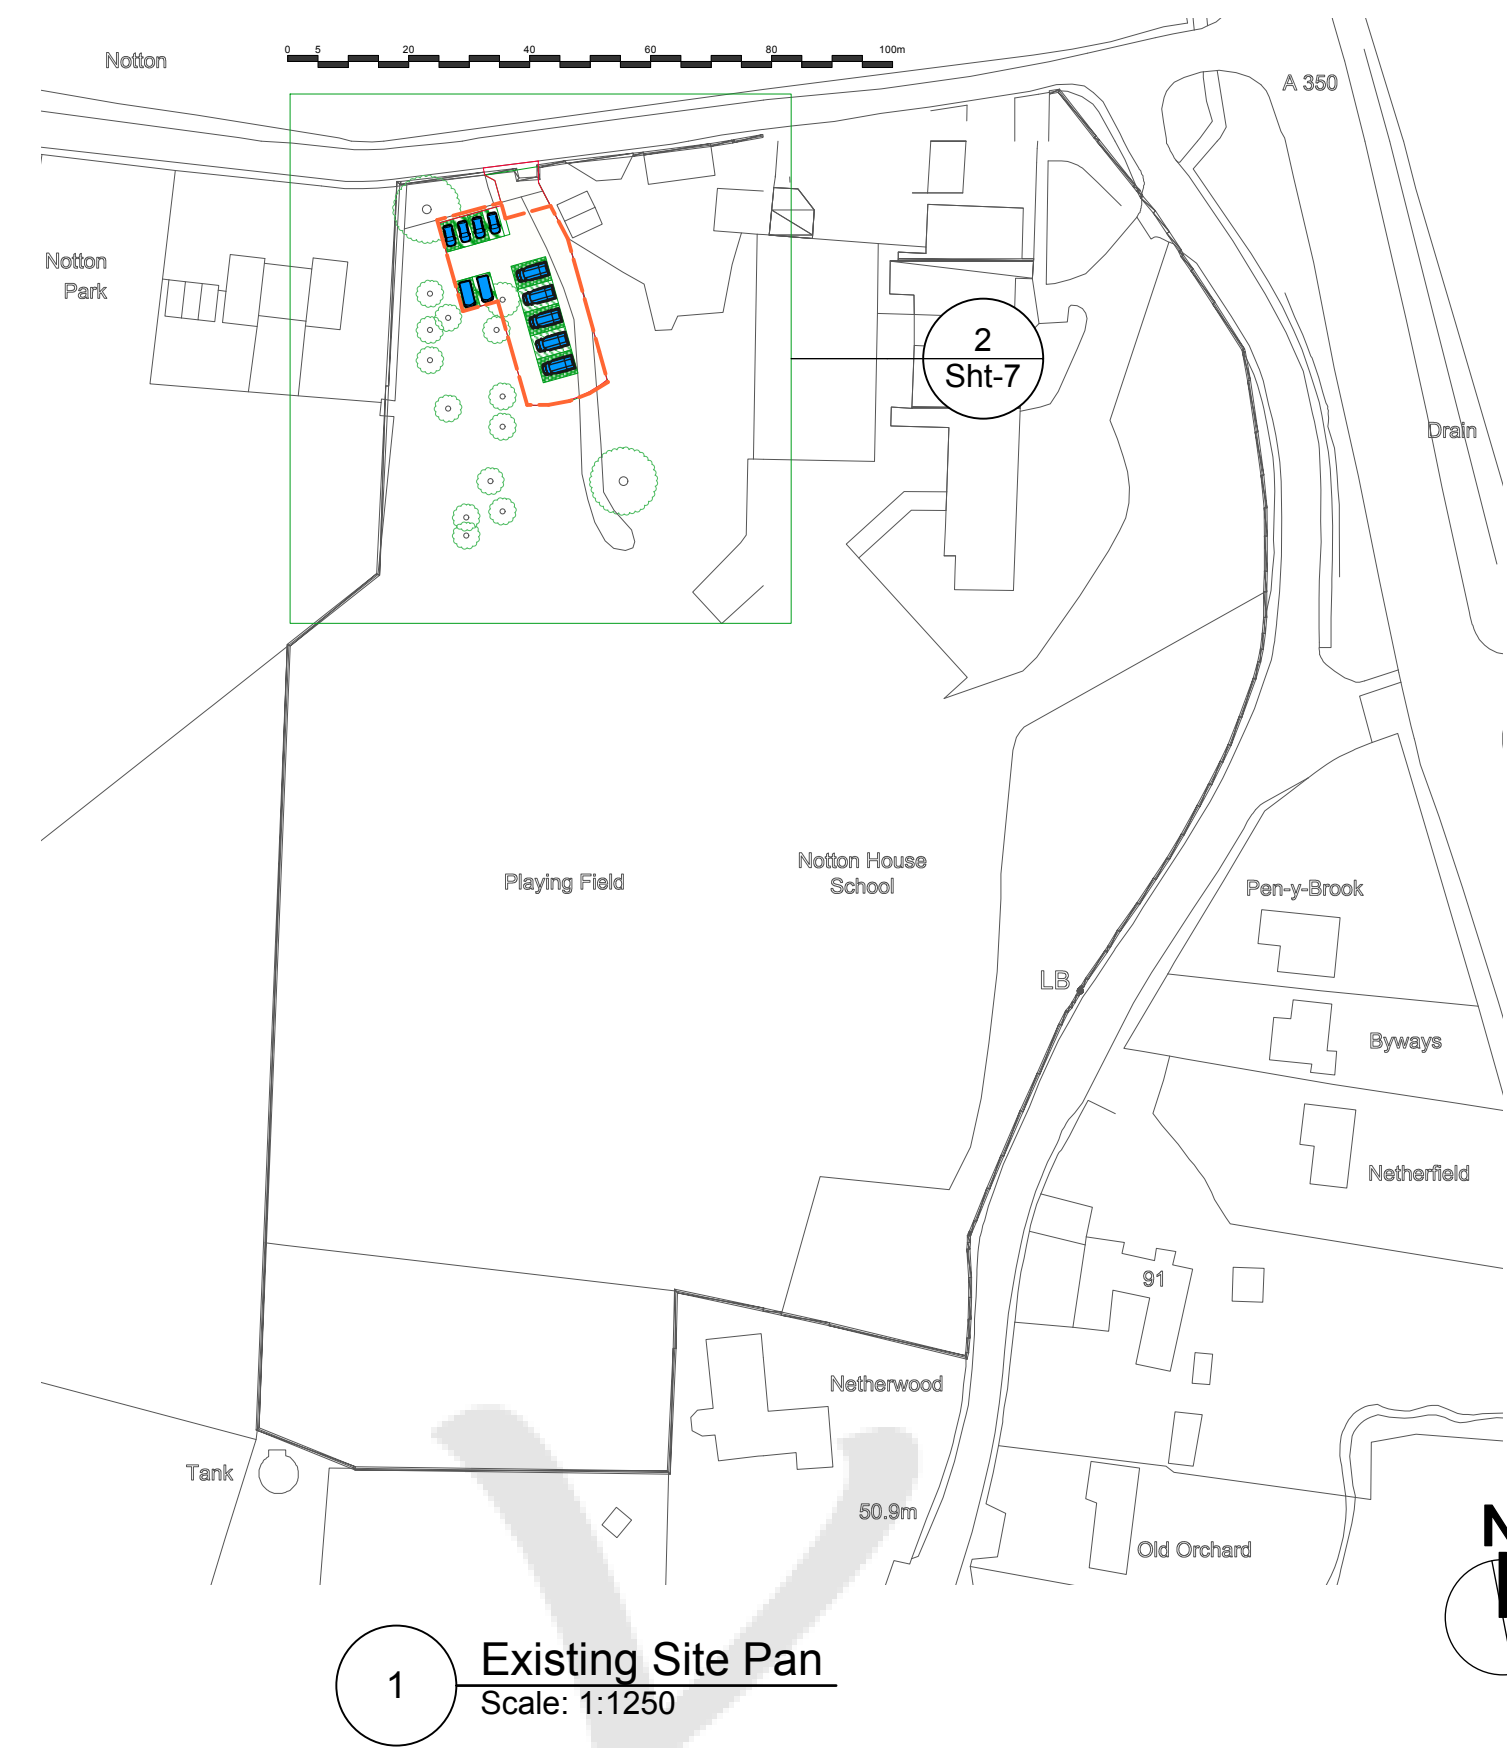


Photo from Notton School agreed and installed 5 years ago proposed fence

Supplied by Jackson Security Fencing - Heritage range

PANELS

Barbican Imperial® metal fence railings comprise of vertical round hollow section 25mm diameter pales up to 2000mm high at 124mm centres (99mm gap) and 32mm for 2100m+ with 129mm centres (97mm gap). Panels under 1200mm come with flat top pales as standard, with an option of a pointed top. Panels 1500mm and above come with pales cut at 45°.





Note:
Existing gates to be replaced with automated gates and paired to allow separated access in and out of the proposed carpark

Gates to be set back to allow any size vehicle to exit the highway before entering the proposed carpark

Perimeter Fence and Access Gate

Your Design Bristol Architecture Design Visualisation 605 Fishponds Road, Fishponds, Bristol, BS16 3AA. studio@yourdesignbristol.co.uk ~ 0117 329 2727 © Your Design Bristol Ltd. All Rights Reserved	Client: MSNP - Notton House School Address: 28 Notton House School Notton Chippenham SN15 2NF	Drawing: NH6104P Proposed Fence Plan Designed By: CH Date: 12/08/2026 Cad File: Status: For Condition Approval Scale: Labelled @ A1	Project Description: 7 Proposed Fencing Plan Scale: 1:100 Proposed Carpark for School Vehicles	Revisions: A B C D E	NB Author Retains Copyright. Responsibility is not accepted for errors made by others in scaling from this drawing. All dimensions, levels and angles to be checked on site by the contractor. All boundaries are assumed and we accept no liability for boundary inaccuracy. You are reminded of your responsibilities under the 'Party Wall etc. Act' 1996 where applicable.

OS EXTRACT - PROPOSED FENCE ELEVATIONS

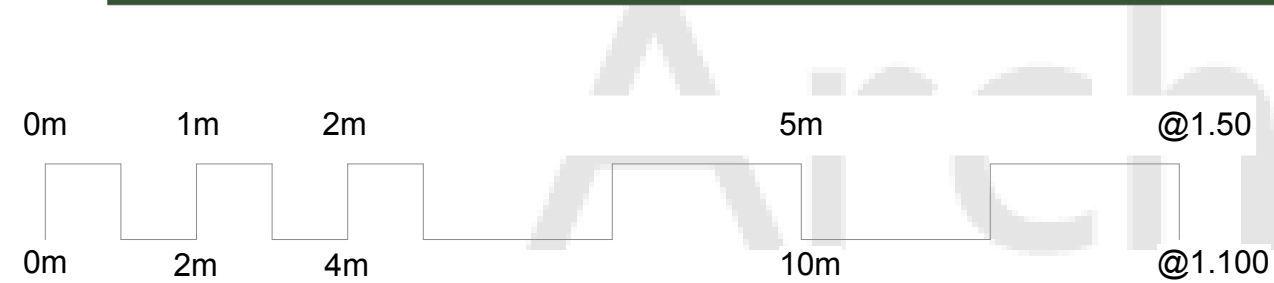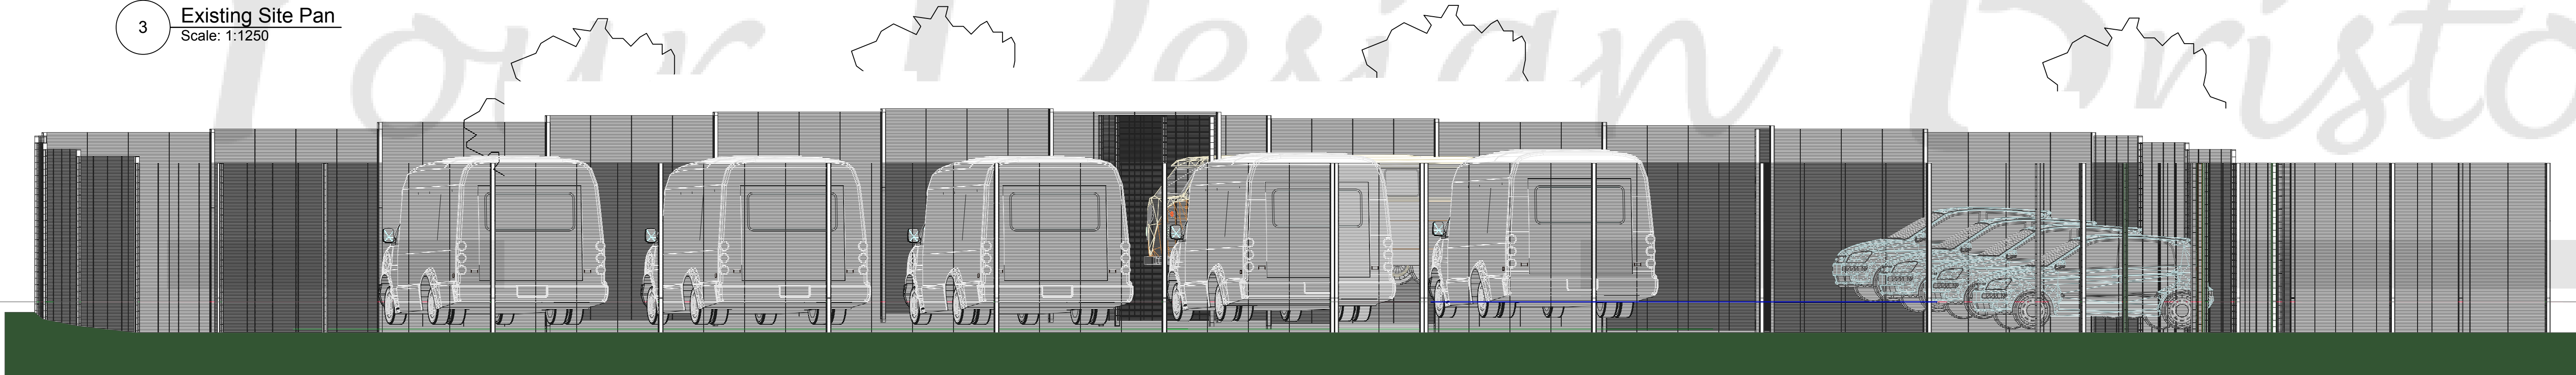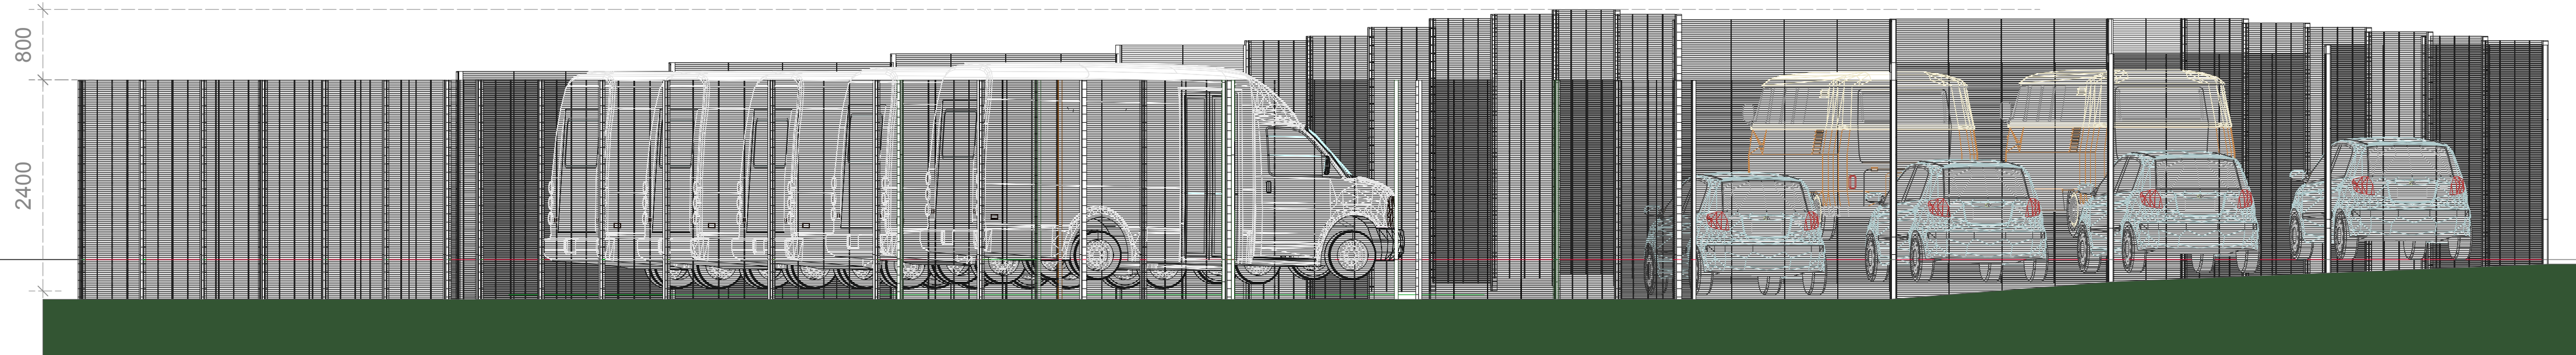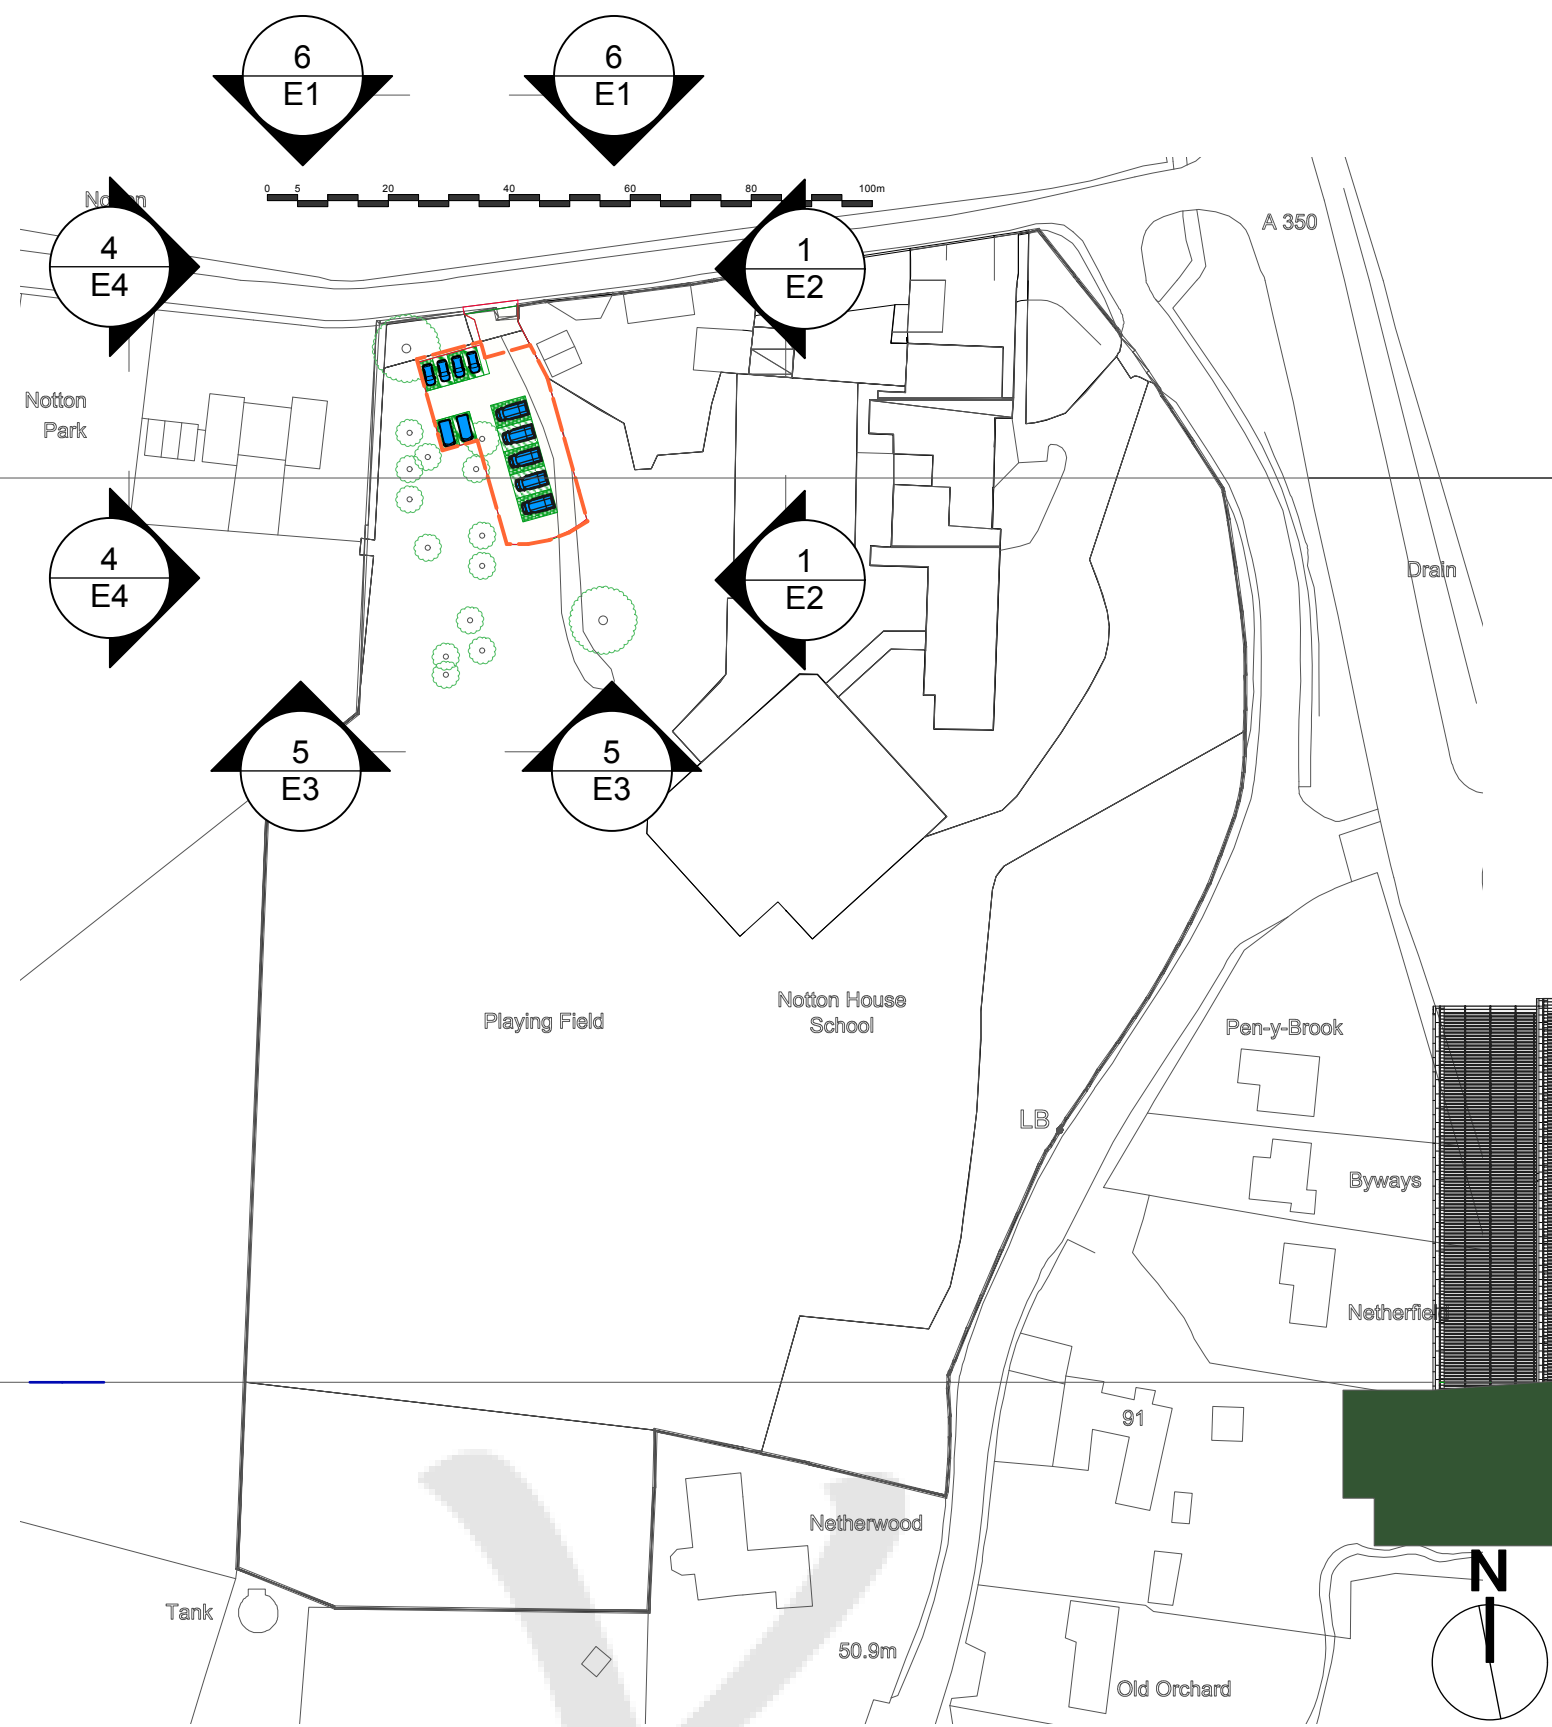

<i>Your Design Bristol</i> Architecture Design Visualisation 605 Fishponds Road, Fishponds, Bristol, BS16 3AA. studio@yourdesignbristol.co.uk ~ 0117 329 2727 © Your Design Bristol Ltd. All Rights Reserved	Client: MSNP - Notton House School Address: 28 Notton House School Notton Chippenham SN15 2NF	Drawing: NH6112P Proposed Fence Elevations Designed By: CH Date: 12/08/2026 Cad File: Status: For Condition Approval Scale: Labelled @ A1	Project Description: Proposed Carpark for School Vehicles	Revisions:	NB
				A	Author Retains Copyright.
				B	Responsibility is not accepted for errors made by others in scaling from this drawing.
				C	All dimensions, levels and angles to be checked on site by the contractor.
				D	All boundaries are assumed and we accept no liability for boundary inaccuracy.
				E	You are reminded of your responsibilities under the 'Party Wall etc. Act' 1996 where applicable.