


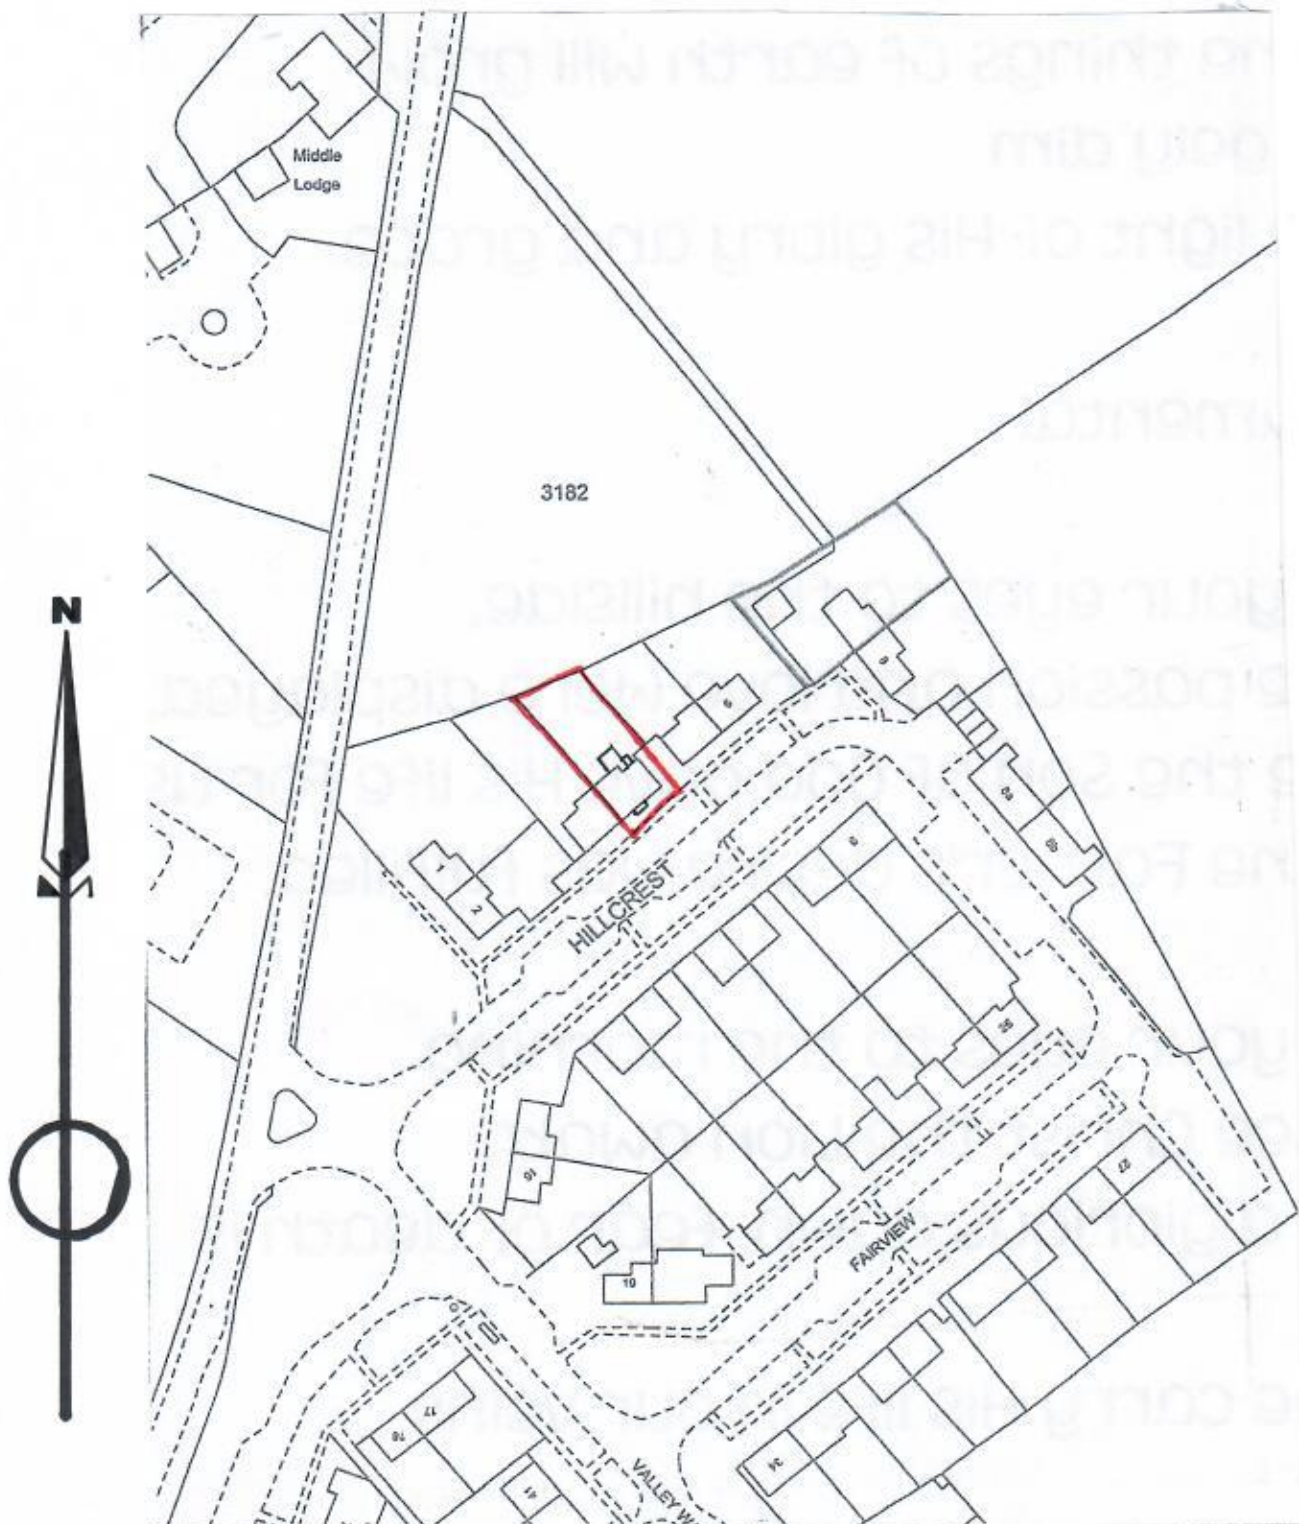

Location Plan Scale 1:1250 at A4
4 Hillcrest Thickwood SN14