



# 106 THE CLOSE - OUTBUILDING

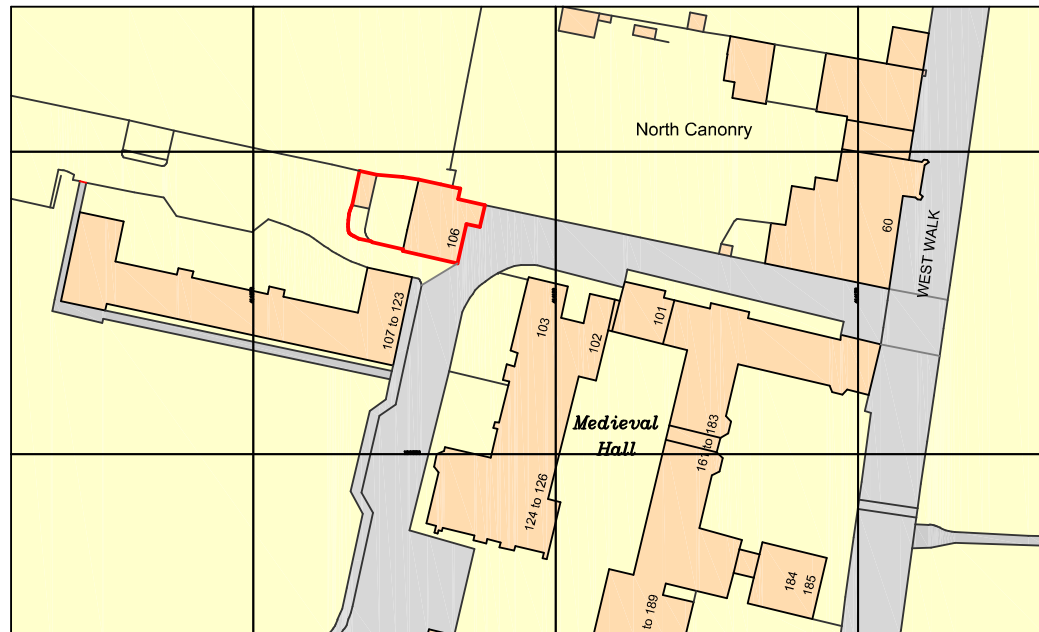

Ordnance Survey, (c) Crown Copyright 2026. All rights reserved. Licence number 100022432

LOCATION PLAN 1:1250 SCALE

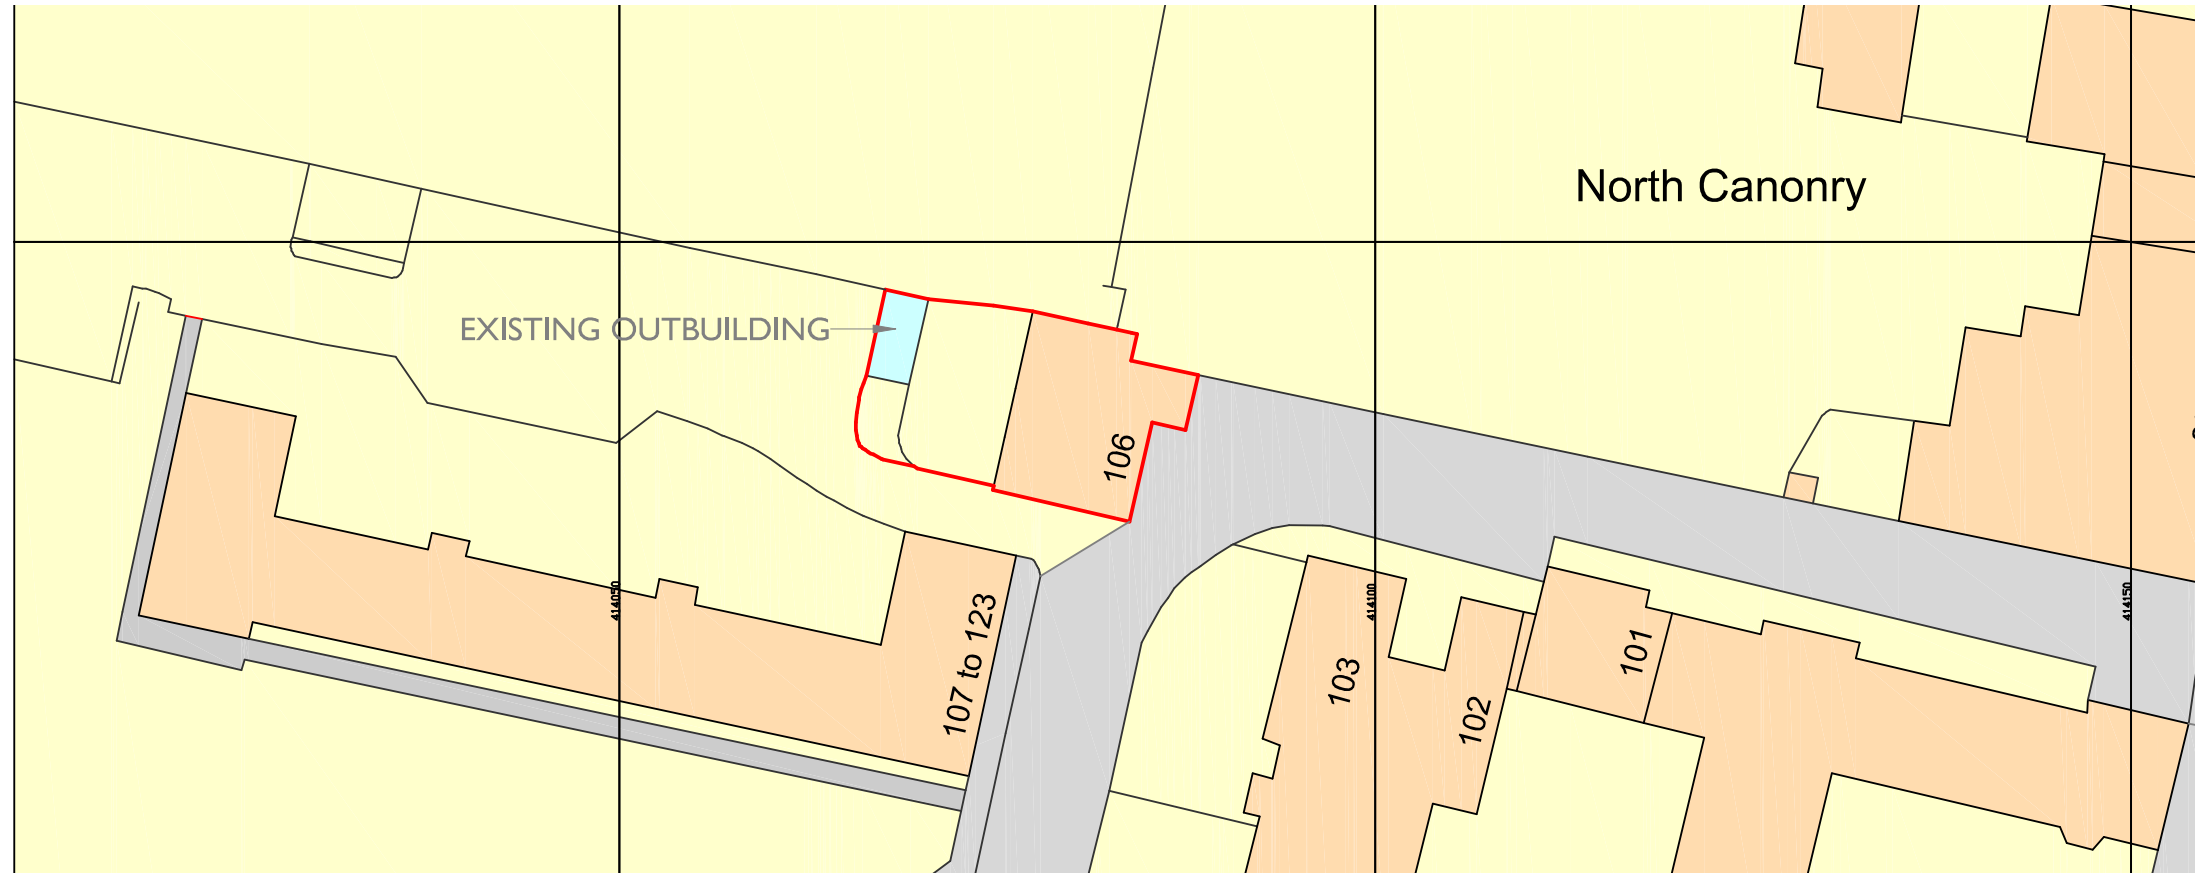

BLOCK PLAN 1:500 SCALE



Notes:

A3



THIS DRAWING IS THE COPYRIGHT OF FAVONIUS ARCHITECTS IT MAY NOT BE COPIED, ALTERED OR REPRODUCED IN ANY WAY WITHOUT THEIR WRITTEN AUTHORITY. DIMENSIONS MUST BE CHECKED ON SITE AND NOT SCALED FROM THIS DRAWING.

106 THE CLOSE  
SALISBURY  
OUTBUILDING WORKS

LOCATION PLAN  
& BLOCK PLAN

DWG No: 1080-20-103

DATE: AUGUST 2026 SCALE: 1:1250/500

**FAVONIUS**  
ARCHITECTS

Tel: 01722 412 391 [www.favonius.co.uk](http://www.favonius.co.uk)  
Wyndham House, 65 The Close, Salisbury, Wiltshire SP1 2EN

PLANNING APPLICATION