
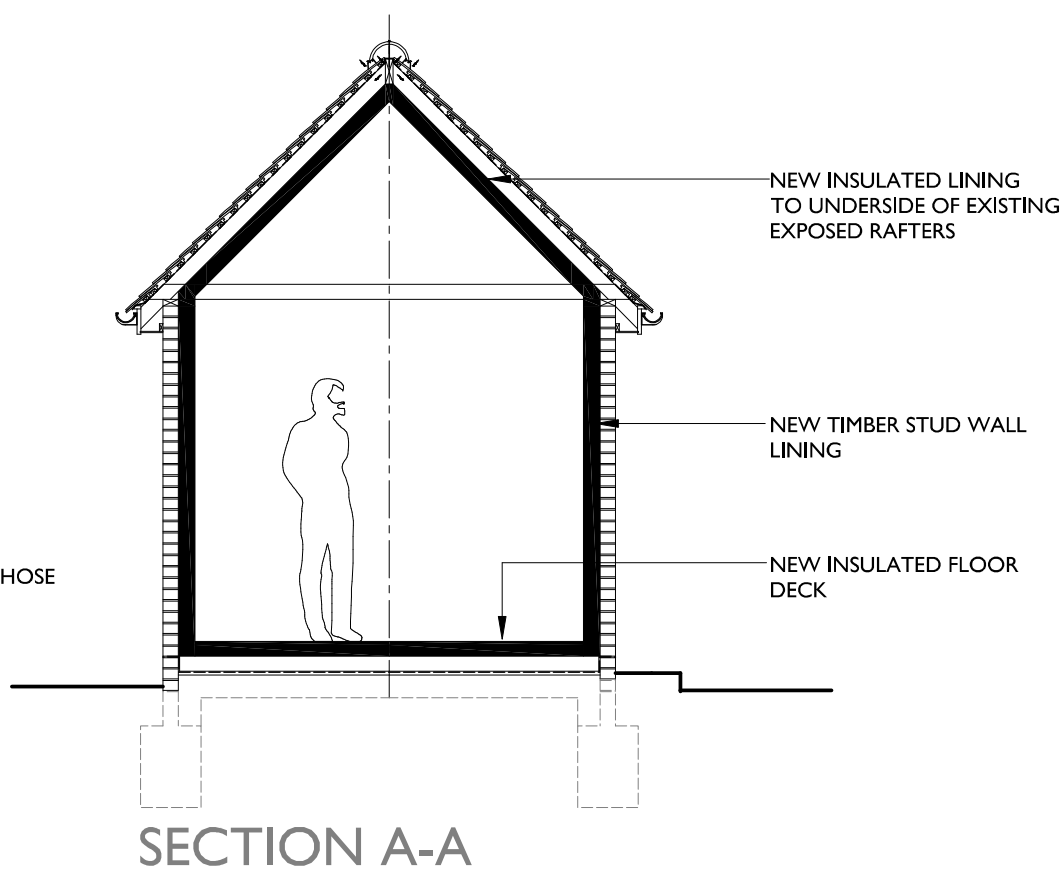
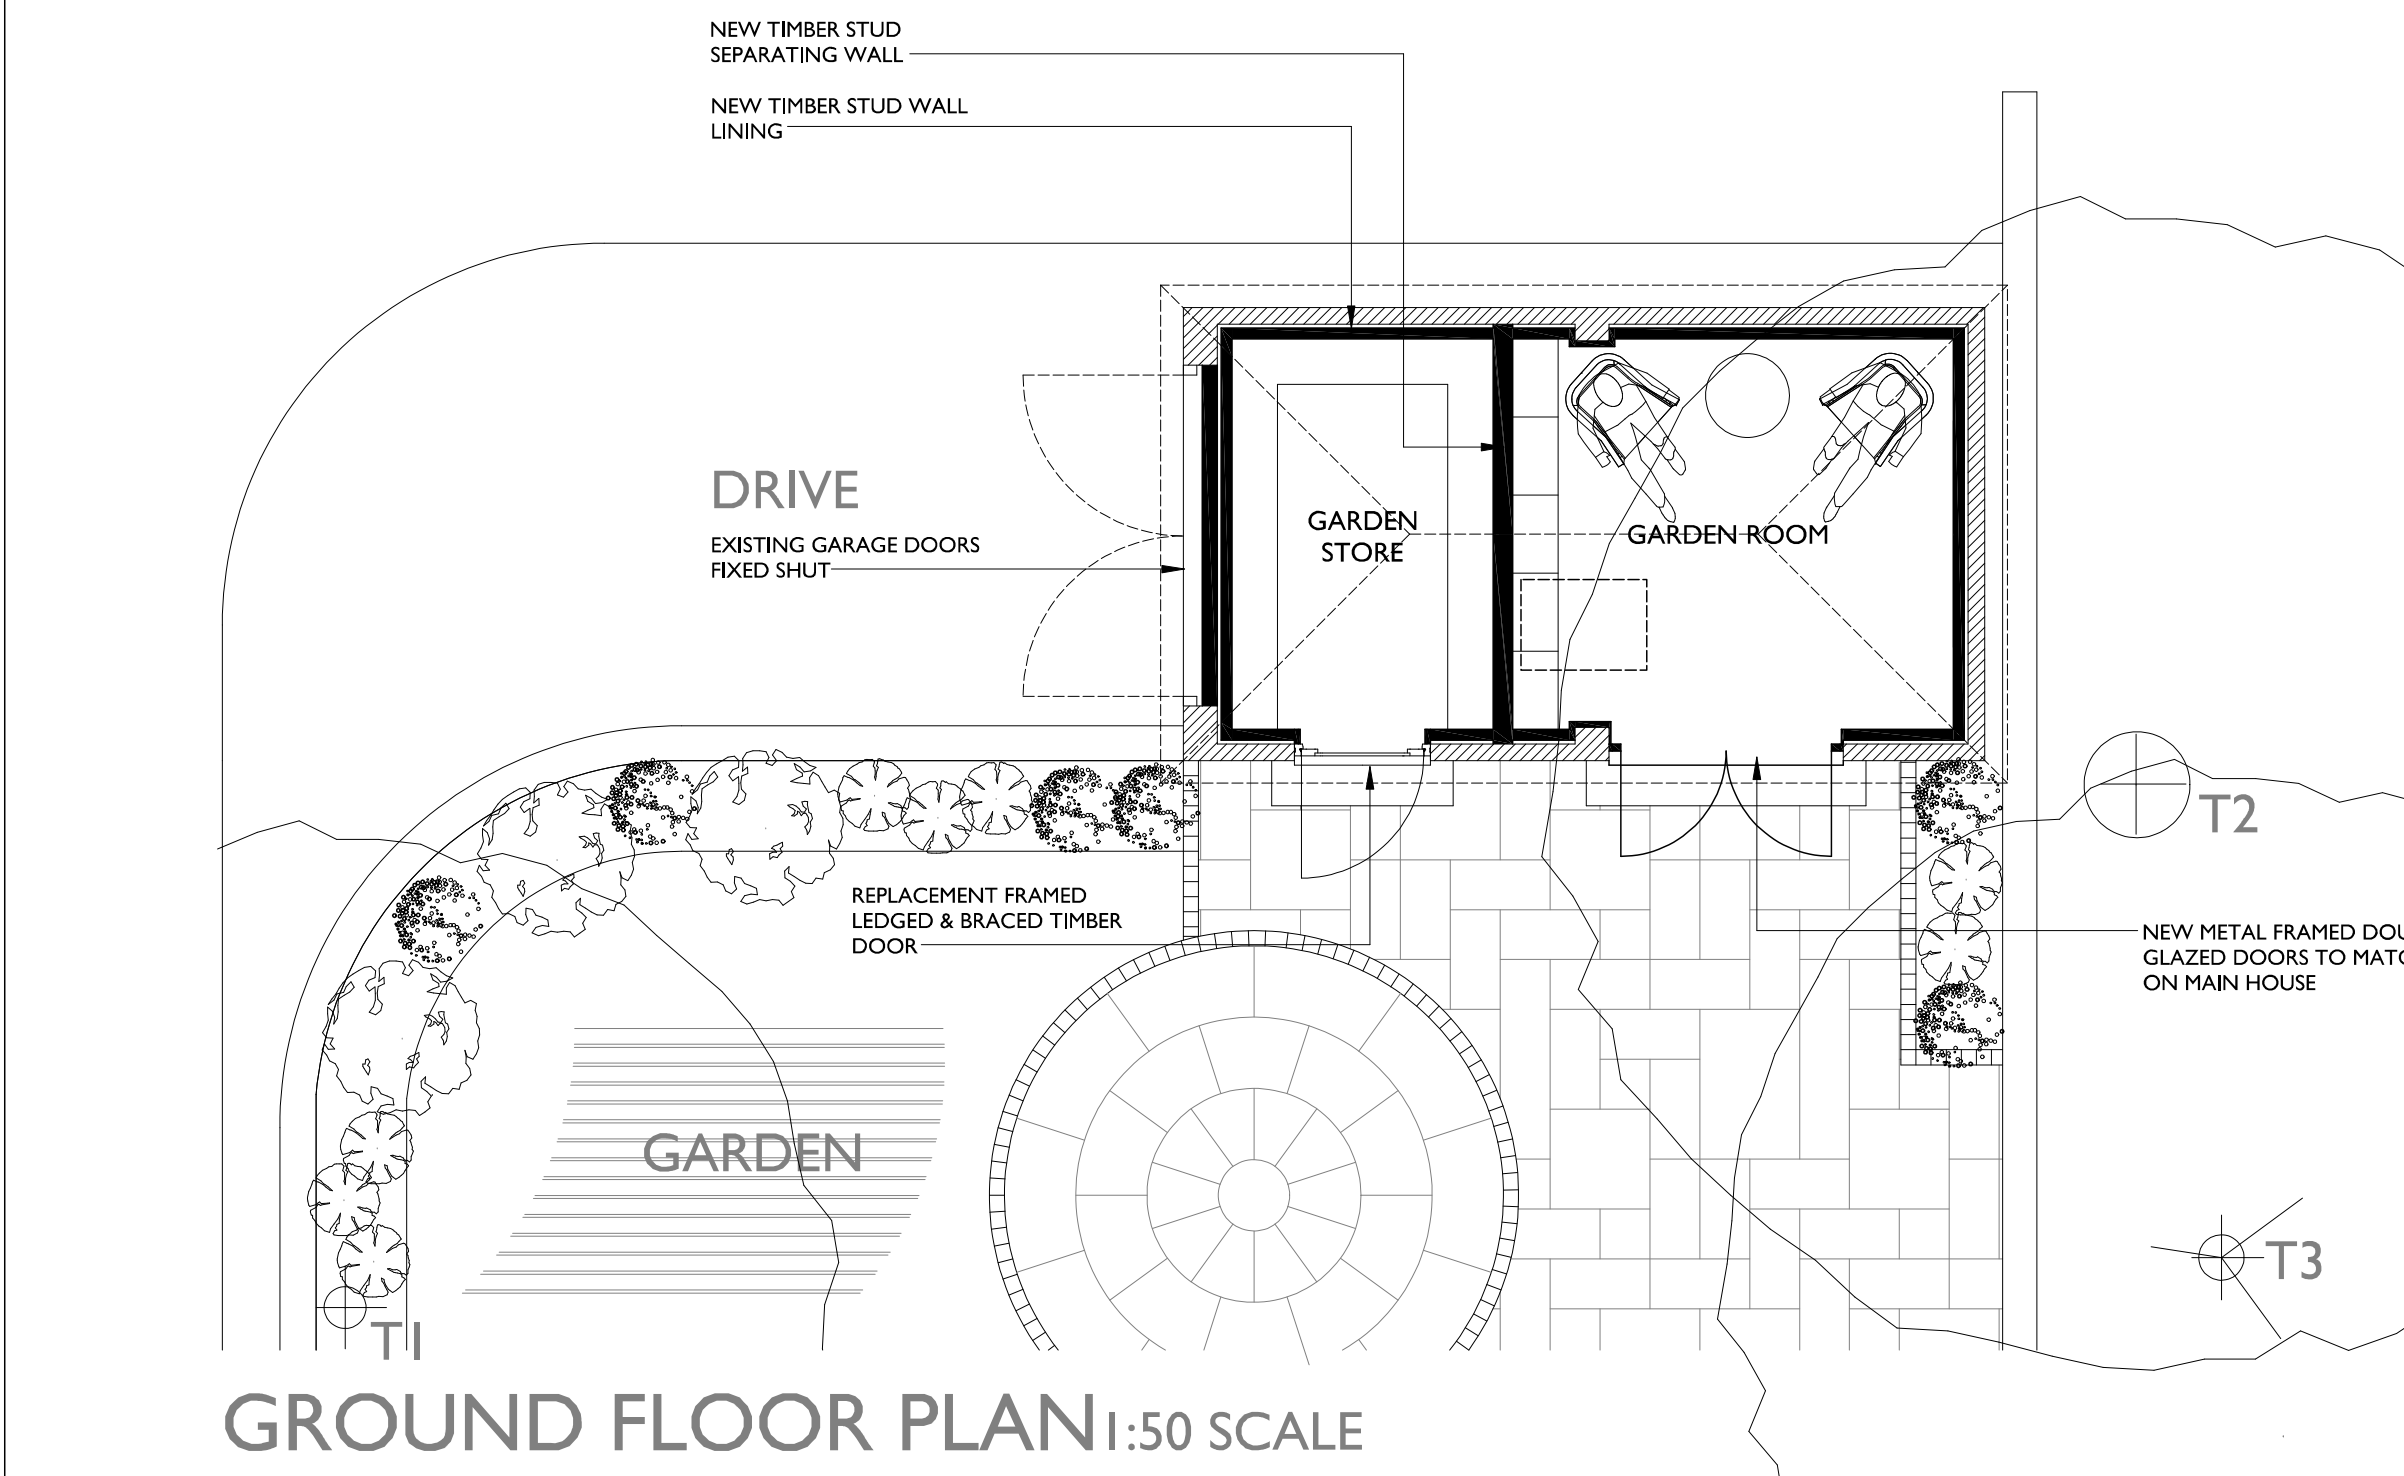
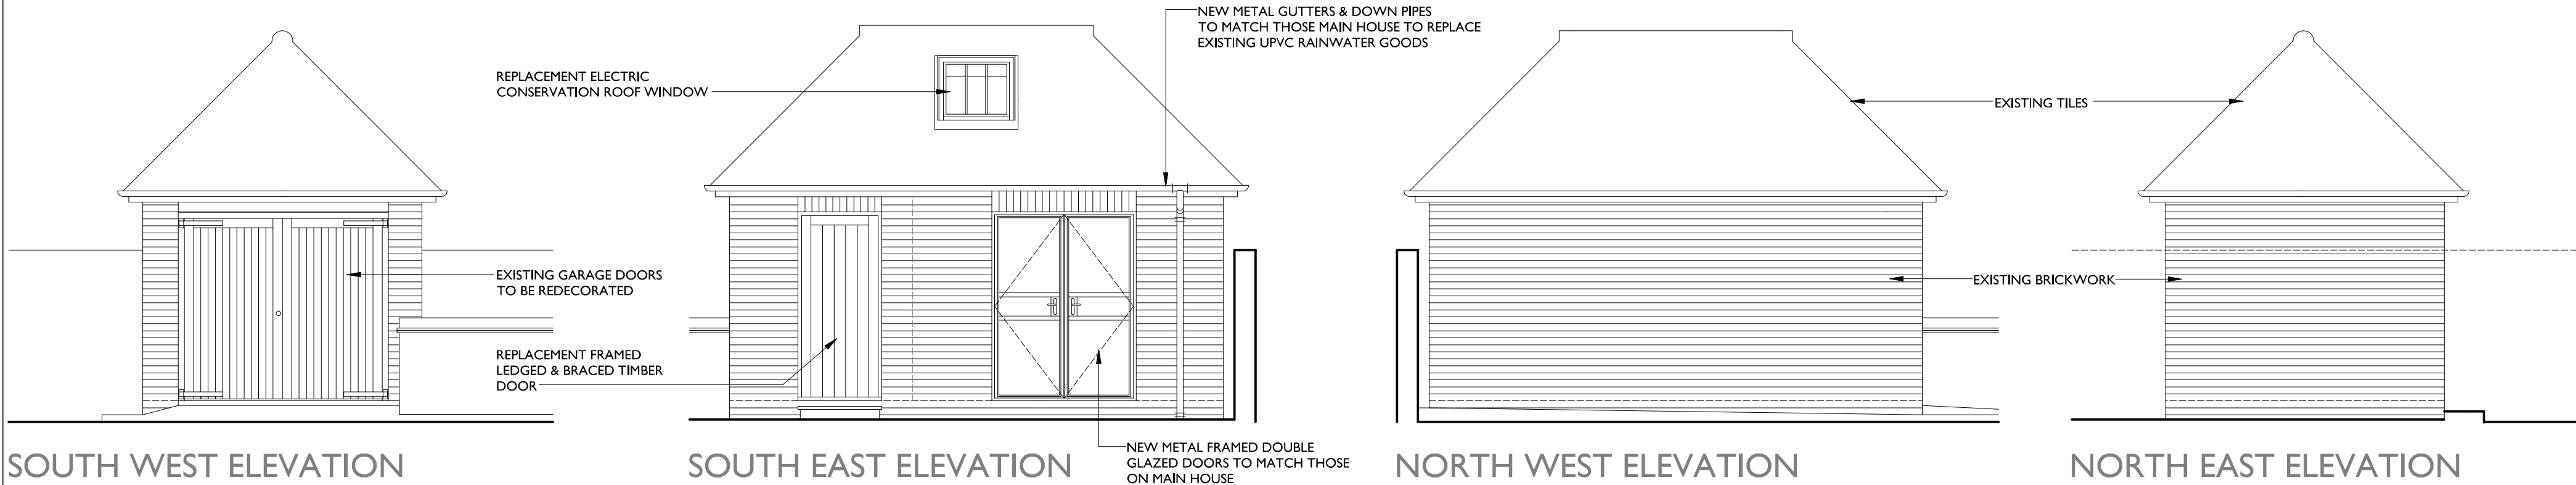


106 THE CLOSE - OUTBUILDING

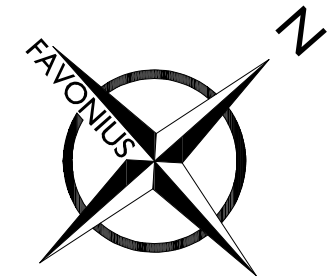

Notes:

A2

0 1 2
METRES AT 1:50 SCALE

THIS DRAWING IS THE COPYRIGHT OF FAVONIUS ARCHITECTS. IT MAY NOT BE COPIED, ALTERED OR REPRODUCED IN ANY WAY WITHOUT THEIR WRITTEN AUTHORITY. DIMENSIONS MUST BE CHECKED ON SITE AND NOT SCALED FROM THIS DRAWING.

**106 THE CLOSE
SALISBURY
OUTBUILDING WORKS**

**PLANS, ELEVATIONS &
SECTION AS PROPOSED**

DWG No: 1080-20-101

DATE: AUGUST 2026 | SCALE: 1:50

**FAVONIUS
ARCHITECTS**

Tel: 01722 412 391 | www.favonius.co.uk
Wyndham House, 65 The Close, Salisbury, Wiltshire SP1 2EN

PLANNING APPLICATION