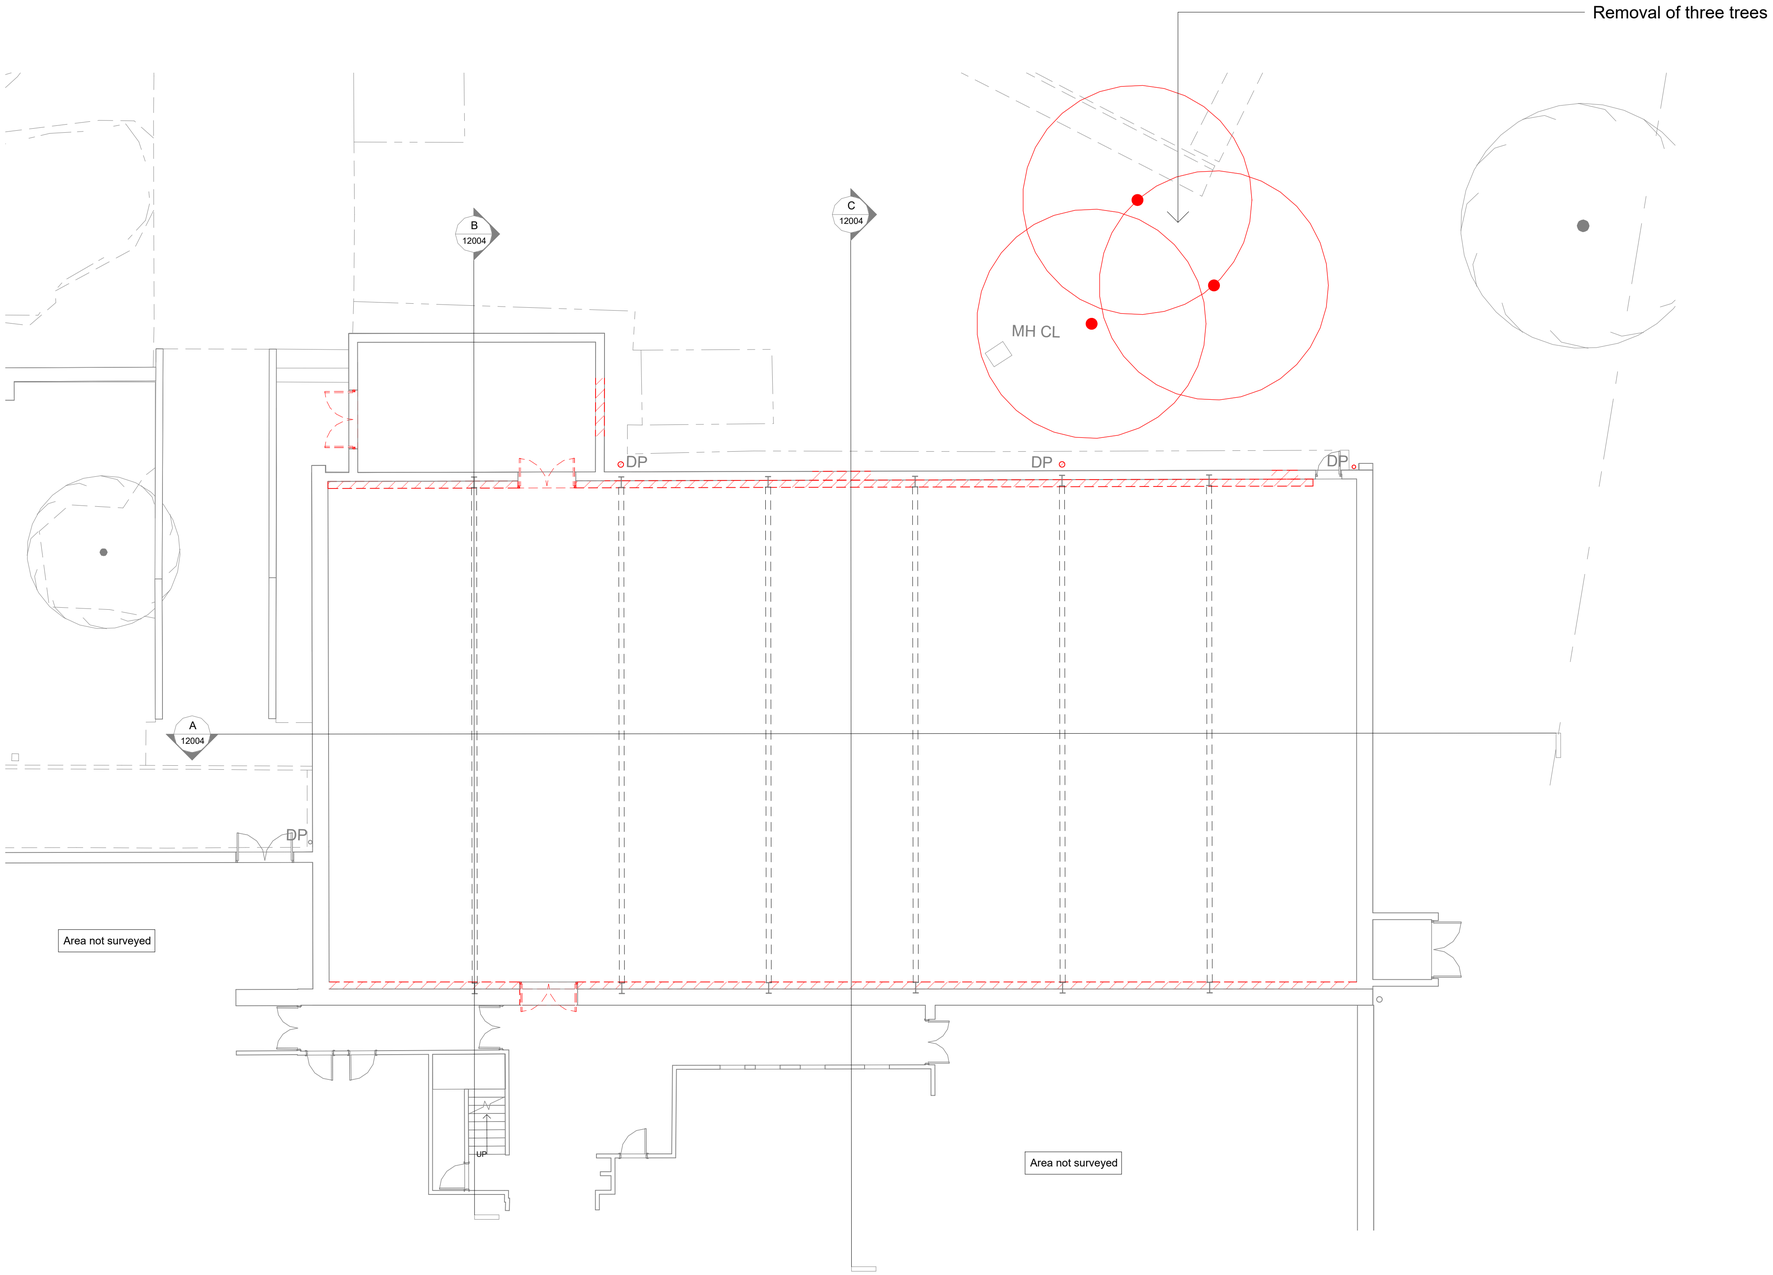

Demolition Sports Hall - Ground Floor Plan
1 : 100

Notes

Do not scale from this document, unless for the purposes of planning applications where a scale bar is provided. Refer to figured dimensions only. All dimensions to be verified on site prior to construction. Report all discrepancies or ambiguities to the Document Originator immediately. This document is to be read in conjunction with relevant documents, drawings and standards.

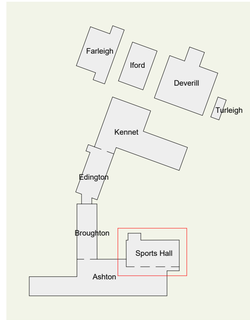

Campus Location Plan
1 : 2000

Rev	Date	Notes	Drn	Chk'd
P02	12.08.26	FOR PLANNING	ON	DCP
P01	10.07.26	DRAFT PLANNING PACK	ON	DCP

N

1 0 1 2 3 4 5
SCALE 1: 100
m

Document Originator

AWW

London Suite 1.07, Tide Bankside, SE1 9EA 020 7160 6000
Bristol pivot + mark, 48-52 Baldwin Street, BS1 1QB 0117 923 2535

RIBA Chartered Practice www.aww-uk.com

Client
Wiltshire College & University Centre

AWW Project Number
5002

Project Stage
RIBA Stage 3

Project Title
Trowbridge College
BA14 0ES

Title
Ashton Sports Hall - Demolition Ground Floor Plan

Scale @ A1
As indicated

Document Status
S2 - Suitable for Information

Project	Origin.	Volume	Level	Type	Role	Number	Rev
5002	AWW	ASH	00	DR	A	12001	P02

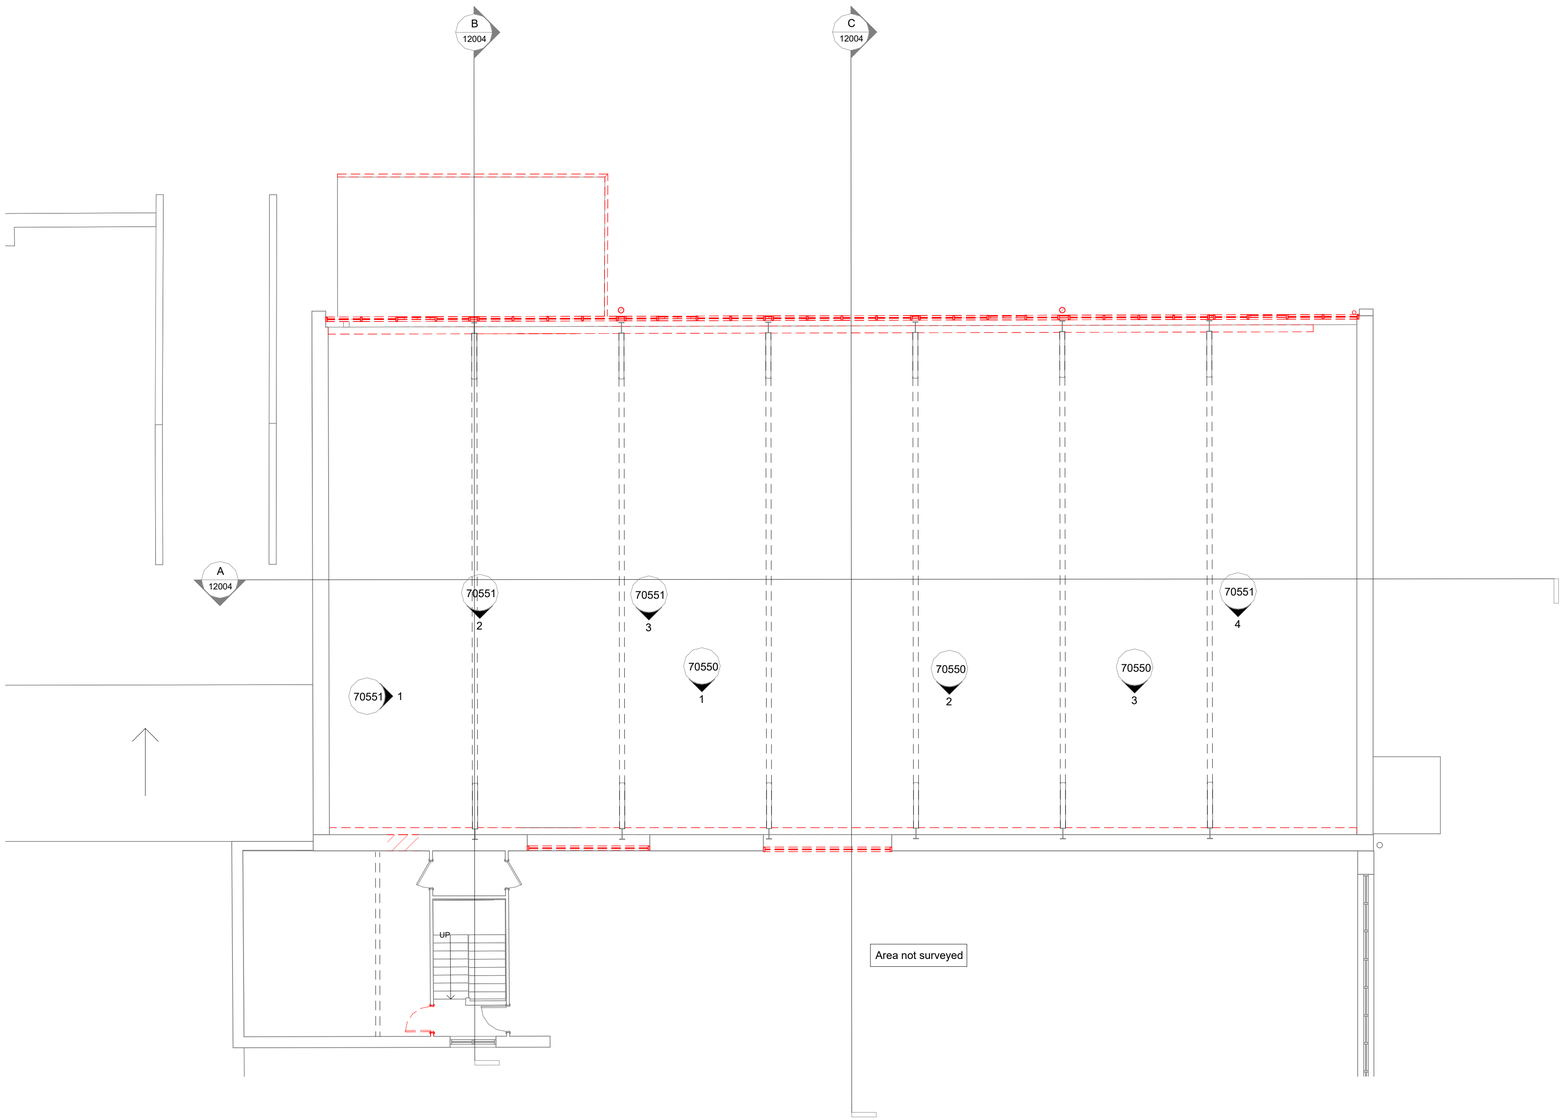

Demolition Sports Hall - First Floor Plan

1 : 100

Notes

Do not scale from this document, unless for the purposes of planning applications where a scale bar is provided. Refer to figured dimensions only. All dimensions to be verified on site prior to construction. Report all discrepancies or ambiguities to the Document Originator immediately. This document is to be read in conjunction with relevant documents, drawings and standards.

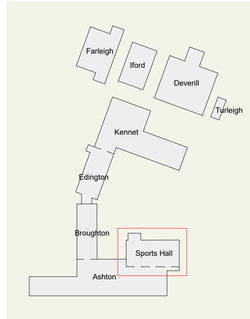

Campus Location Plan

1 : 2000

Rev	Date	Notes	Drn	Chk'd
P01	12.08.26	FOR PLANNING	ON	DCP

N

1 0 1 2 3 4 5
SCALE 1: 100
m

Document Originator

AWW

London Suite 1.07, Tide Bankside, SE1 9EA 020 7160 6000
Bristol pivot + mark, 48-52 Baldwin Street, BS1 1QB 0117 923 2535

RIBA Chartered Practice www.aww-uk.com

Client
Wiltshire College & University Centre

AWW Project Number
5002

Project Stage
RIBA Stage 3

Project Title
Trowbridge College
BA14 0ES

Title
Ashton Sports Hall - Demolition First Floor Plan

Scale @ A1
As indicated

Document Status
S2 - Suitable for Information

Project	Origin.	Volume	Level	Type	Role	Number	Rev
5002	AWW	ASH	01	DR	A	12002	P01

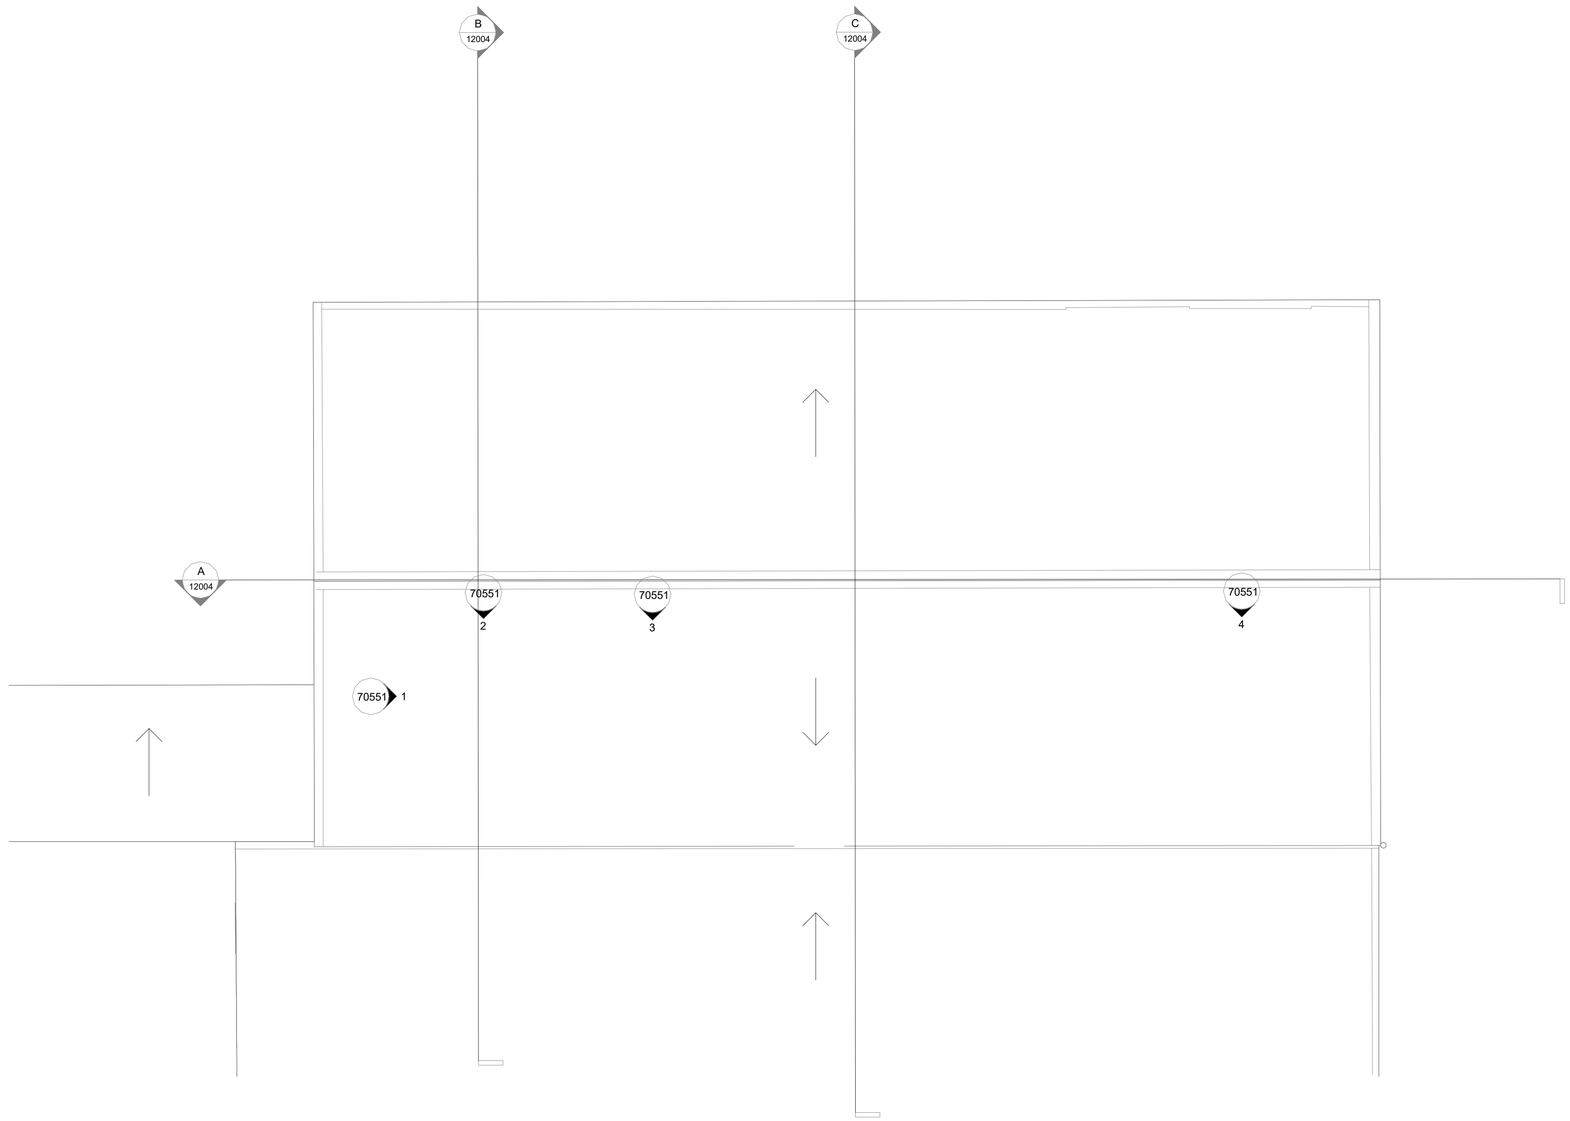

Demolition Sports Hall - Roof Plan
1 : 100

Notes

Do not scale from this document, unless for the purposes of planning applications where a scale bar is provided. Refer to figured dimensions only. All dimensions to be verified on site prior to construction. Report all discrepancies or ambiguities to the Document Originator immediately. This document is to be read in conjunction with relevant documents, drawings and standards.

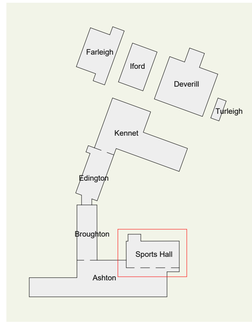

Campus Location Plan
1 : 2000

Rev	Date	Notes	Drn	Chk'd
P01	12.08.26	FOR PLANNING	ON	DCP

N

1 0 1 2 3 4 5
SCALE 1: 100 m

Document Originator

AWW

London Suite 1.07, Tide Bankside, SE1 9EA 020 7160 6000
Bristol pivot + mark, 48-52 Baldwin Street, BS1 1QB 0117 923 2535

RIBA Chartered Practice www.aww-uk.com

Client
Wiltshire College & University Centre

AWW Project Number
5002

Project Stage
RIBA Stage 3

Project Title
Trowbridge College
BA14 0ES

Title
Ashton Sports Hall - Demolition Roof Plan

Scale @ A1
As indicated

Document Status
S2 - Suitable for Information

Project	Origin.	Volume	Level	Type	Role	Number	Rev
5002	AWW	ASH	RF	DR	A	12003	P01

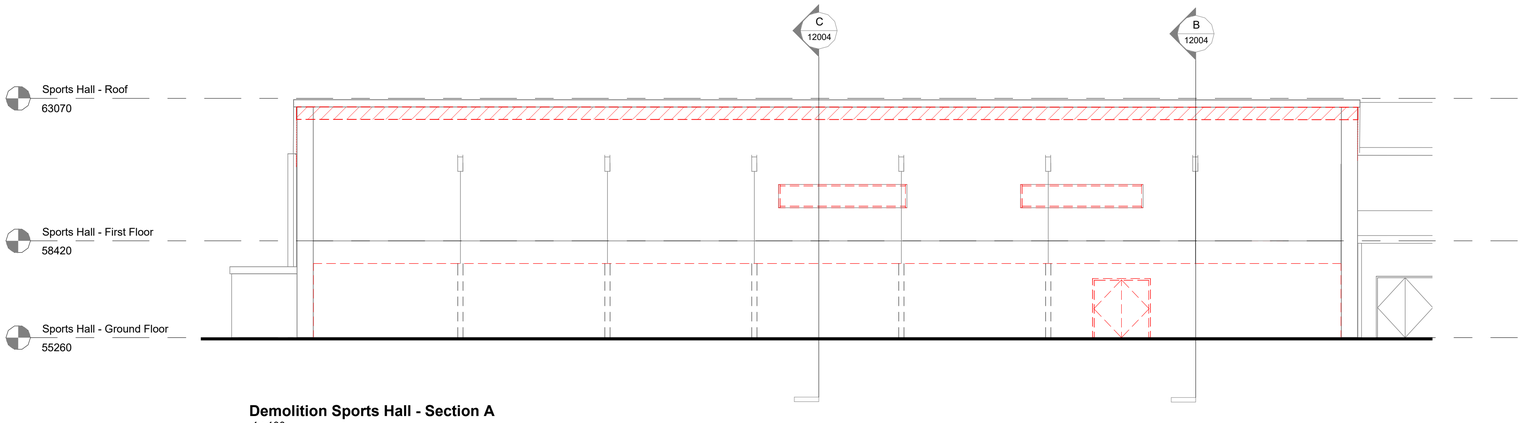

Demolition Sports Hall - Section A
1 : 100

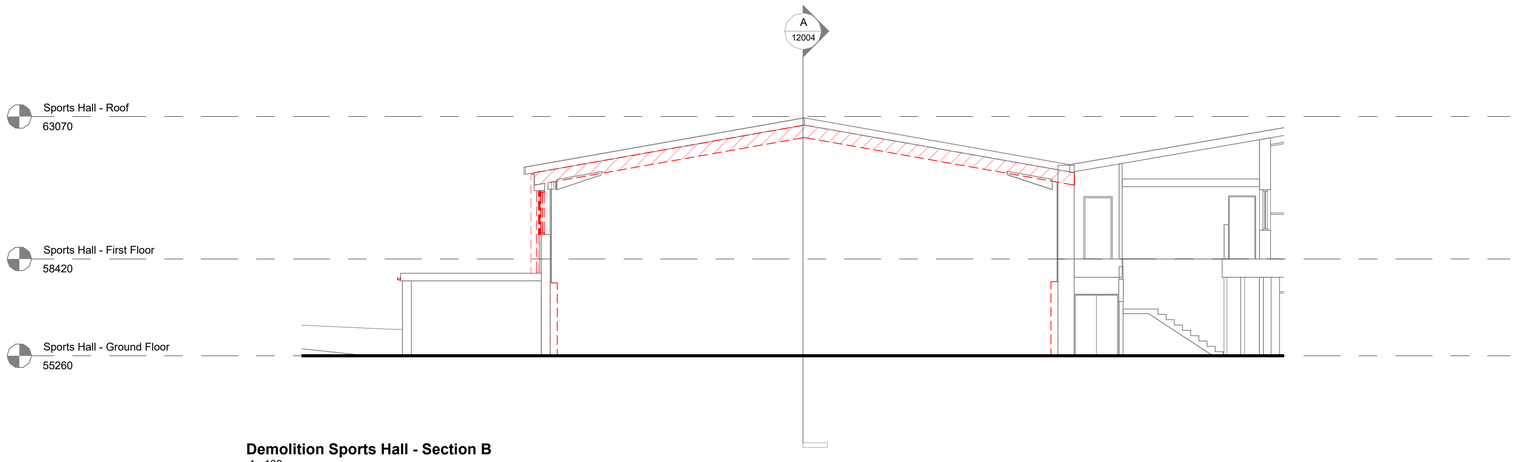

Demolition Sports Hall - Section B
1 : 100

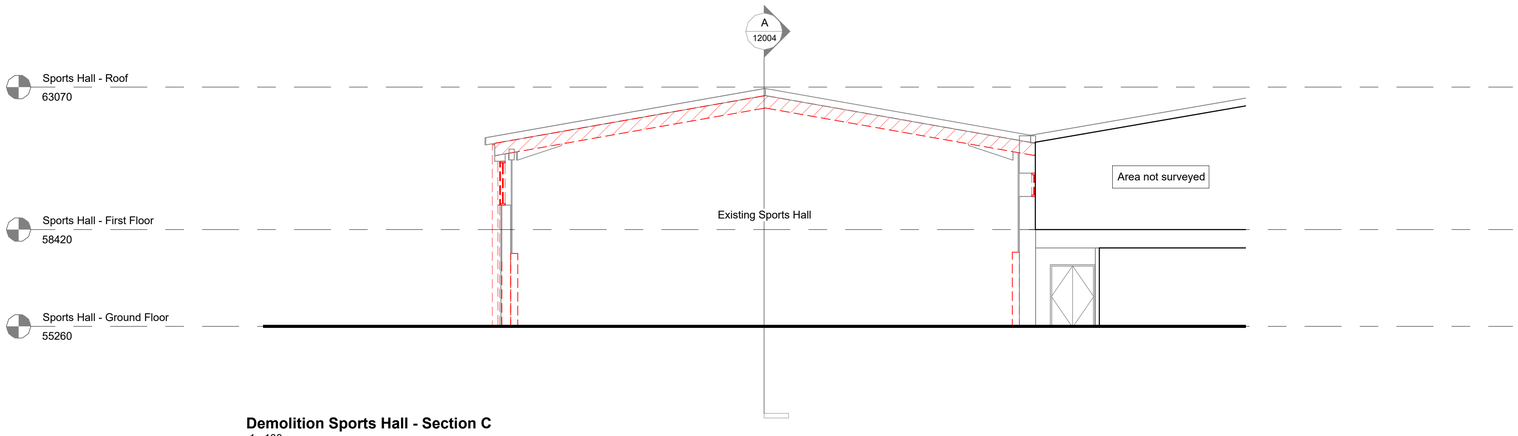

Demolition Sports Hall - Section C
1 : 100

Notes

Do not scale from this document, unless for the purposes of planning applications where a scale bar is provided. Refer to figured dimensions only. All dimensions to be verified on site prior to construction. Report all discrepancies or ambiguities to the Document Originator immediately. This document is to be read in conjunction with relevant documents, drawings and standards.

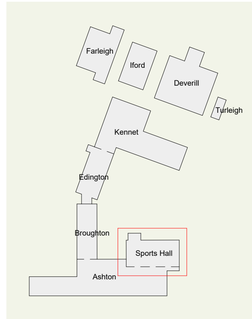

Campus Location Plan
1 : 2000

Rev	Date	Notes	Drn	Chk'd
P01	12.08.26	FOR PLANNING	ON	DCP

1 0 1 2 3 4 5
SCALE 1: 100 m

Document Originator

AWW

London Suite 1.07, Tide Bankside, SE1 9EA 020 7160 6000
Bristol pivot + mark, 48-52 Baldwin Street, BS1 1QB 0117 923 2535

RIBA Chartered Practice www.aww-uk.com

Client
Wiltshire College & University Centre

AWW Project Number
5002

Project Stage
RIBA Stage 3

Project Title
Trowbridge College
BA14 0ES

Title
Ashton Sports Hall - Demolition Sections

Scale @ A1
As indicated

Document Status
S2 - Suitable for Information

Project	Origin.	Volume	Level	Type	Role	Number	Rev
5002	AWW	ASH	XX	DR	A	12004	P01

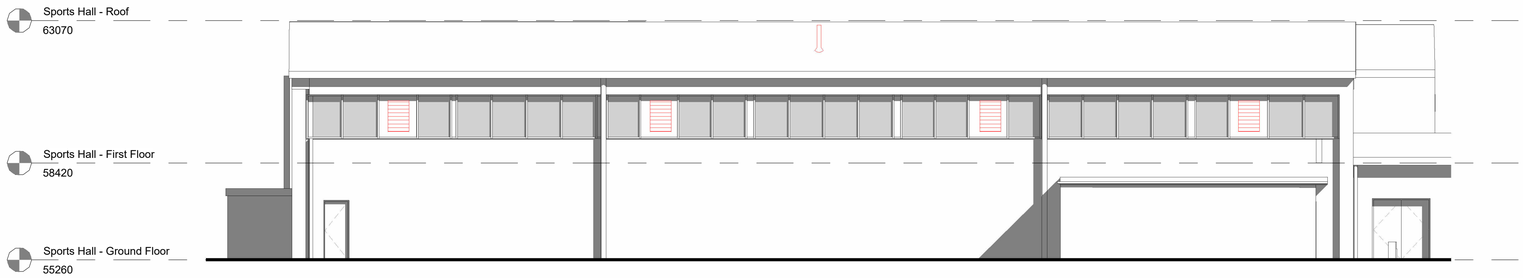

Demolition Sports Hall - Elevation 1 (Front)
1 : 100

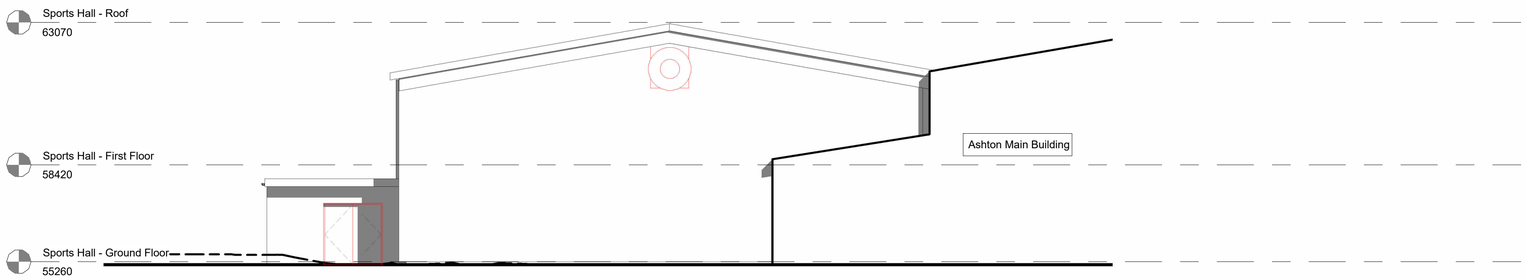

Demolition Sports Hall - Elevation 2 (Side)
1 : 100

Notes

Do not scale from this document, unless for the purposes of planning applications where a scale bar is provided. Refer to figured dimensions only. All dimensions to be verified on site prior to construction. Report all discrepancies or ambiguities to the Document Originator immediately. This document is to be read in conjunction with relevant documents, drawings and standards.

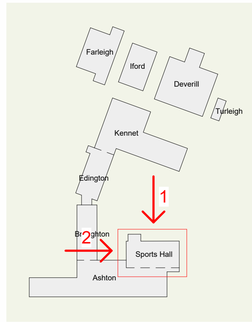

Campus Location Plan
1 : 2000

Rev	Date	Notes	Drn	Chk'd
P01	12.08.26	FOR PLANNING	ON	DCP

1 0 1 2 3 4 5
SCALE 1: 100 m

Document Originator

AWW

London Suite 1.07, Tide Bankside, SE1 9EA 020 7160 6000
Bristol pivot + mark, 48-52 Baldwin Street, BS1 1QB 0117 923 2535

RIBA Chartered Practice www.aww-uk.com

Client
Wiltshire College & University Centre

AWW Project Number
5002

Project Stage
RIBA Stage 3

Project Title
Trowbridge College
BA14 0ES

Title
Ashton Sports Hall - Demolition Elevation 1 and 2

Scale @ A1
As indicated

Document Status
S2 - Suitable for Information

Project	Origin.	Volume	Level	Type	Role	Number	Rev
5002	AWW	ASH	XX	DR	A	12005	P01

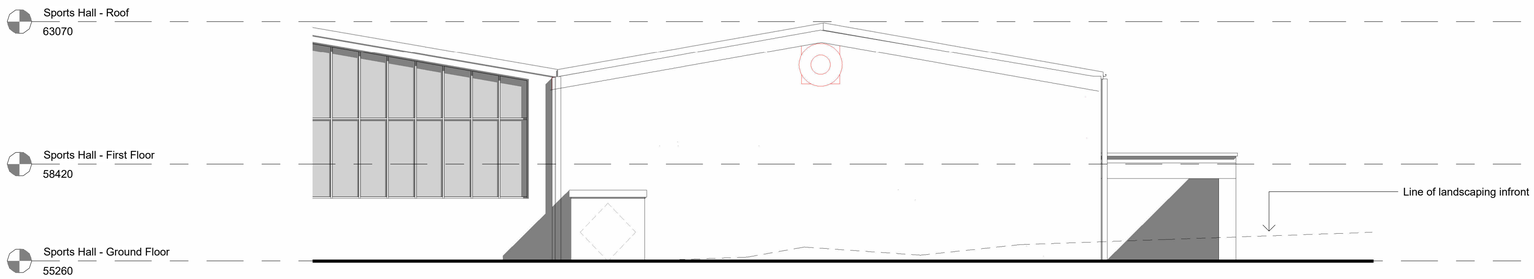

Demolition Sports Hall - Elevation 3 (Side)
1 : 100

Notes

Do not scale from this document, unless for the purposes of planning applications where a scale bar is provided. Refer to figured dimensions only. All dimensions to be verified on site prior to construction. Report all discrepancies or ambiguities to the Document Originator immediately. This document is to be read in conjunction with relevant documents, drawings and standards.

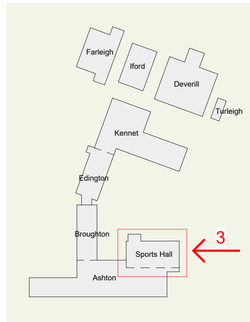

Campus Location Plan
1 : 2000

Rev	Date	Notes	Drn	Chk'd
P01	12.08.26	FOR PLANNING	ON	DCP

1 0 1 2 3 4 5
SCALE 1: 100 m

Document Originator

AWW

London Suite 1.07, Tide Bankside, SE1 9EA 020 7160 6000
Bristol pivot + mark, 48-52 Baldwin Street, BS1 1QB 0117 923 2535

RIBA Chartered Practice www.aww-uk.com

Client
Wiltshire College & University Centre

AWW Project Number
5002

Project Stage
RIBA Stage 3

Project Title
Trowbridge College
BA14 0ES

Title
Ashton Sports Hall - Demolition Elevation 3

Scale @ A1
As indicated

Document Status
S2 - Suitable for Information

Project	Origin.	Volume	Level	Type	Role	Number	Rev
5002	AWW	ASH	XX	DR	A	12006	P01