



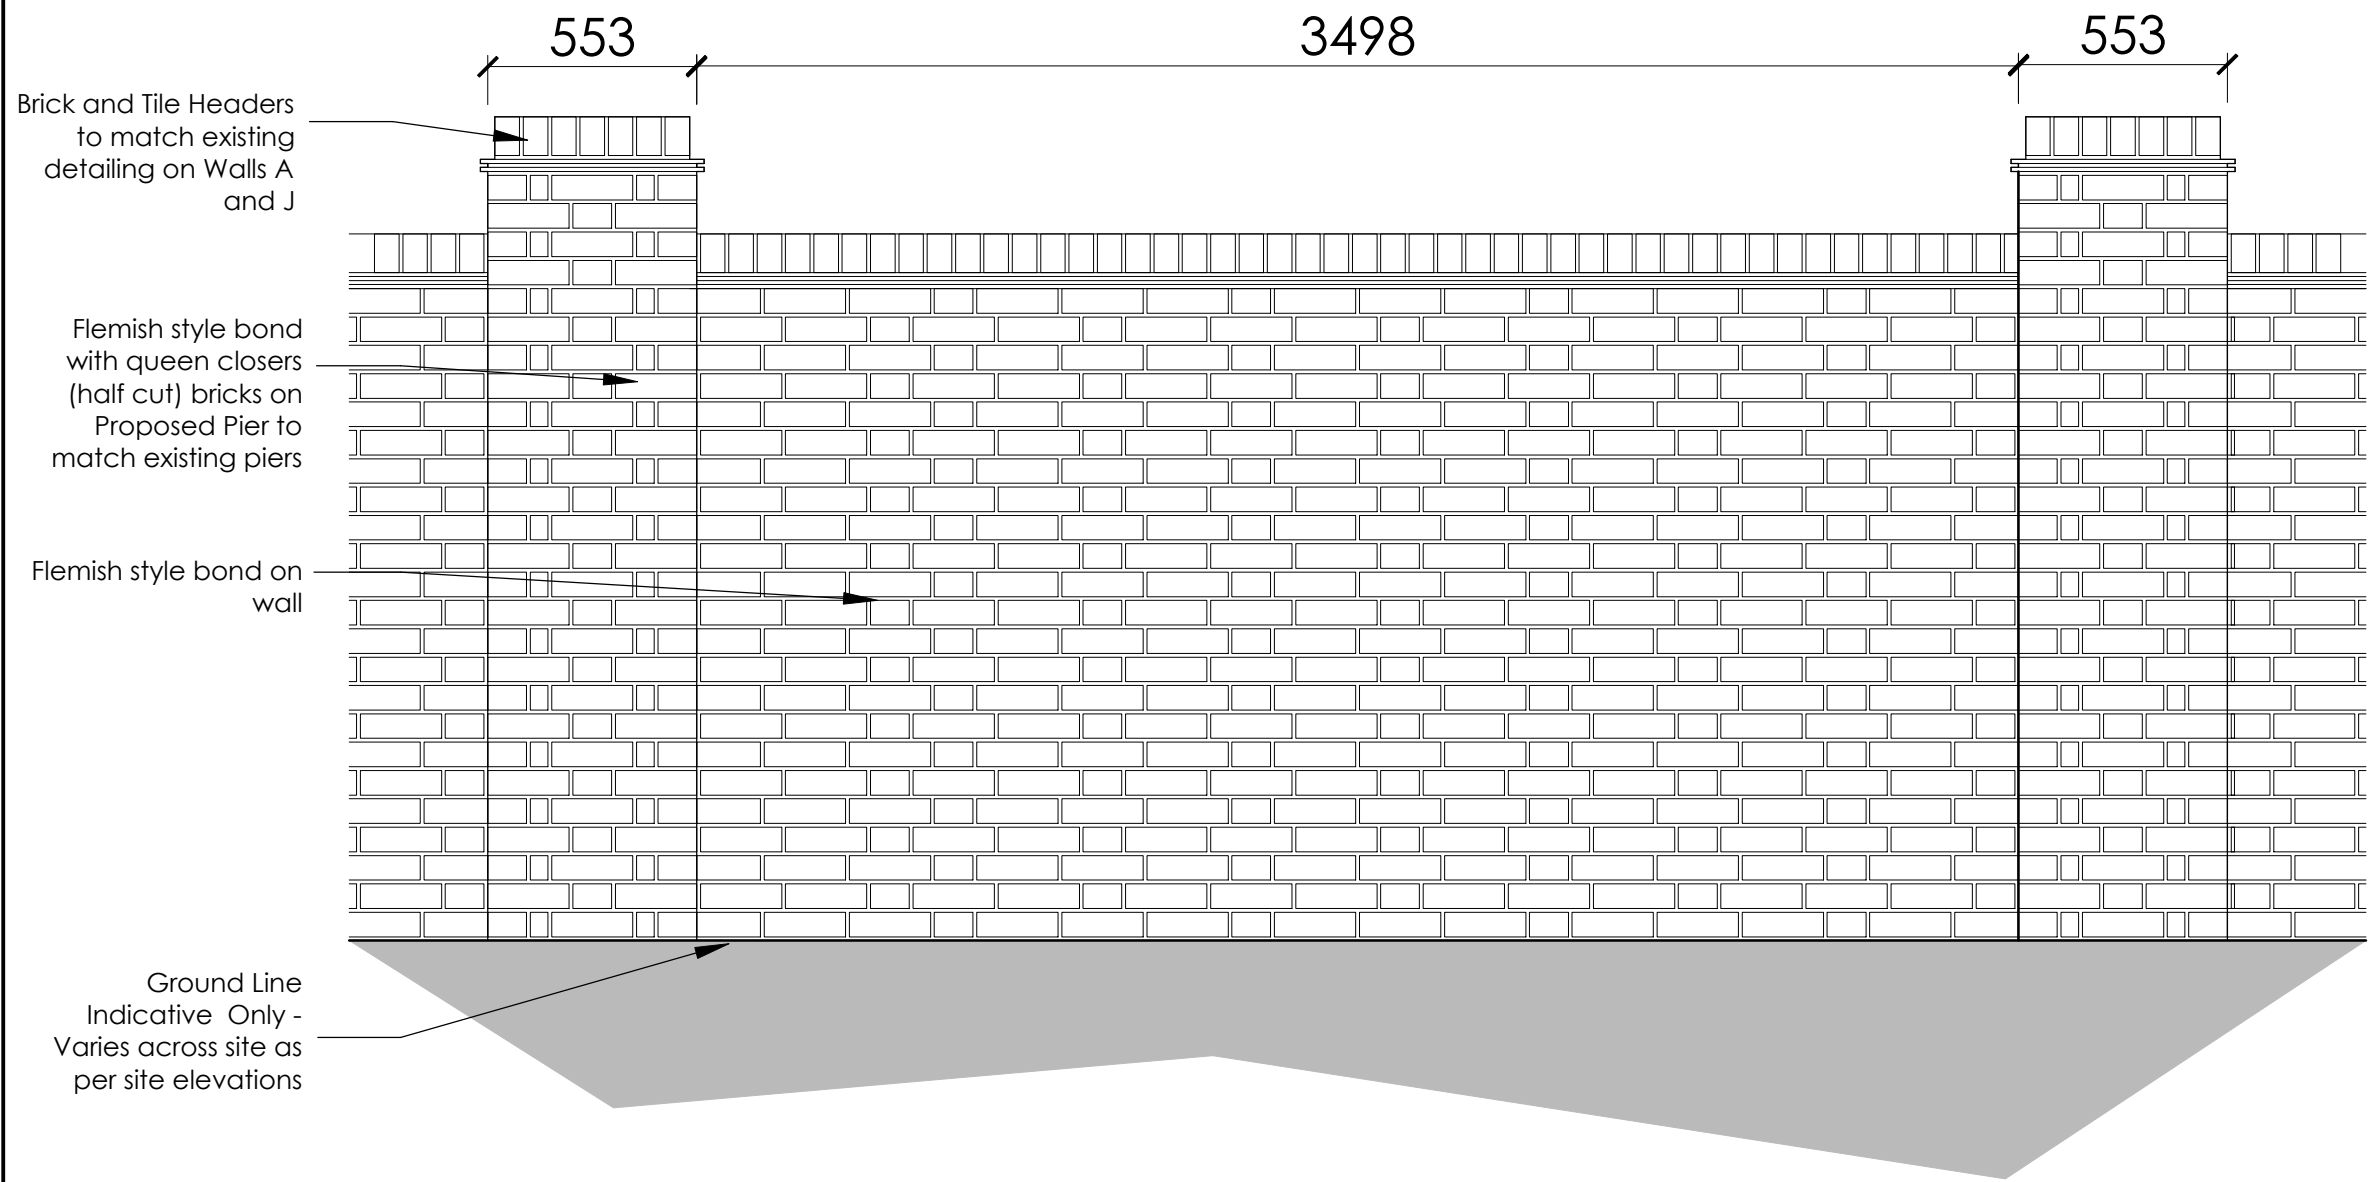

Typical Wall Elevation 1:20

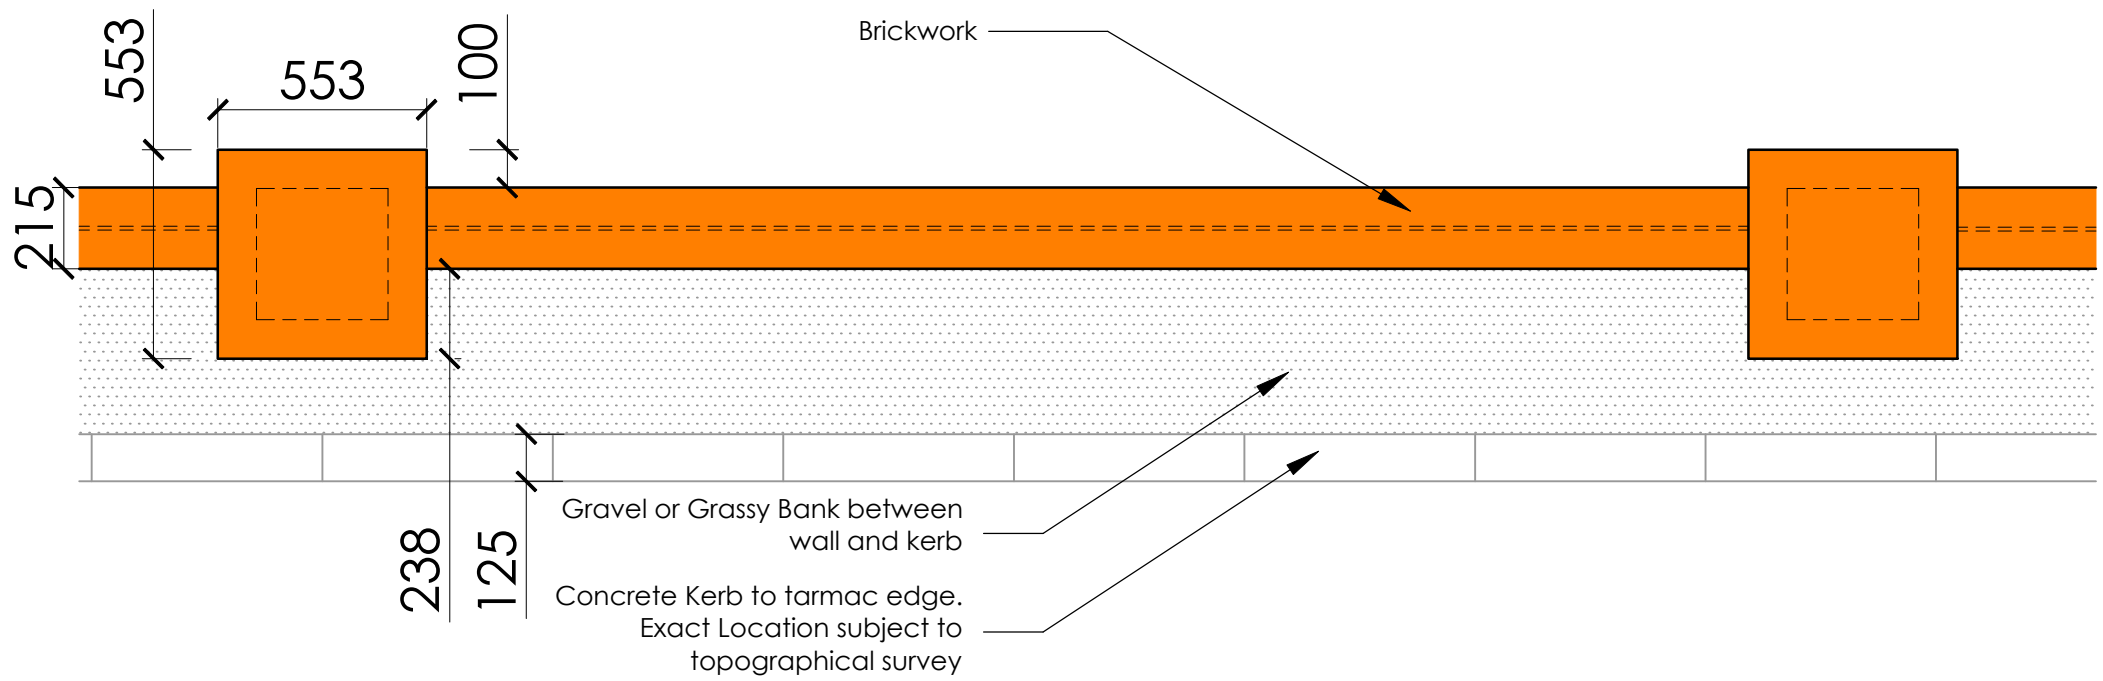


Typical Wall Plan 1:20


Existing Wall - Precedents

Brick Capping Detail on Walls A, C, D, E, F, and J


Flemish Bond Coursing present in all walls (Queen Closers to Piers)

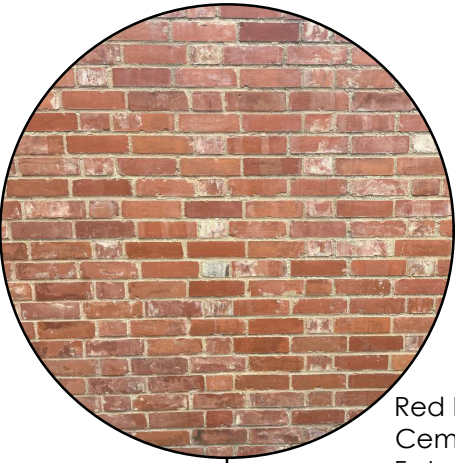

Red Brick with Cream Cement Mortar to Walls A, B, F, J and K

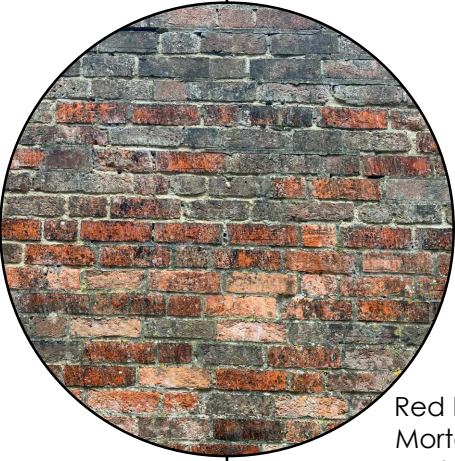

Red Brick with Natural Lime Mortar to Walls C, D, E, G, H and I

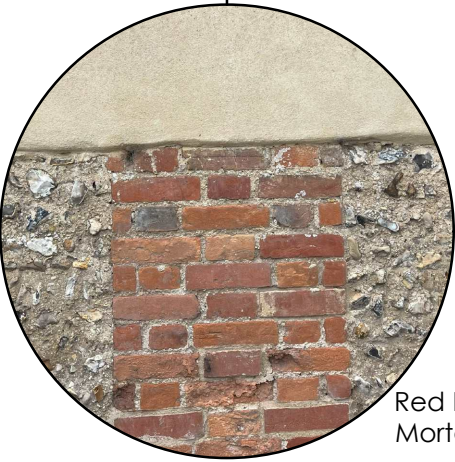

Red Brick with Natural Lime Mortar

REVISIONS

B - Notes Updated

Della Valle
architects

Lake View • Charlton Estate • Shepton Mallet • BA4 5QE
T 01749 330672 • E mail@dellavallearchitects.co.uk
Chartered Architect • Designer • Project Manager

Client • Aspire Defence Services Ltd
Job • Tedworth Equestrian Centre, Tidworth, SP9 7AW

Title • Proposed Typical Wall Design

Scale • 1:20 @A1

Date • November 2025

Drawn • WT

Drg No • F1883/105/B

NOTES

1. Responsibility is not accepted for errors made by others in scaling from this drawing. All construction information should be taken from figured dimensions only and checked on site. Drawings based on topographical survey undertaken by Surveybase.
2. Any discrepancies and/or changes in design that affect Planning and Building Regulation approvals are to be reported to ADSL Ltd.
3. All drawings should be read in conjunction with Structural Engineer designs, utility survey and any other relevant information.
4. All walls including Wall K based on dimensions provided by others, and shown indicatively only. Exact size and layout to be checked on site.
5. Typical Wall Design only. Refer to Proposed plans and elevations for further detail.