




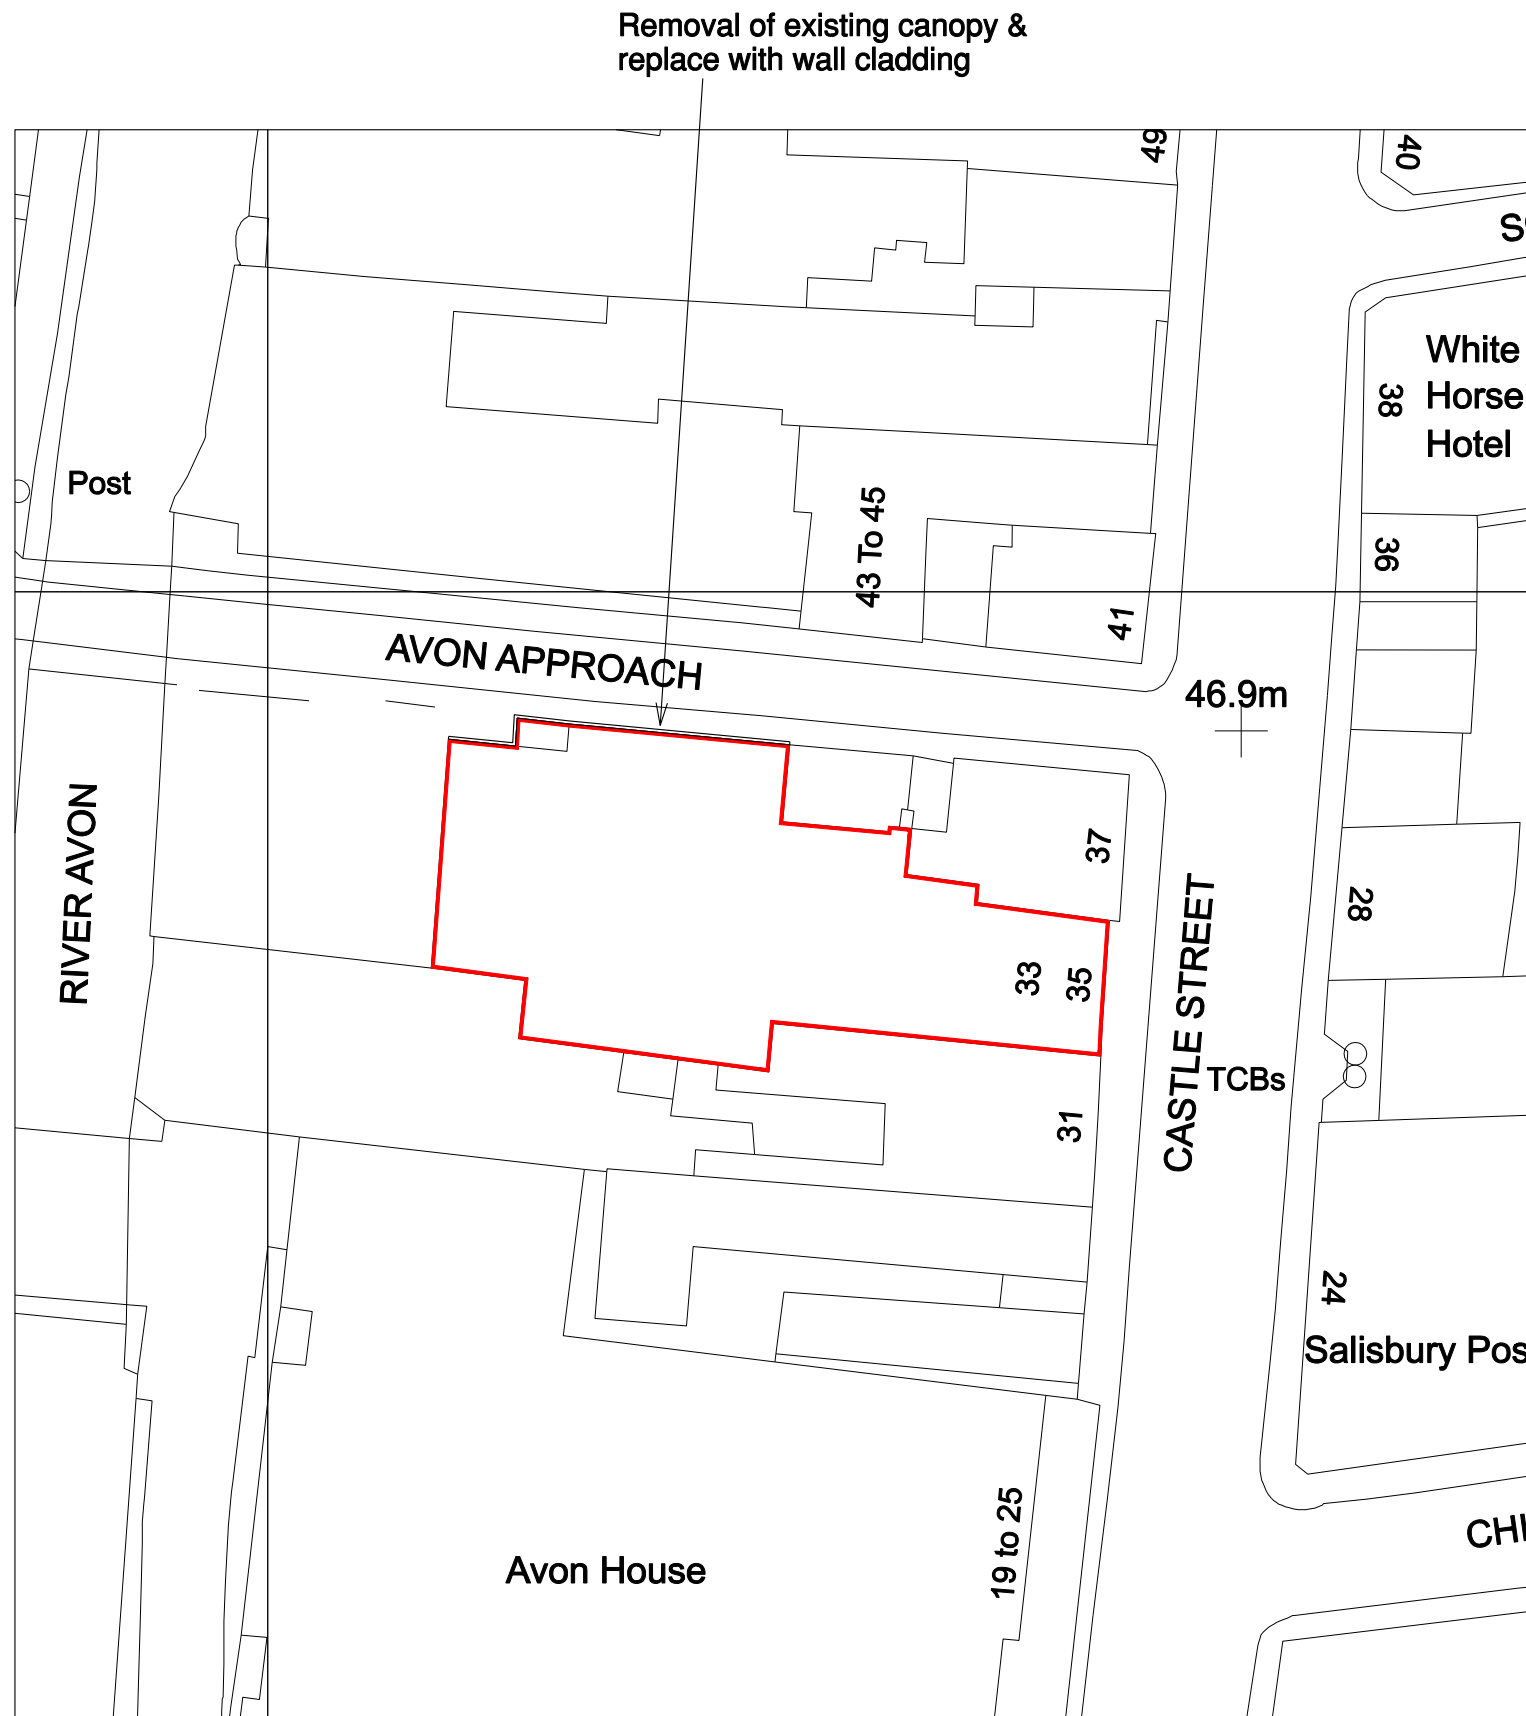



BLOCK PLAN
SCALE 1:500

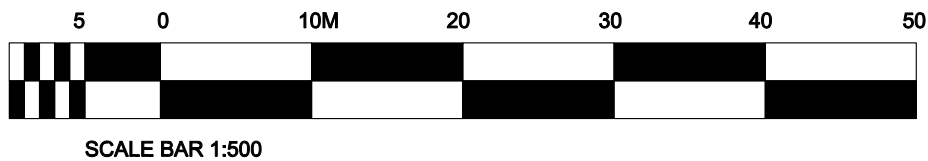

Ordnance Survey, Crown Copyright @ 2026,
All Rights Reserved License No. 100035607

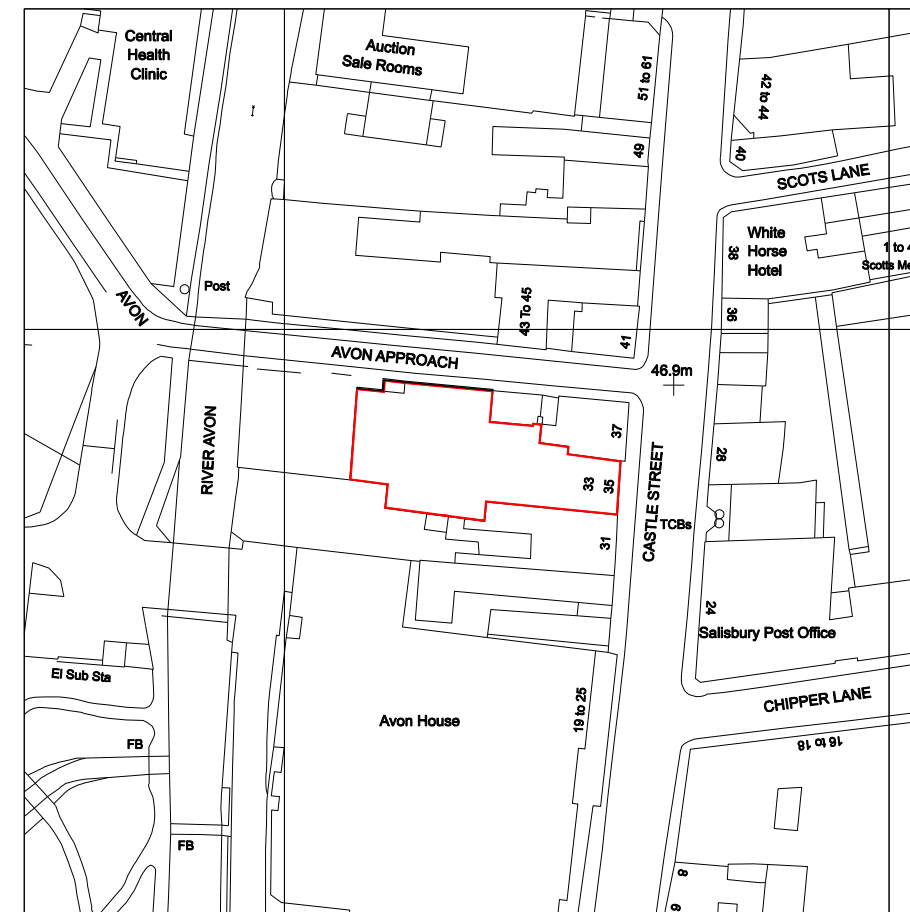

SITE LOCATION PLAN
SCALE 1:1250

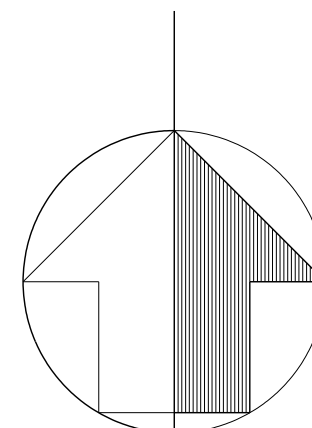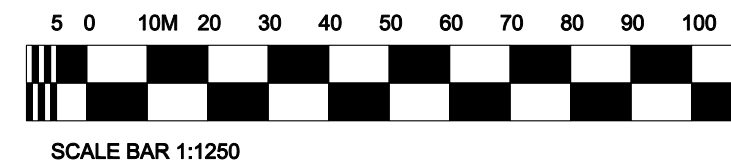

NORTH

Second Avenue
Deeside Industrial Park
Deeside
Flintshire
CH5 2NW

Tel: (0)1244 830100
Fax: (0)1244 814531

DWG NO.	SHEET NO.	REV.
ICE710-SALISBURY-SP01		
PROJECT	STORE NO.	
SALISBURY		
ADDRESS		
33-35 CASTLE STREET, SALISBURY. SP1 1TT		
TITLE		
BLOCK & SITE LOCATION PLAN		
DATE	12.08.26	SCALE 1:500/1250 @ A3
DRAWN	RRDS	CHECKED

Iceland