




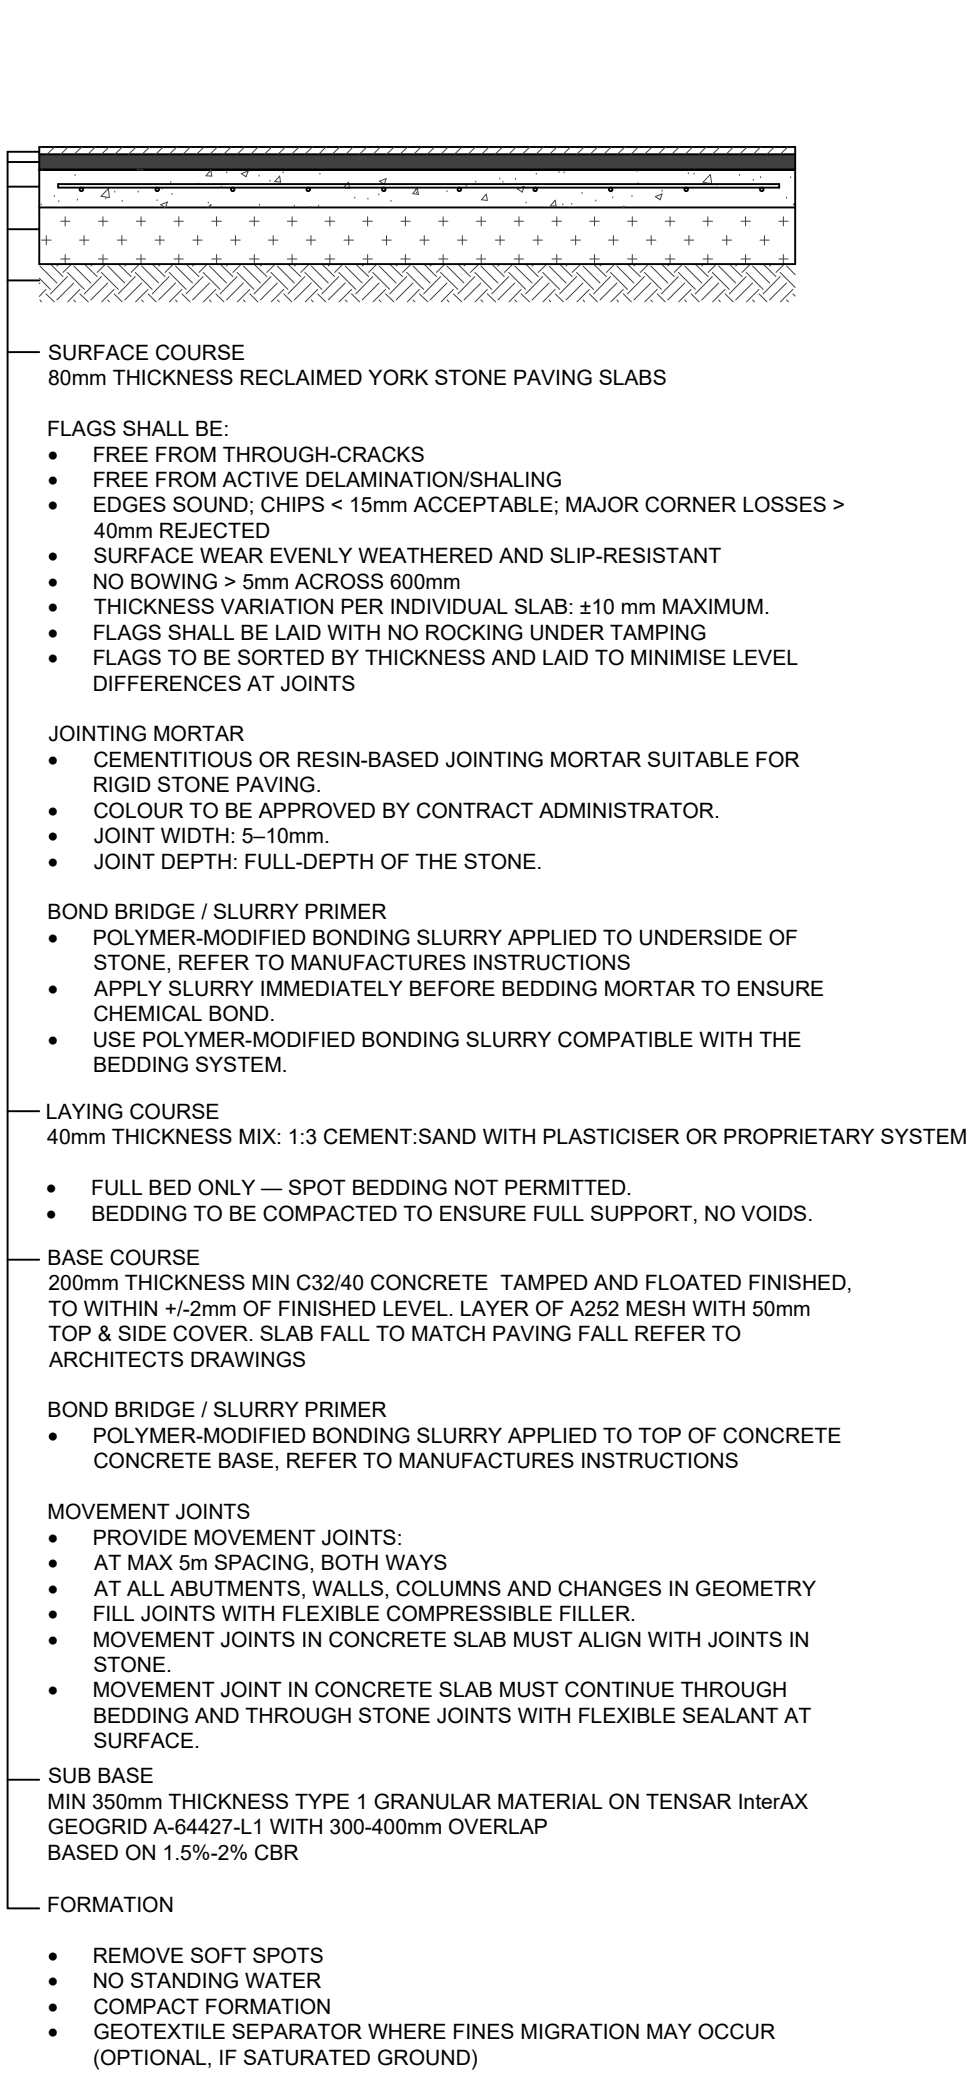

RECLAIMED YORK STONE CONSTRUCTION
TRAFFIC CATEGORY 6

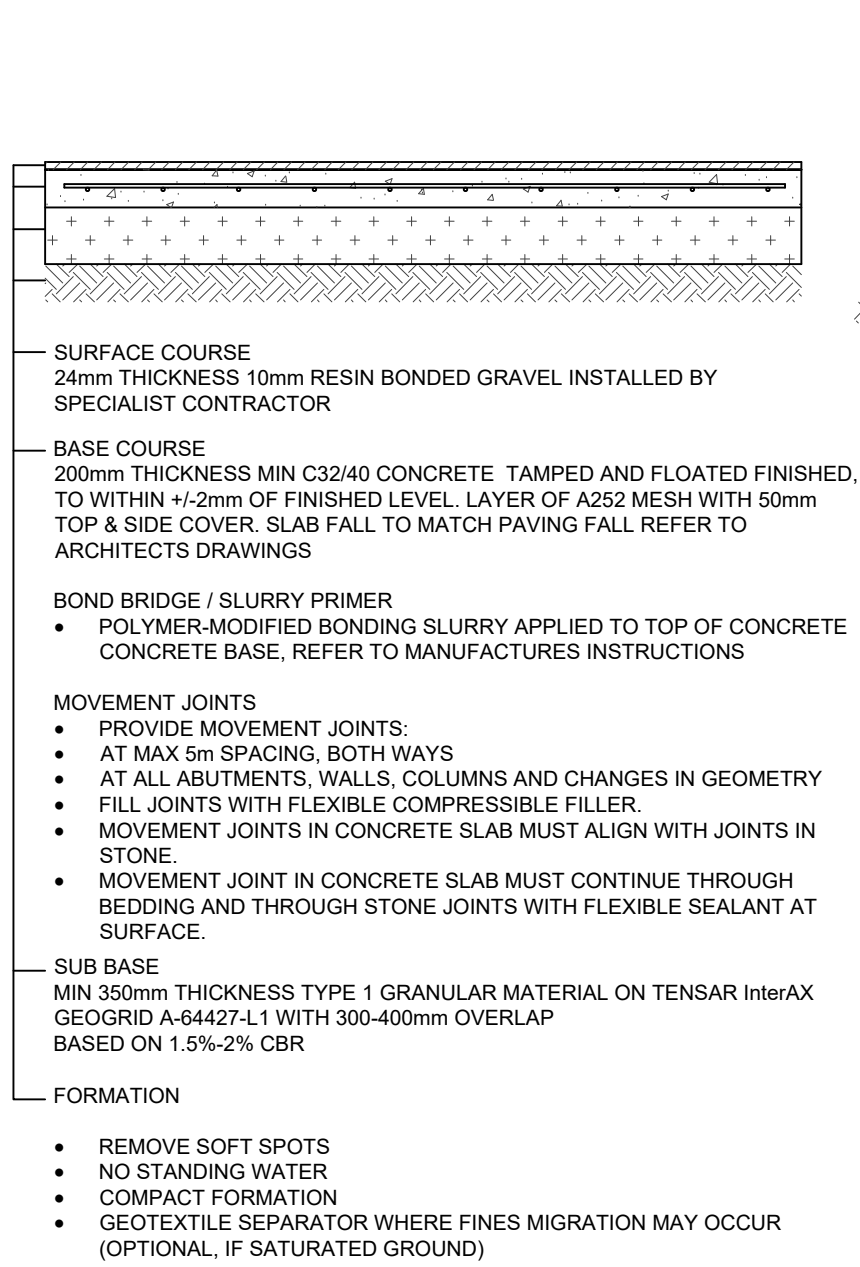


RESIN BONDED GRAVEL CONSTRUCTION
TRAFFIC CATEGORY 6

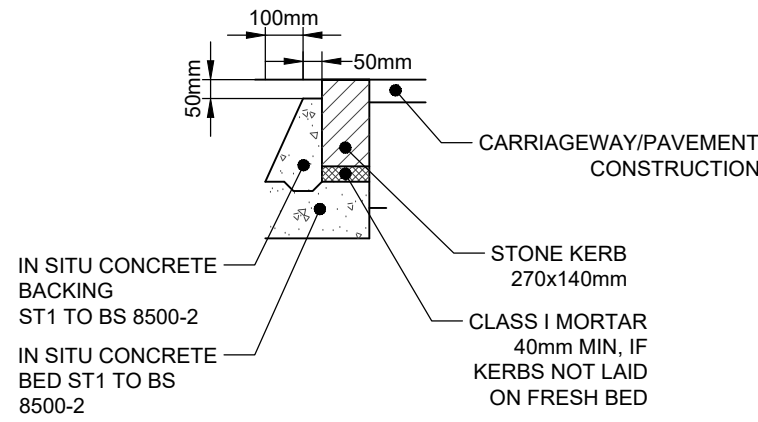


STONE KERB

DESIGN CODES TO COMPLY WITH

- | | |
|--------------------------------|--|
| York stone selection | BS EN 1341 |
| Paving design (rigid/flexible) | BS 7533-101, 102, 12 |
| Bedding mortar & jointing | BS 7533-102, BS EN 998 |
| Concrete base | BS EN 206, BS 8500 |
| Sub-base (Type 1) | MCHW Series 800, DMRB 225/226 |
| CBR-based pavement design | DMRB CD 225 |
| Earthworks / formation | MCHW Series 60 |
| Kerbs | BS 7533-6:2005, BS EN 1343, BS 7263-1 MCHW Volume 1: Series 1100 |

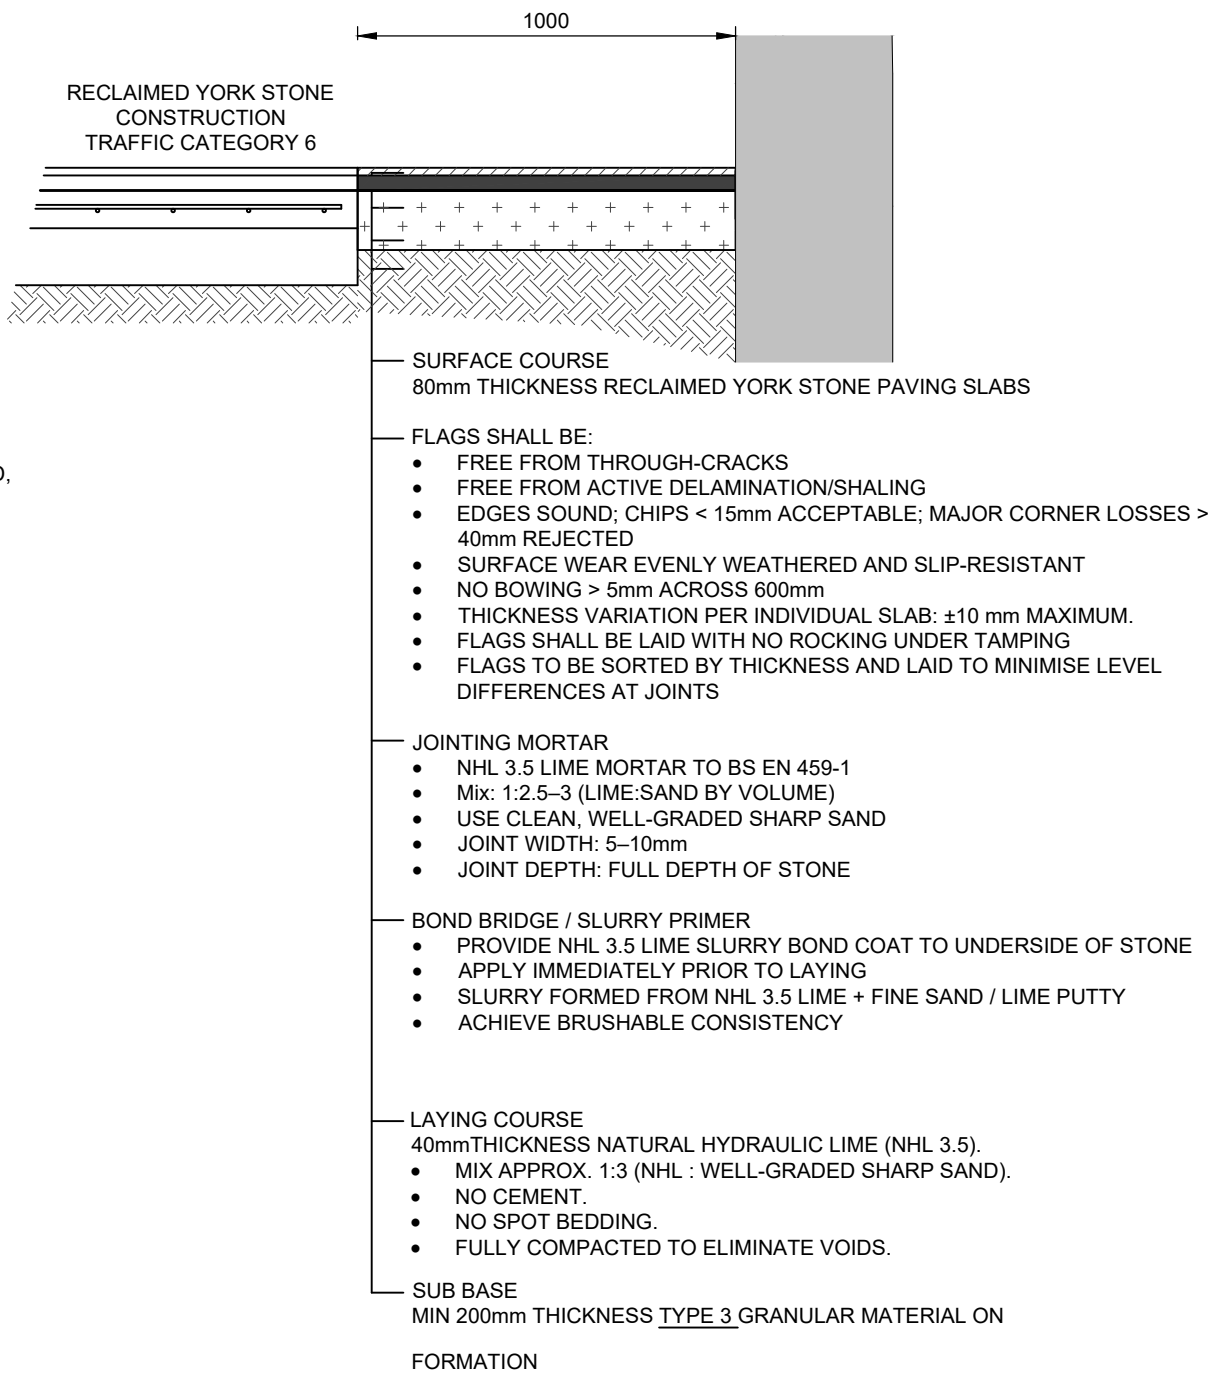

RECLAIMED YORK STONE CONSTRUCTION
TRAFFIC CATEGORY 1 (PEDESTRIAN)
AGAINST BUILD FABRIC ONLY

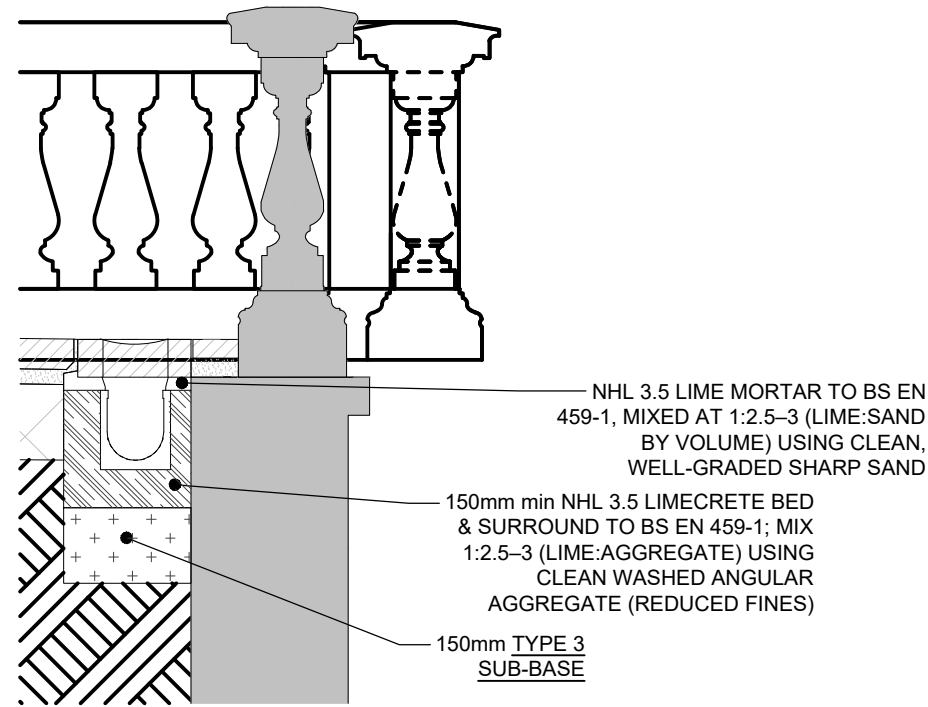

CHANNEL DRAIN AGAINST BUILDING FABRIC DETAIL

NOTES:

- THIS DRAWING SHOULD BE READ IN CONJUNCTION WITH ALL OTHER RELEVANT ARCHITECT AND ENGINEERING DETAILS, DRAWINGS AND SPECIFICATIONS.
- ANY DISCREPANCIES SHOULD BE REPORTED TO THE ARCHITECT AND/OR ENGINEER IMMEDIATELY, SO THAT CLARIFICATION CAN BE SOUGHT PRIOR TO THE COMMENCEMENT OF WORK.

EXTERNAL WORKS NOTES

- NO BLOCKS/SLABS WITH A UNIT WEIGHT IN EXCESS OF 20KG TO BE USED.
- KERBS IN EXCESS OF 20KG TO BE MACHINE LAID

NOTES:

- THIS DRAWING TO BE READ IN CONJUNCTION WITH ALL RELEVANT ARCHITECTS AND ENGINEERS DRAWINGS AND SPECIFICATIONS.
- FOR SETTING OUT REFER TO ARCHITECT'S DRAWINGS.
- ALL DIMENSIONS ARE IN MILLIMETRES (mm) UNLESS NOTED OTHERWISE.
- DO NOT SCALE FROM THE DRAWING OR THE COMPUTER DIGITAL DATA. ONLY FIGURED DIMENSIONS TO BE USED.

P02	06/05/26	ISSUED FOR PLANNING	SPB
P01	24/04/26	ISSUED FOR PLANNING	SPB
Rev	Date	Description	By

Project Title
**Tottenham House Estate
Marlborough
SN8 3BE**

Drawing Title
**EXTERNAL WORKS DETAILS
FORECOURT**

Scale @ A1
1:20

Date
26/09/25

Drawn
BLT

Checked
TH

Revision
P02

Drawing Status
S4 - SUITABLE FOR STAGE APPROVAL

Project Drawing ID
10588-MBP-XX-XX-DR-C-0606

Project Originator Volume Level Type Role Number

MBP Consulting Engineers

88 Kingsway
London WC2B 6AA

T 020 7240 1191
E london@mbp-uk.com

W mbp-uk.com

