
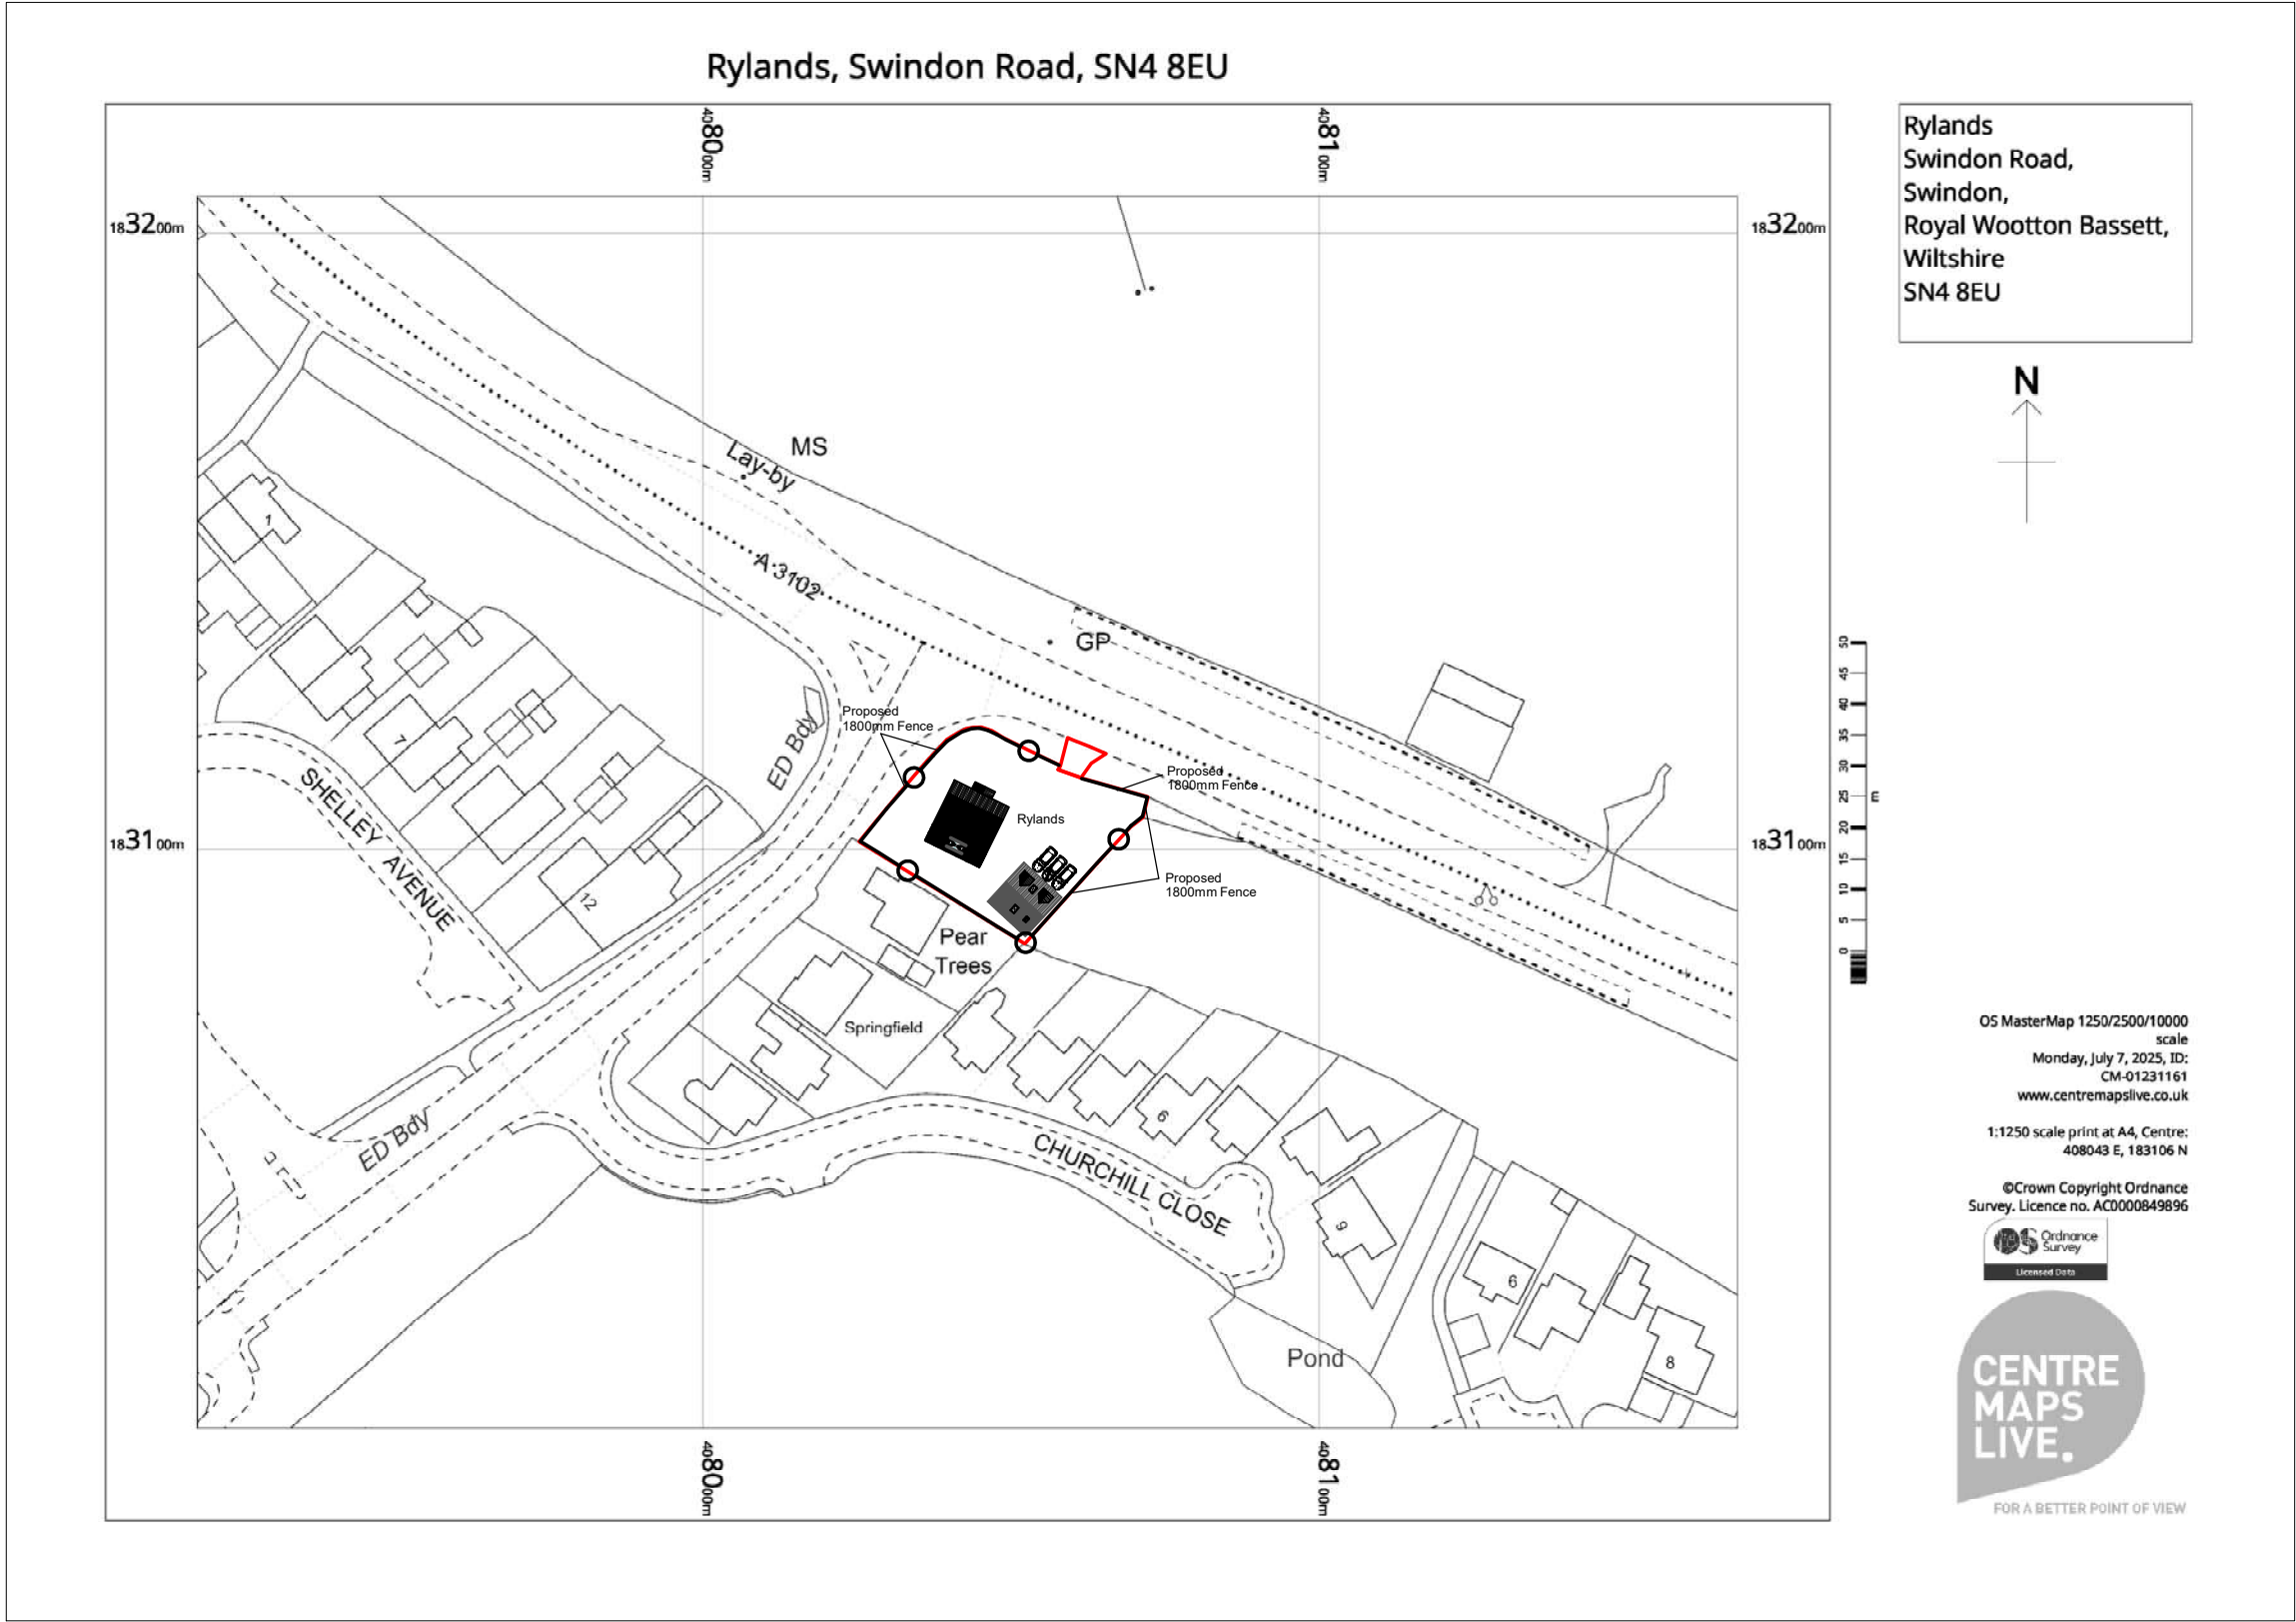
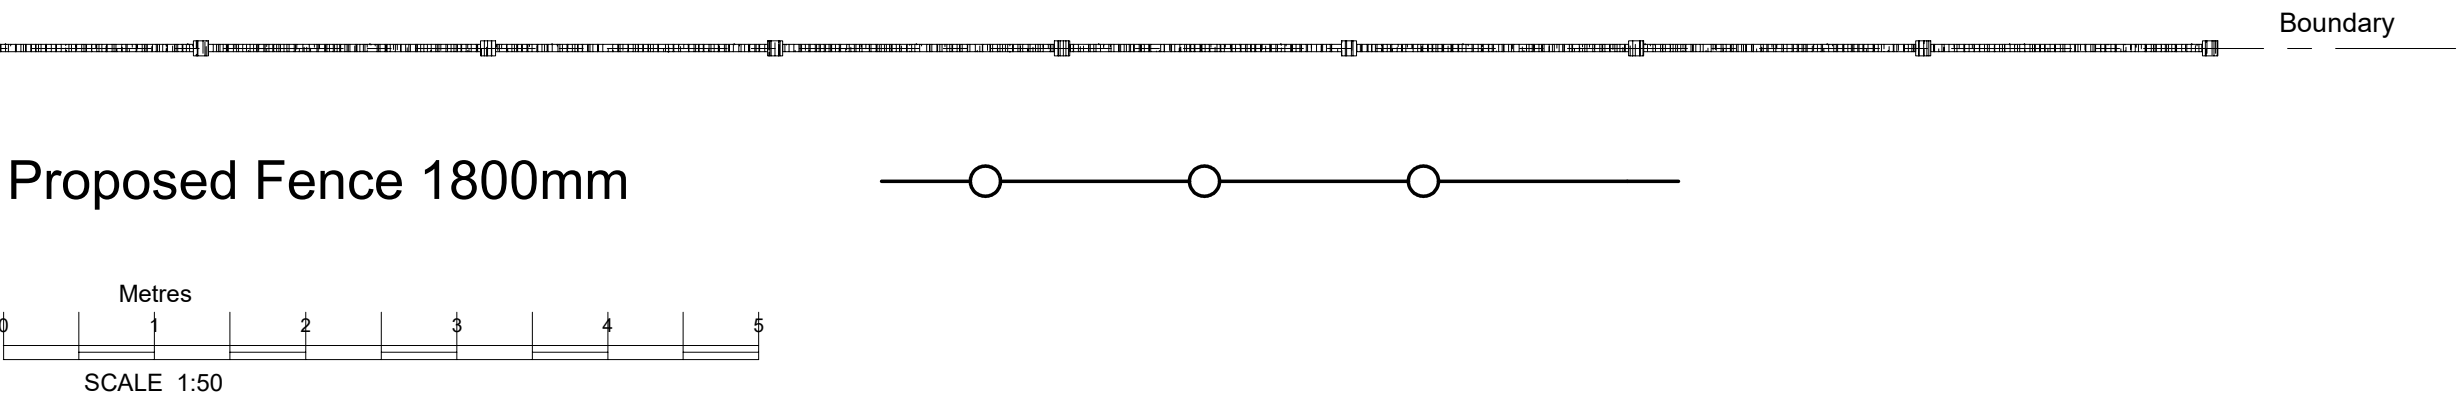
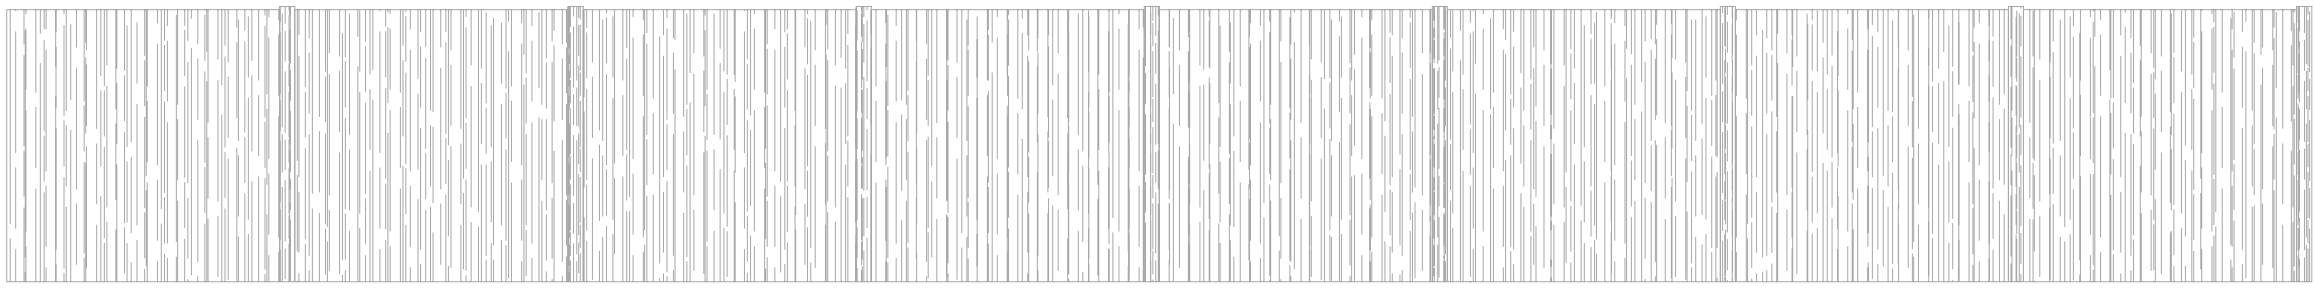
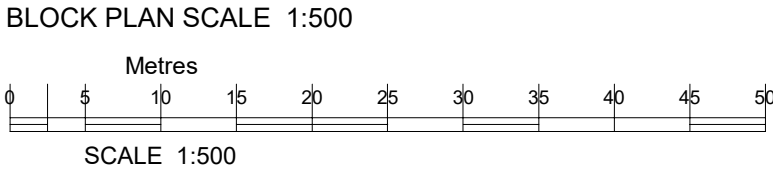


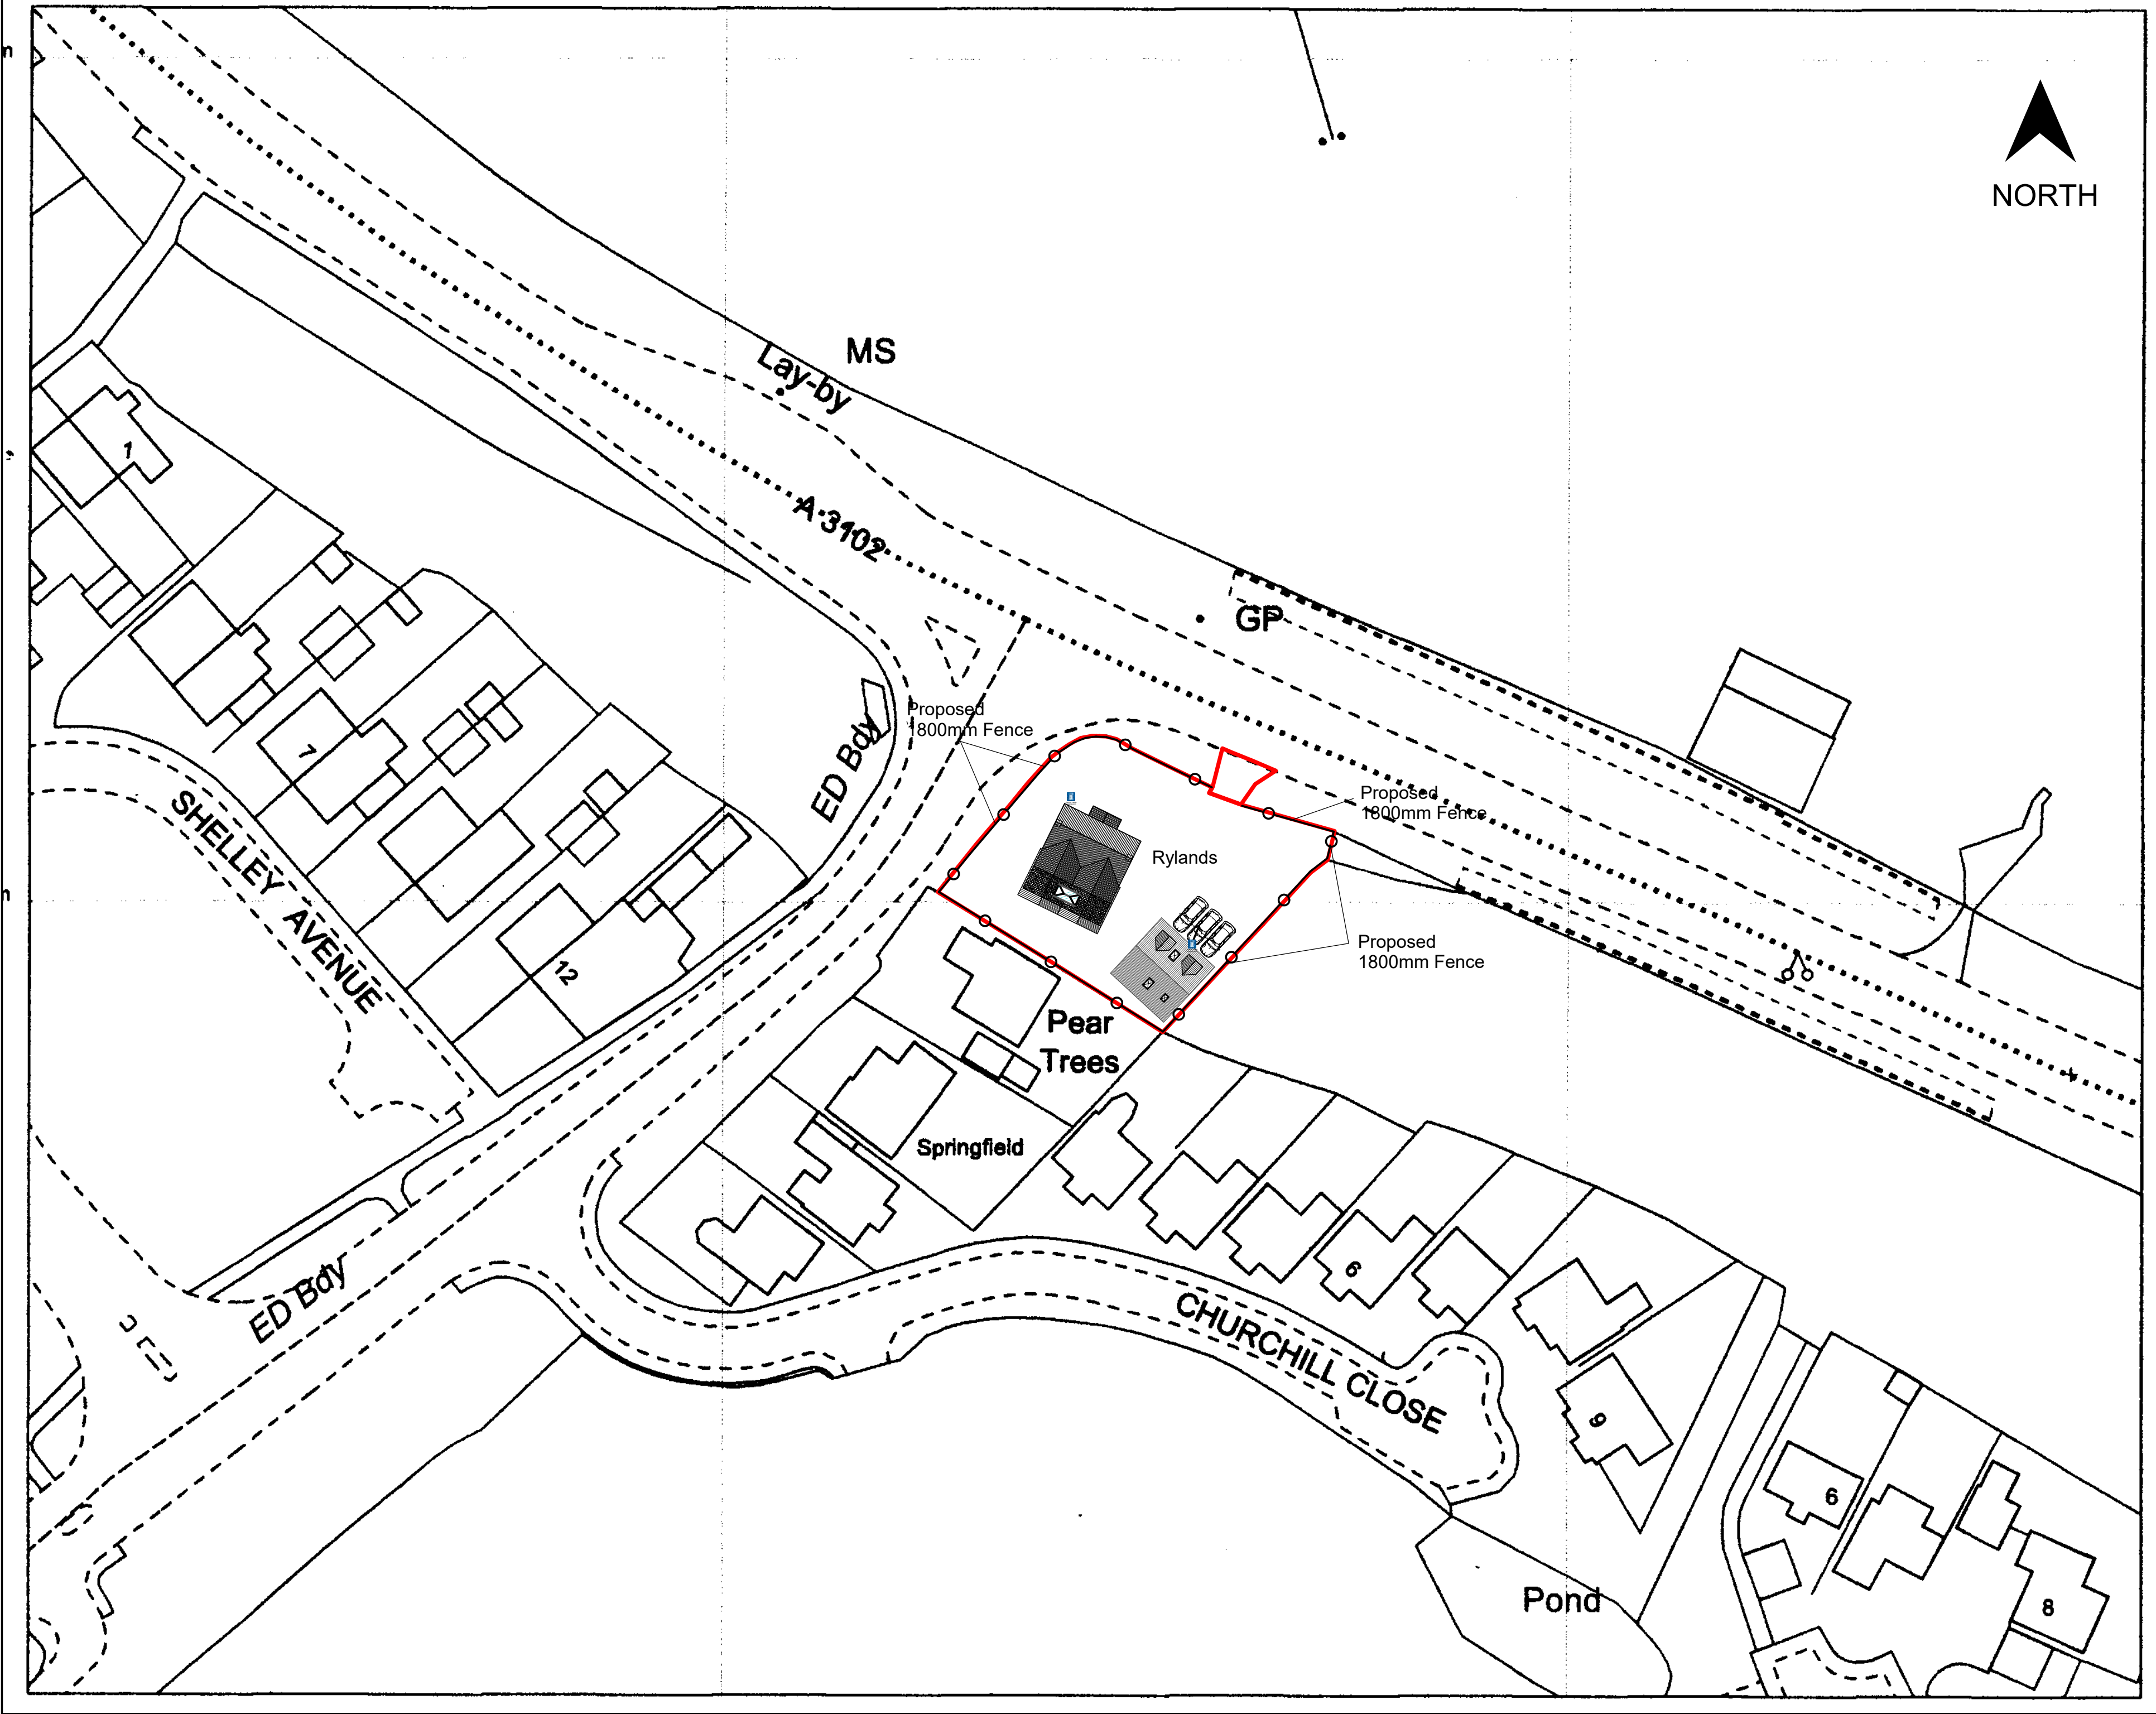

C Copyright FS CONSULTANCY		CLIENT Mr Alan Mok	
Hightrees 362 Marlborough Road, Swindon, Wiltshire SN3 1NP TEL. 01793. 420244		TITLE Proposed 1.8m Fence Around the Boundary Rylands Stoneover Lane, RWB, Swindon, Wilts. SN4 8EU	
A1	CAGE CODE	DWG NO 000 10/08/2026	REV 1:1
SCALE 1:1250/1:500/1:100/1:50		SHEET 1:1	