

This drawing is copyright of CLARK & MASLIN Ltd and may not be copied or reproduced without permission. Figured dimensions are to be taken in preference to scaled dimensions. Large scale drawings to have preference to small scale drawings. Dimensions for fixed-in items are to be checked on site prior to manufacture.


REV	DETAIL OF REVISION	BY	DATE
-----	--------------------	----	------

A

AMENDED BLOCK PLAN

EM

13/08/26

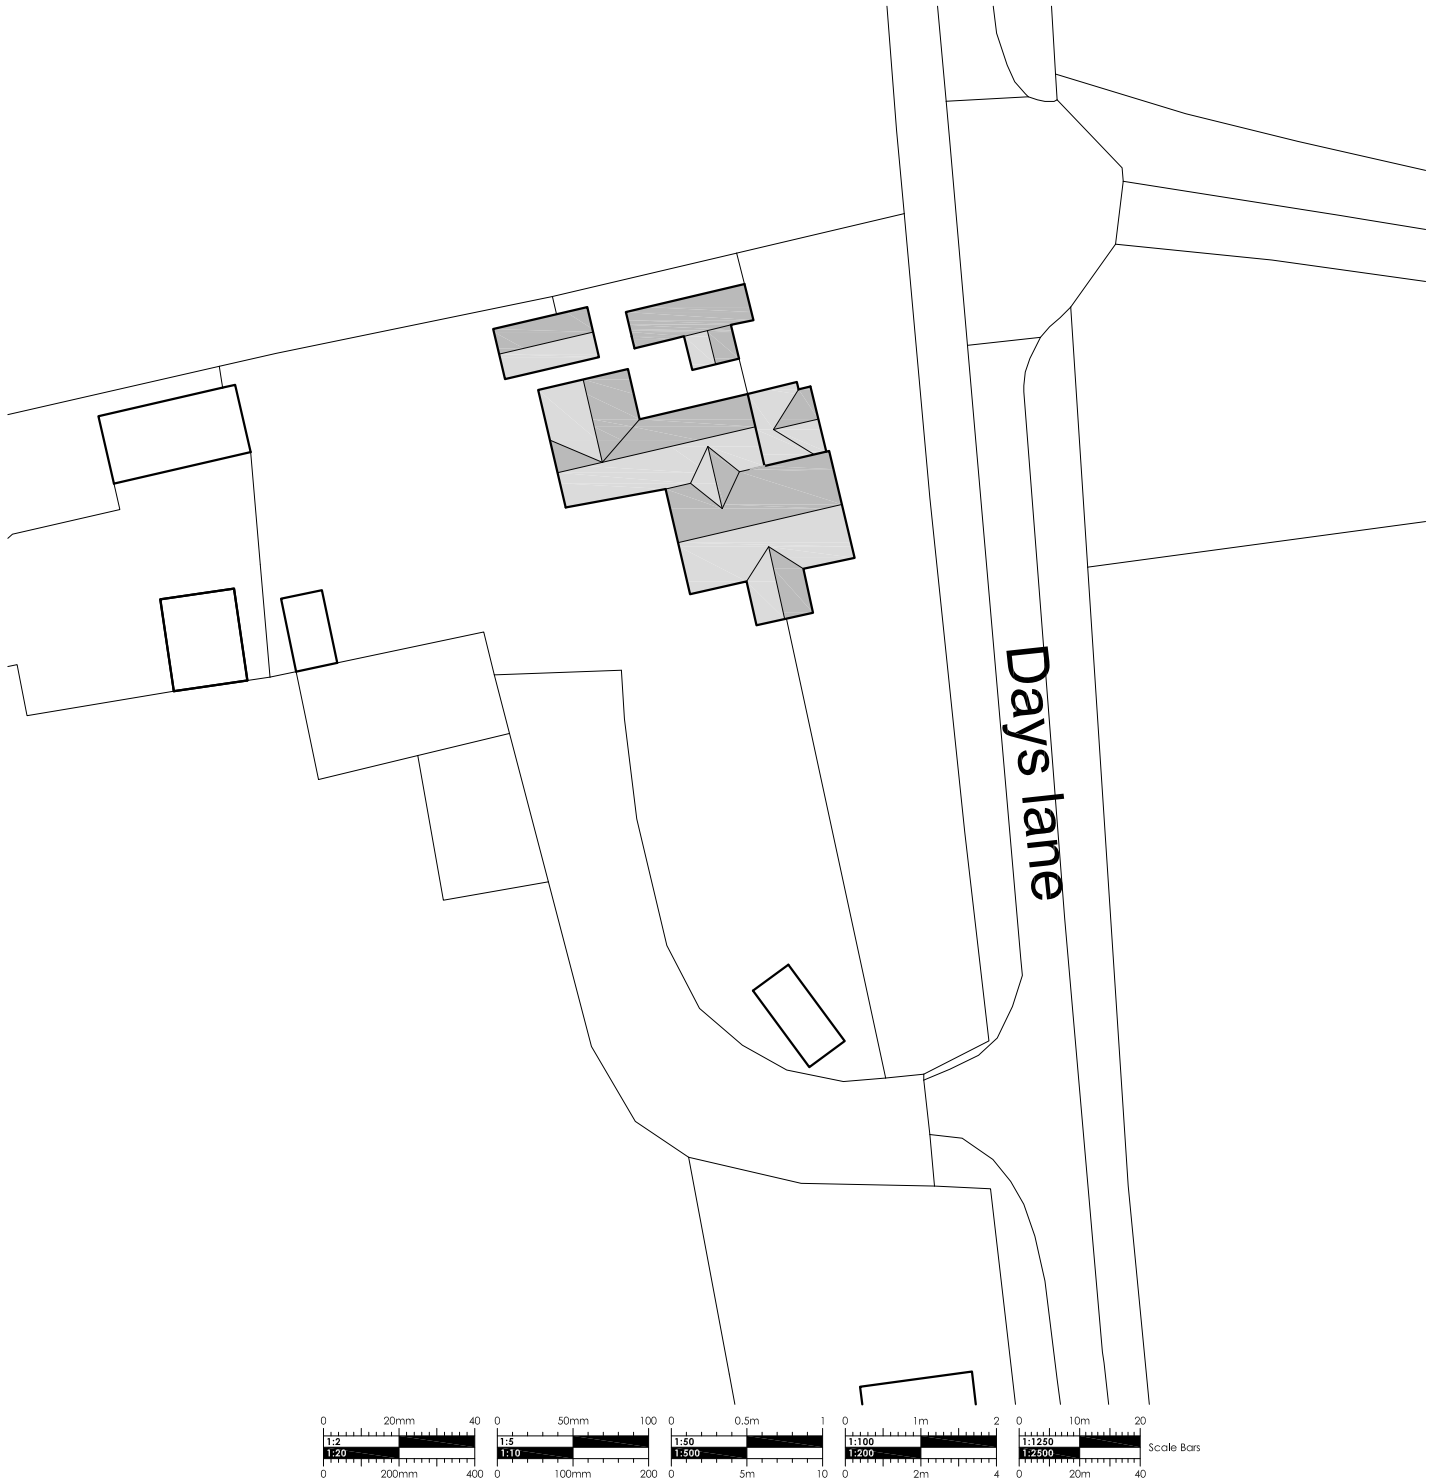



CLARK & MASLIN

Unit 5, Charlton Business Park
Crudwell Road, Malmesbury
Wiltshire, SN16 9RU
Telephone: 01666 822911

Planning Architecture Conservation

Client MR J FOSTER		Document Type SURVEY DRAWING	
Project PROPOSED ANCILLARY ACCOMMODATION, SOUTHSEA FARM COTTAGES, KINGTON LANGLEY, CHIPPENHAM, SN15 5PB		Scale 1:500	PG Size A4
Description EXISTING BLOCK PLAN		Date MAY '26	Drawn EB
		Drawing No 5937/04	Revision A