



REV	DETAIL OF REVISION	BY	DATE
-----	--------------------	----	------

A AMENDED SCALE

EM 13/08/26

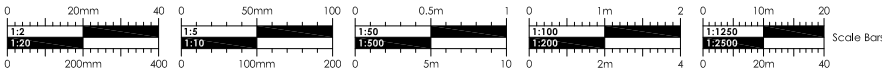

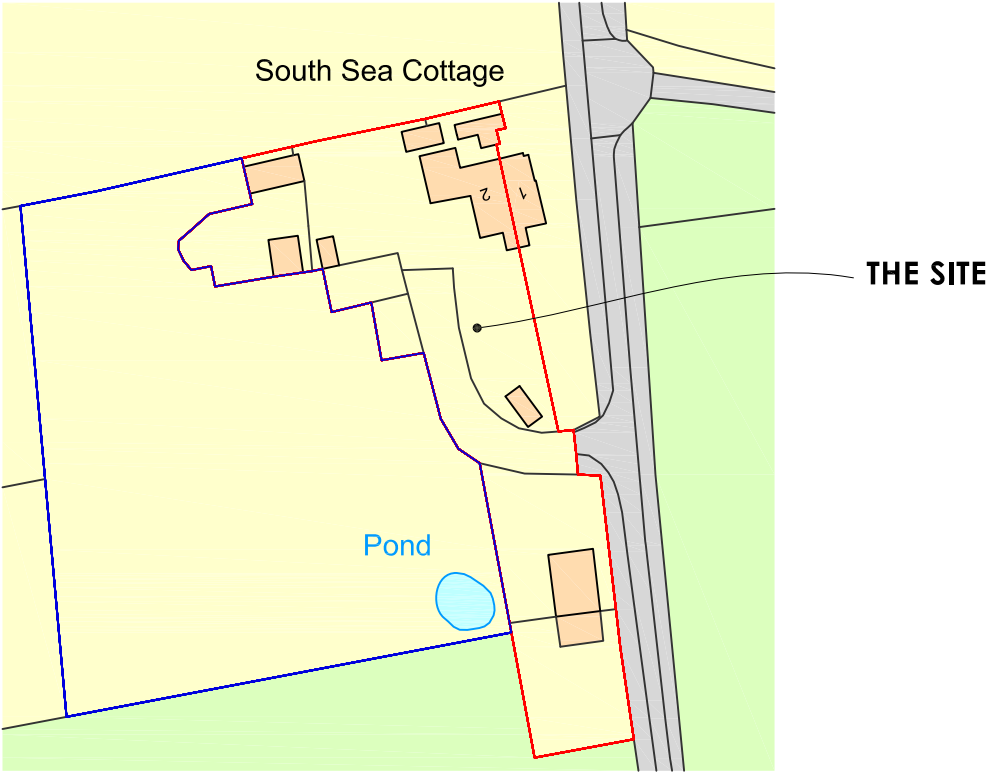

CLARK & MASLIN

Unit 5, Charlton Business Park
Crudwell Road, Malmesbury
Wiltshire, SN16 9RU
Telephone: 01666 822911

Planning Architecture Conservation

Client MR J FOSTER		Document Type SURVEY DRAWING	
Project PROPOSED ANCILLARY ACCOMMODATION, SOUTHSEA FARM COTTAGES, KINGTON LANGLEY, CHIPPENHAM, SN15 5PB		Scale 1:1250	PG Size A4
Description SITE LOCATION PLAN		Date MAY '26	Drawn EB
		Drawing No 5937/03	Revision A