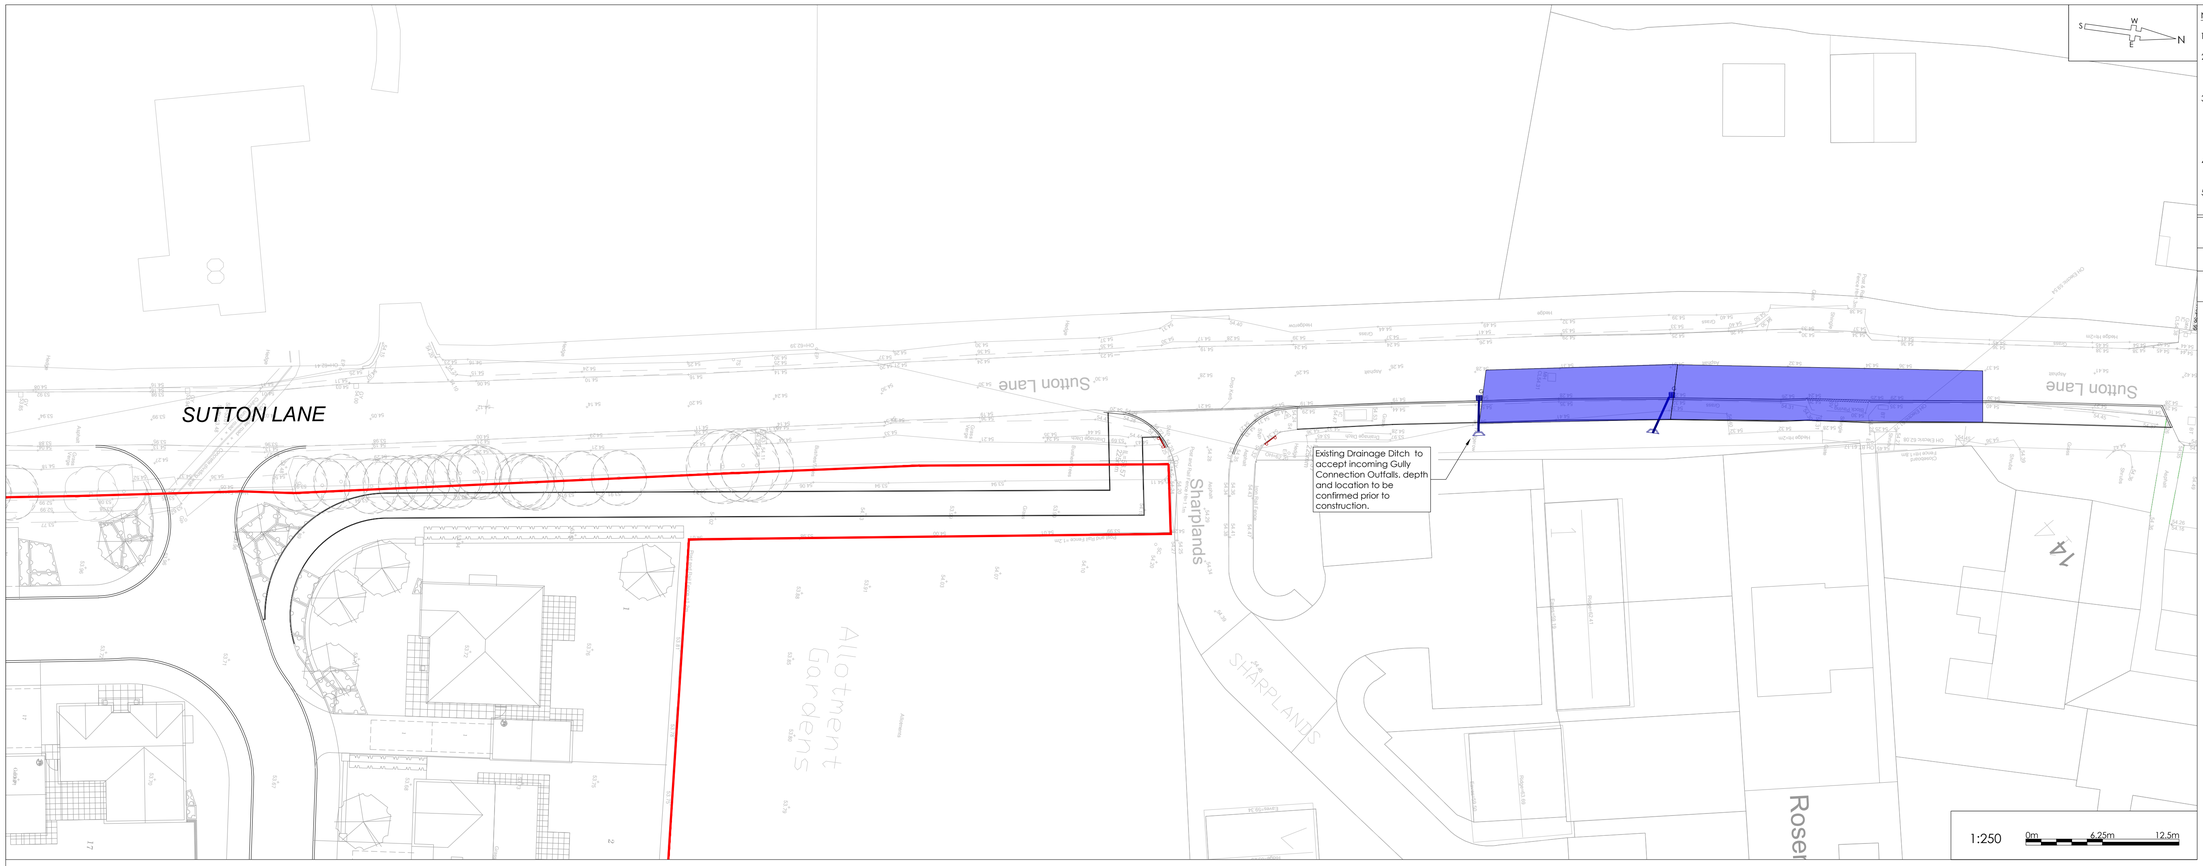

NOTES

1. All dimensions and levels are in metres unless otherwise noted
2. This drawing is to be read in conjunction with the relevant Architect's/Engineer's drawings, specifications and CDM documentation
3. This drawing has been produced electronically and may have been photo reduced or enlarged when copied. Work to figured dimensions only (DO NOT SCALE - EXCEPT FOR PLANNING PURPOSES). All dimensions to be checked on site. Any errors or omissions to be reported to the engineer immediately.
4. This drawing contains coloured lines / information that may not be clear if reproduced in black and white.
5. Digital copies of this plan can only be considered accurate if supplied directly by Infrastruct CS Ltd.

Drainage Legend

	Pre-cast gully outfall headwall e.g. Althon GRC Small
	Catchment 1 (0.110Ha) Impermeable Area 1,100m²
	Catchment 2 (0.110Ha) Impermeable Area 1,100m²
	Catchment 3 (0.110Ha) Impermeable Area 1,100m²
	Catchment 4 (0.110Ha) Impermeable Area 1,100m²

REV	DRAWN	CHECK	REVISION COMMENTS	ISSUE DATE
P05	APL	AJG	Amended in line with amended arrangement agreed with WC	13/08/26
P04	APL	AJG	Amended in line with technical audit	23/01/25
P03	APL	AJG	Amended in line with technical audit	13/12/24
P02	APL	AJG	Amended in line with technical audit	25/07/24
P01	NJ	AJG	Initial issue	30/08/24

DRAWING TITLE: Off Site Works: Gully Catchments
SHEET NO.: 1

PROJECT
Sutton Lane
Sutton Benger
Chippenham, SN15 4RR

CLIENT: Hills

Infrastruct CS Ltd

SCALE @ A1: As Noted
ENGINEER: AJG
DRAFT: SNN
APPROVED: RJW

PROJECT NUMBER	STATUS	ISSUE PURPOSE
2379	S4	TECHNICAL APPROVAL

PROJECT	ORIGIN	PHASE	LEVEL	TYPE	ROLE	NO.	REVISION
SUTT	ICS	01	XX	DR	C	510	P05

The Shrubs, High Cogges, Witney, OX29 6UH Tel: 01993 705709 info@infrastructcs.co.uk