

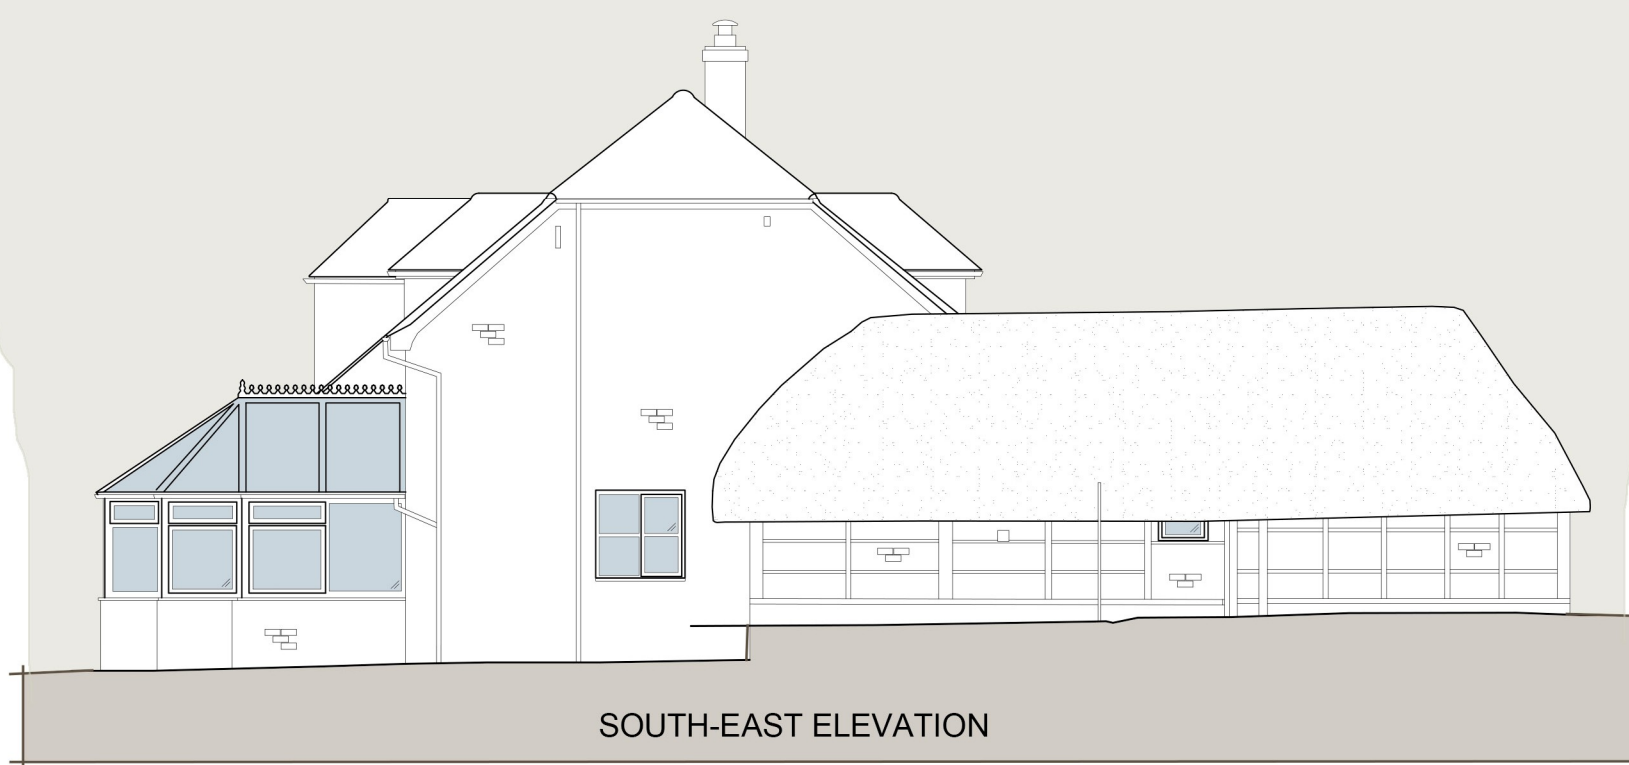
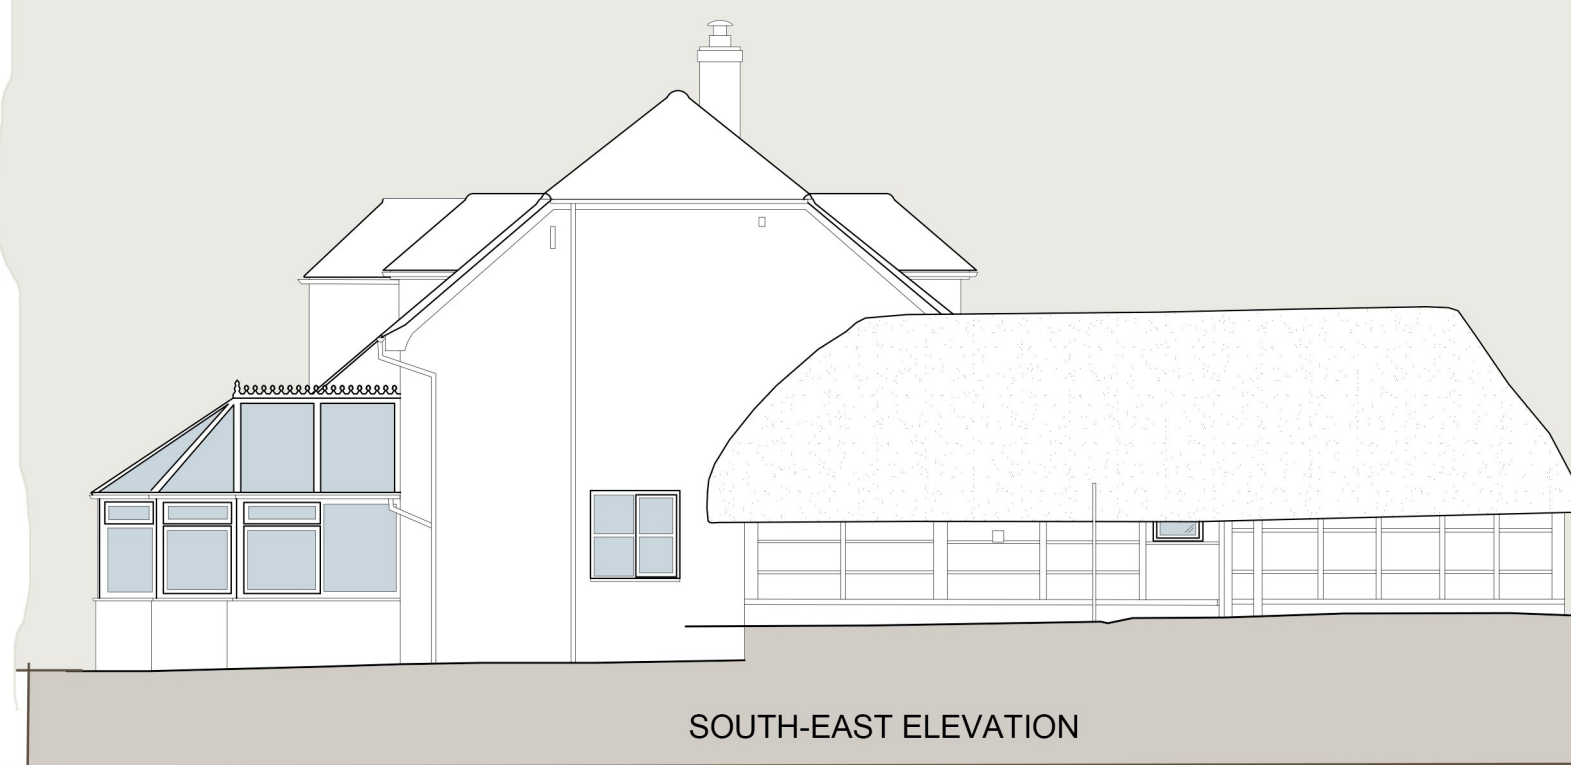



HW
13/8/2026

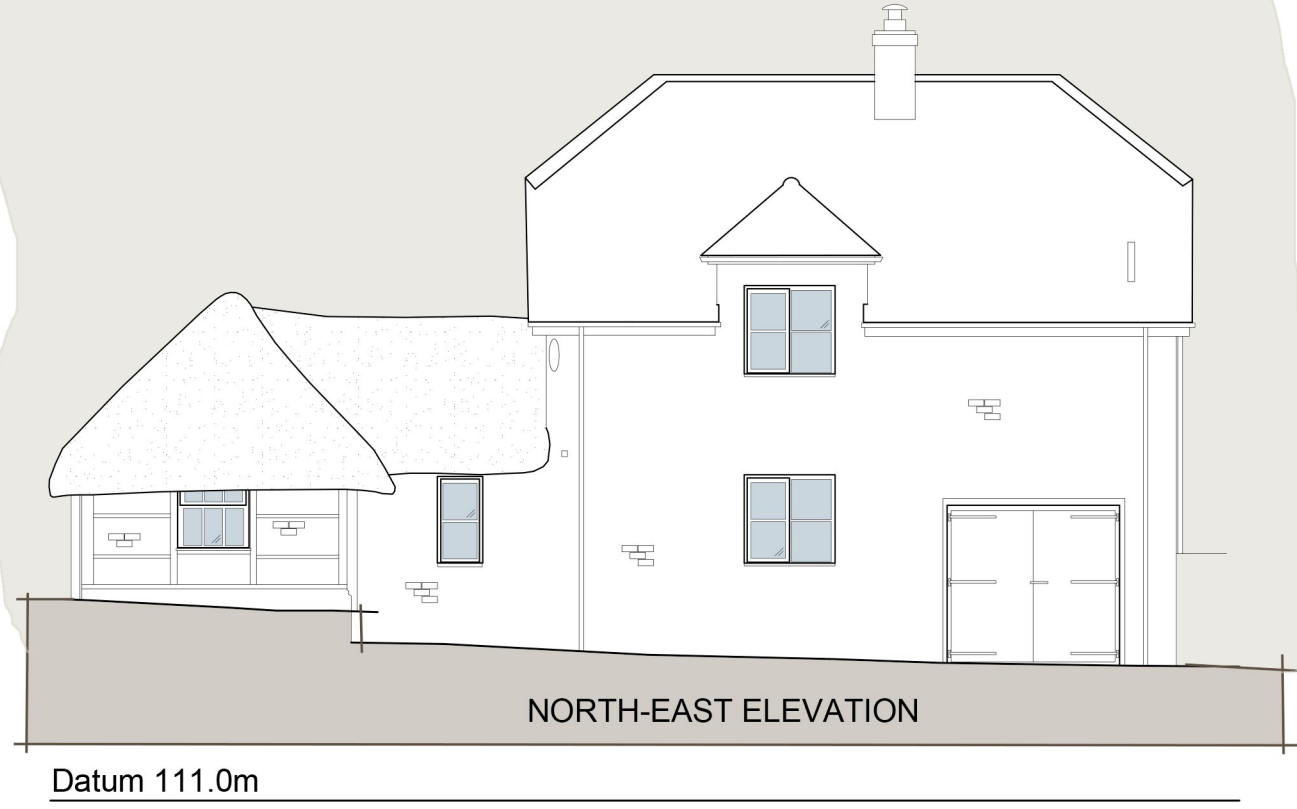

PROPOSED

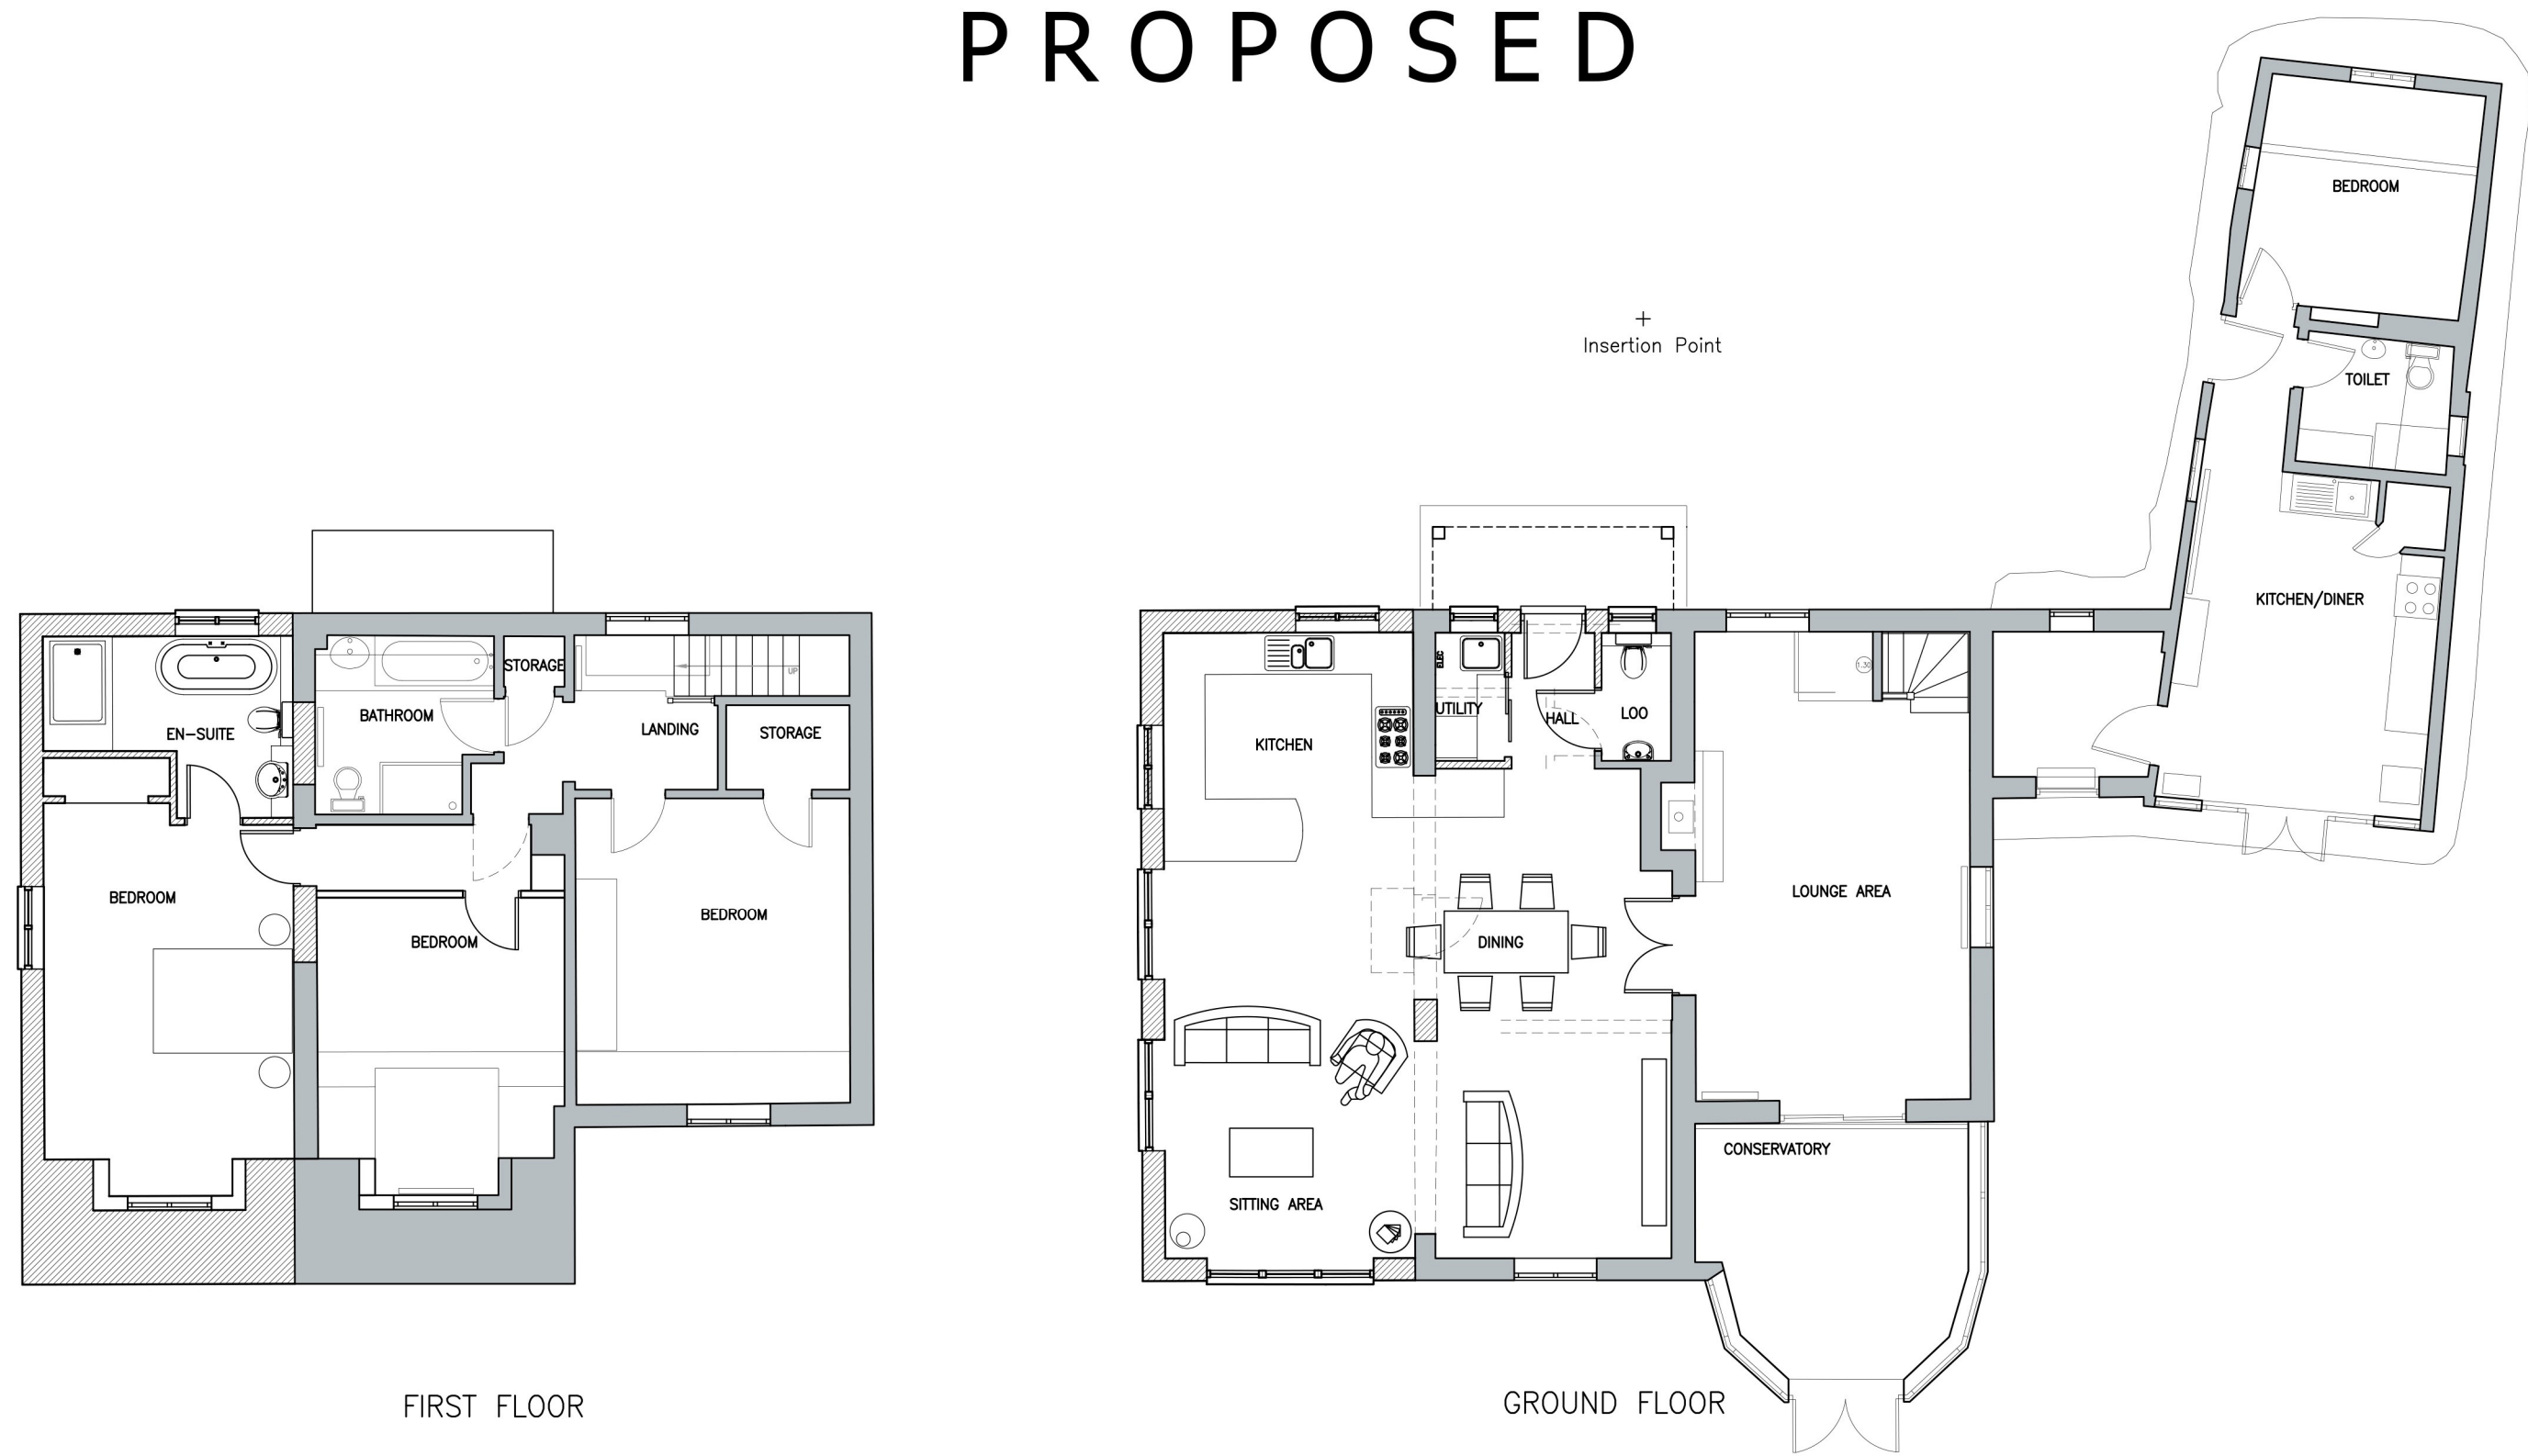

EXISTING

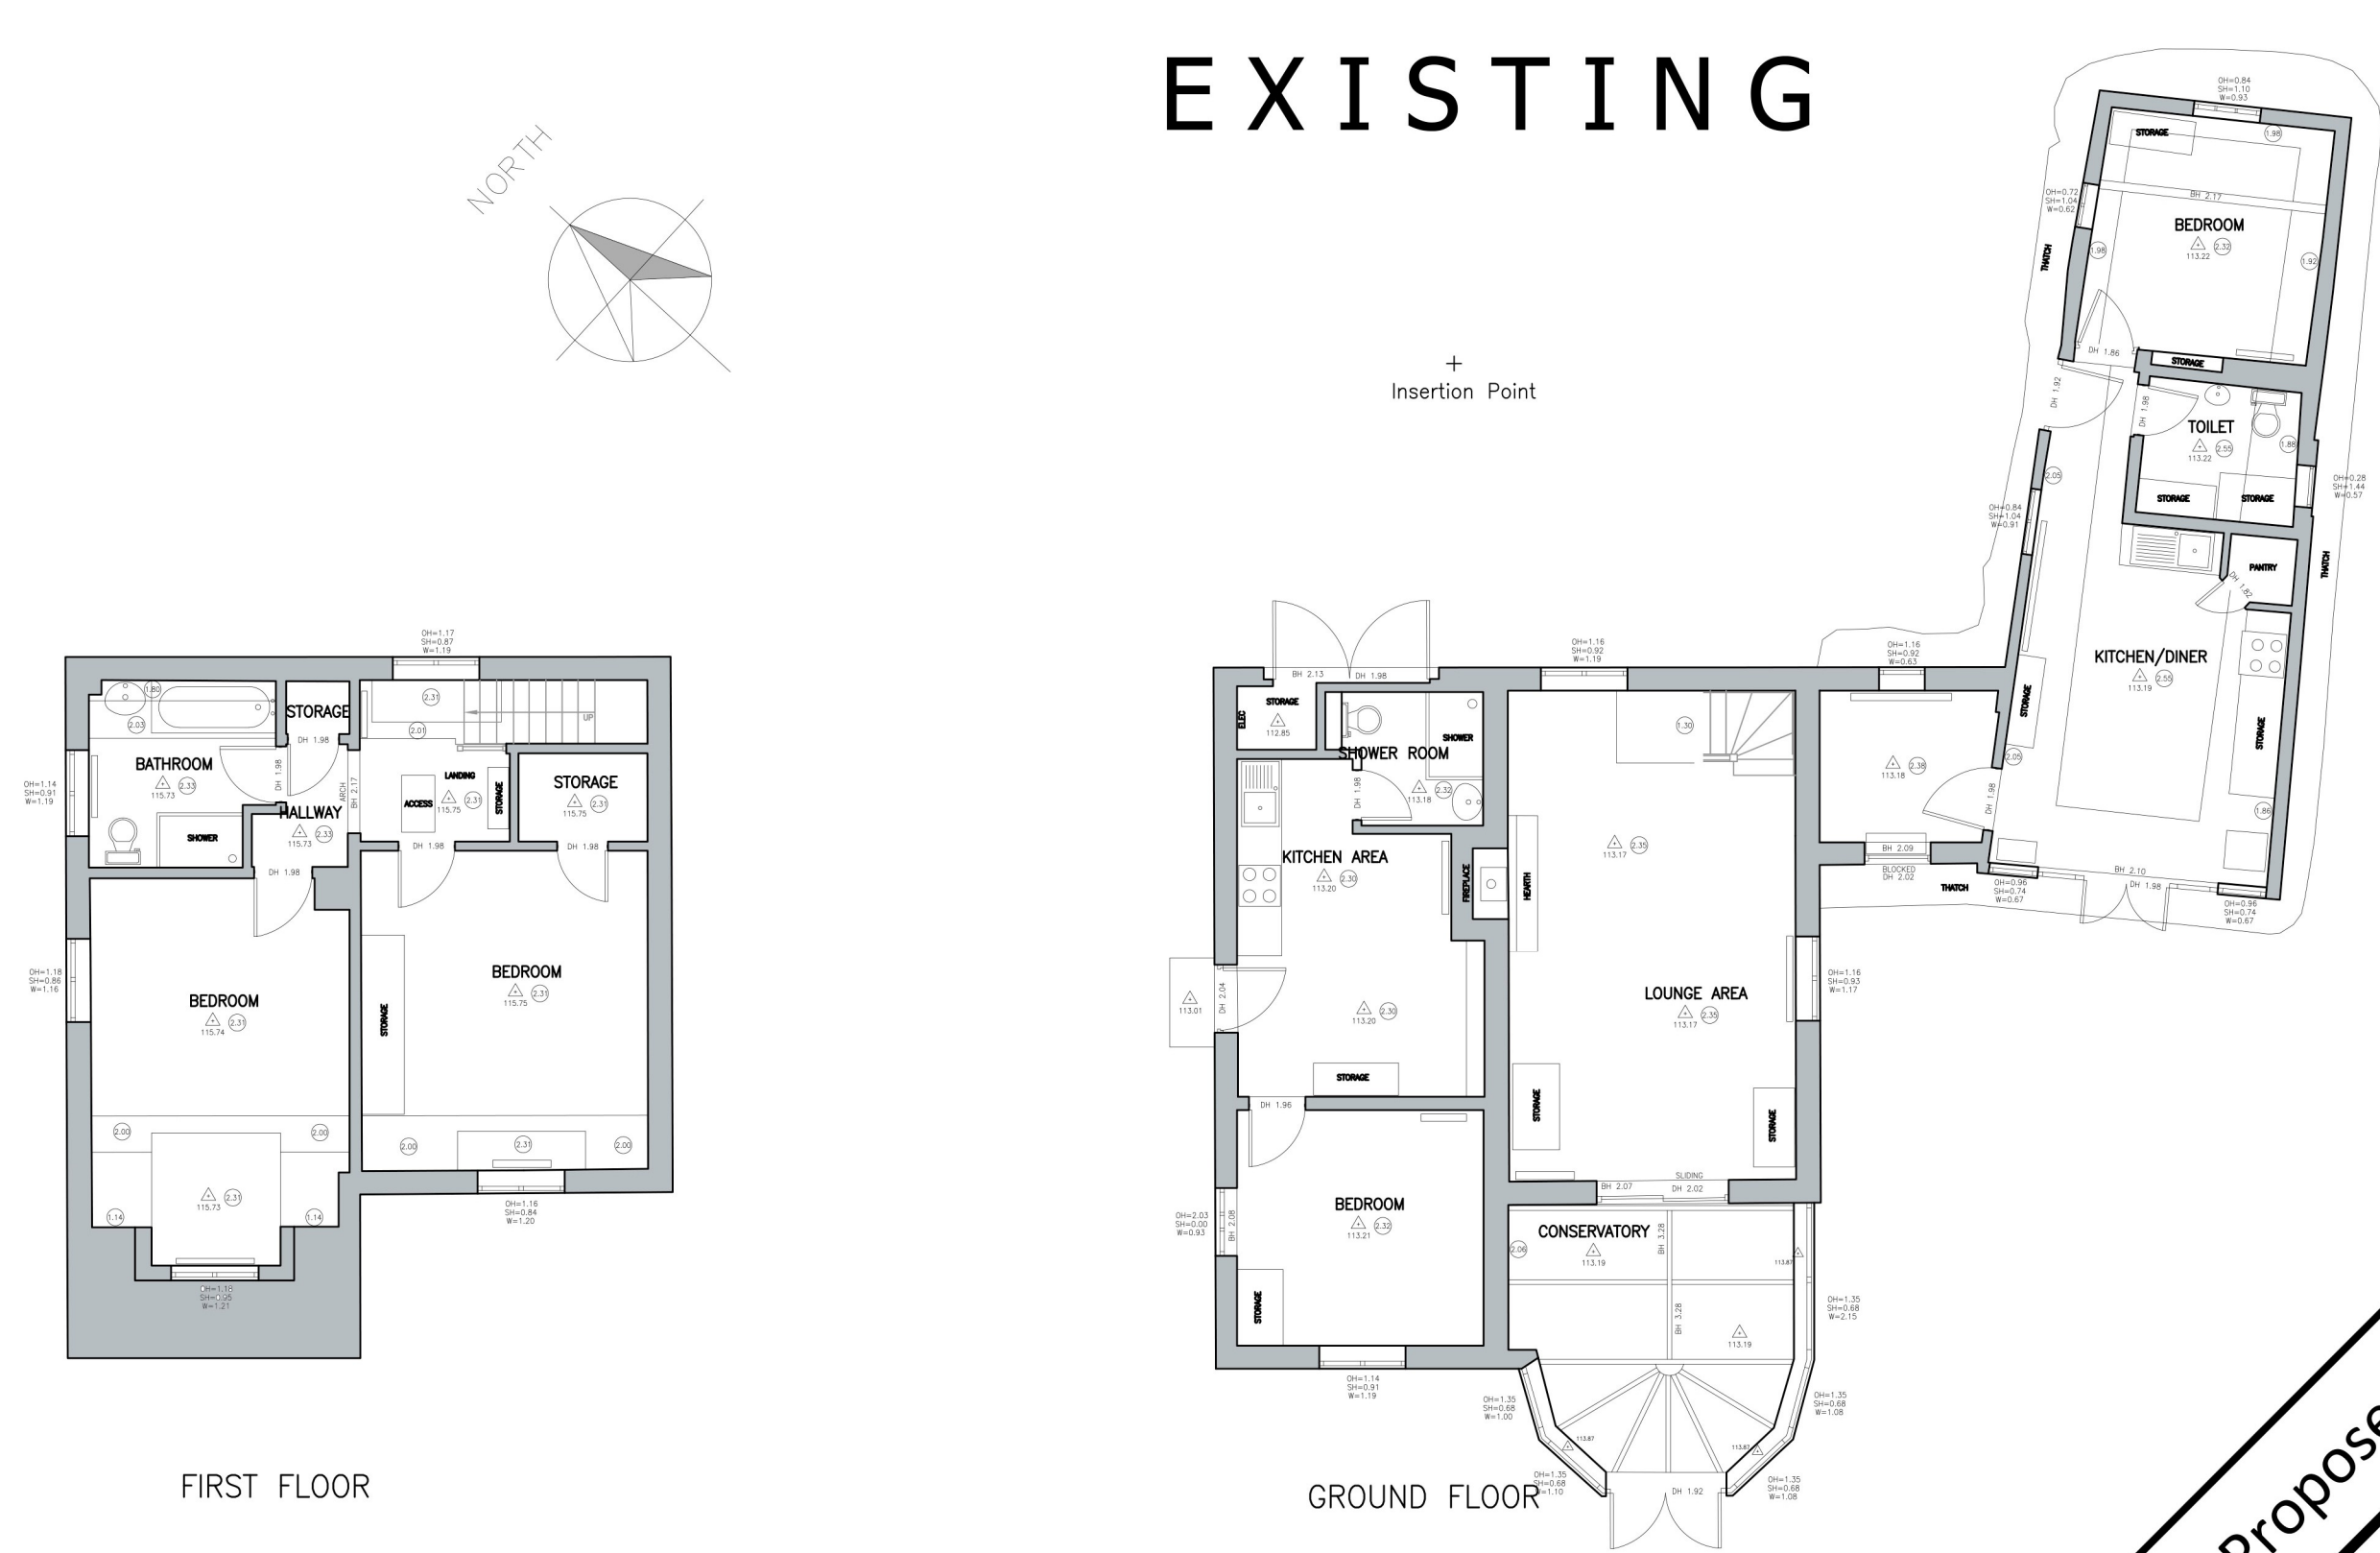

PROJECT
Dairy Cottage, Eastcott, Easterton. SN10 4PJ

REVISION	DATE	AMENDMENTS
1	13/8/2026	Initial Design

SCALE BAR - 1:100

Existing & Proposed
MATHEWSON WATERS ARCHITECTS
1:100 @ A1
The Old Surgery
Crowle Road · Lambourn
Berkshire · RG17 8NR
enquiries@mw-architects.co.uk
01488 732131
www.mw-architects.co.uk
© MATHEWSON WATERS ARCHITECTS LLP
26021-102