




Existing
North West Facing Sectional Elevation
Scale 1:100

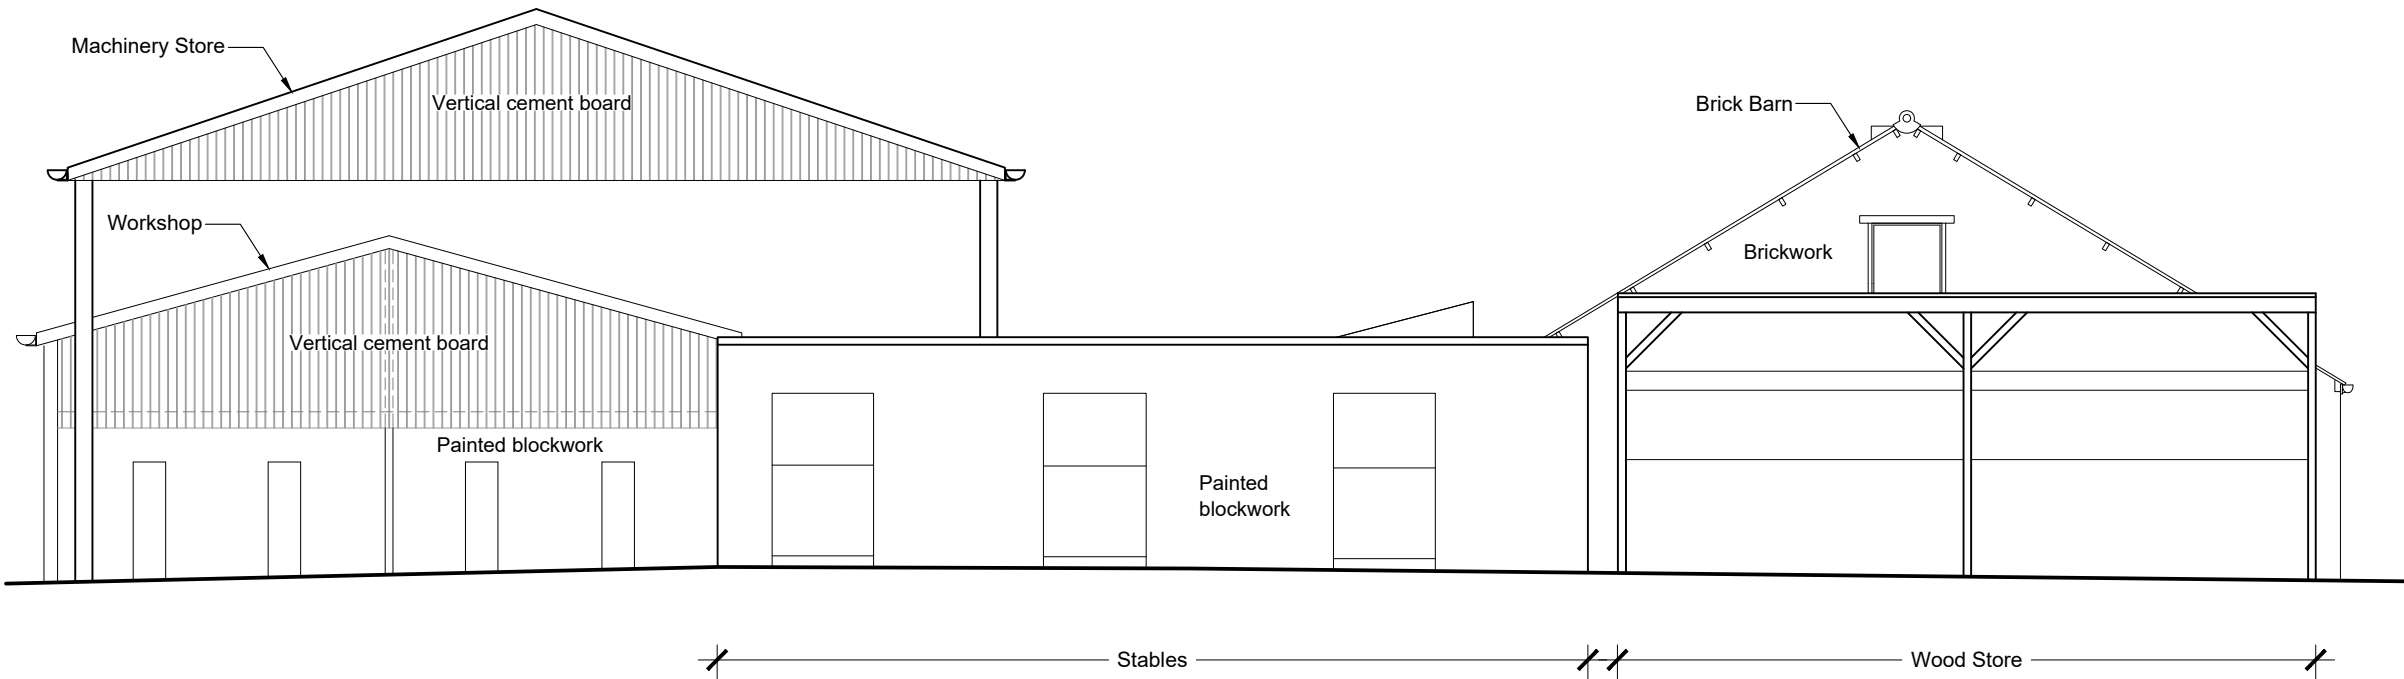


Existing
South West Facing Elevation
Scale 1:100

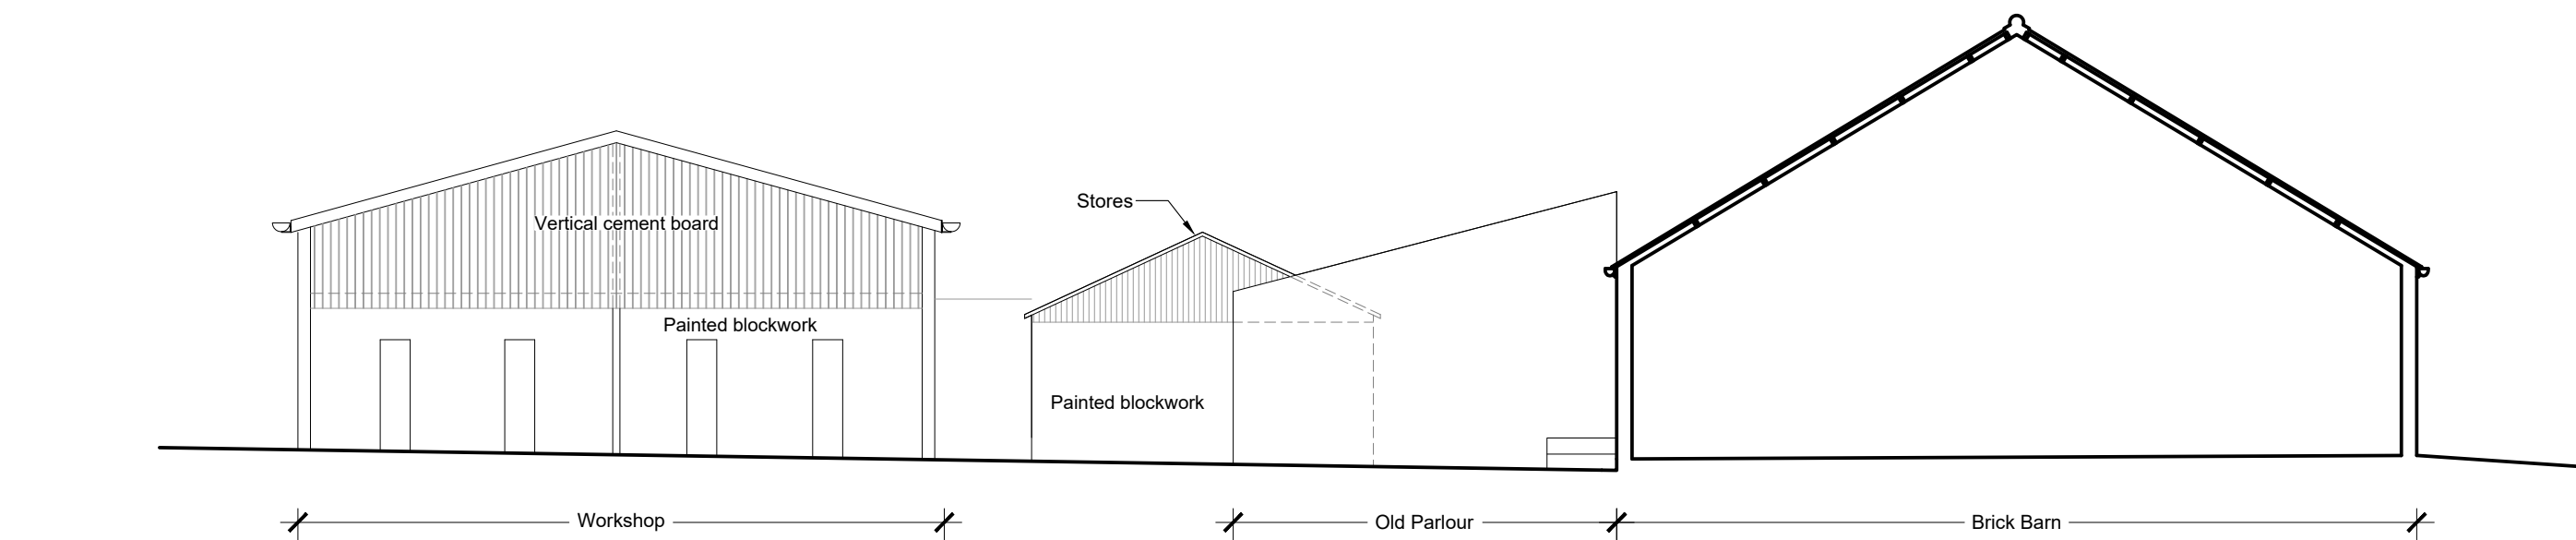


Existing
South West Sectional Elevation
Scale 1:100

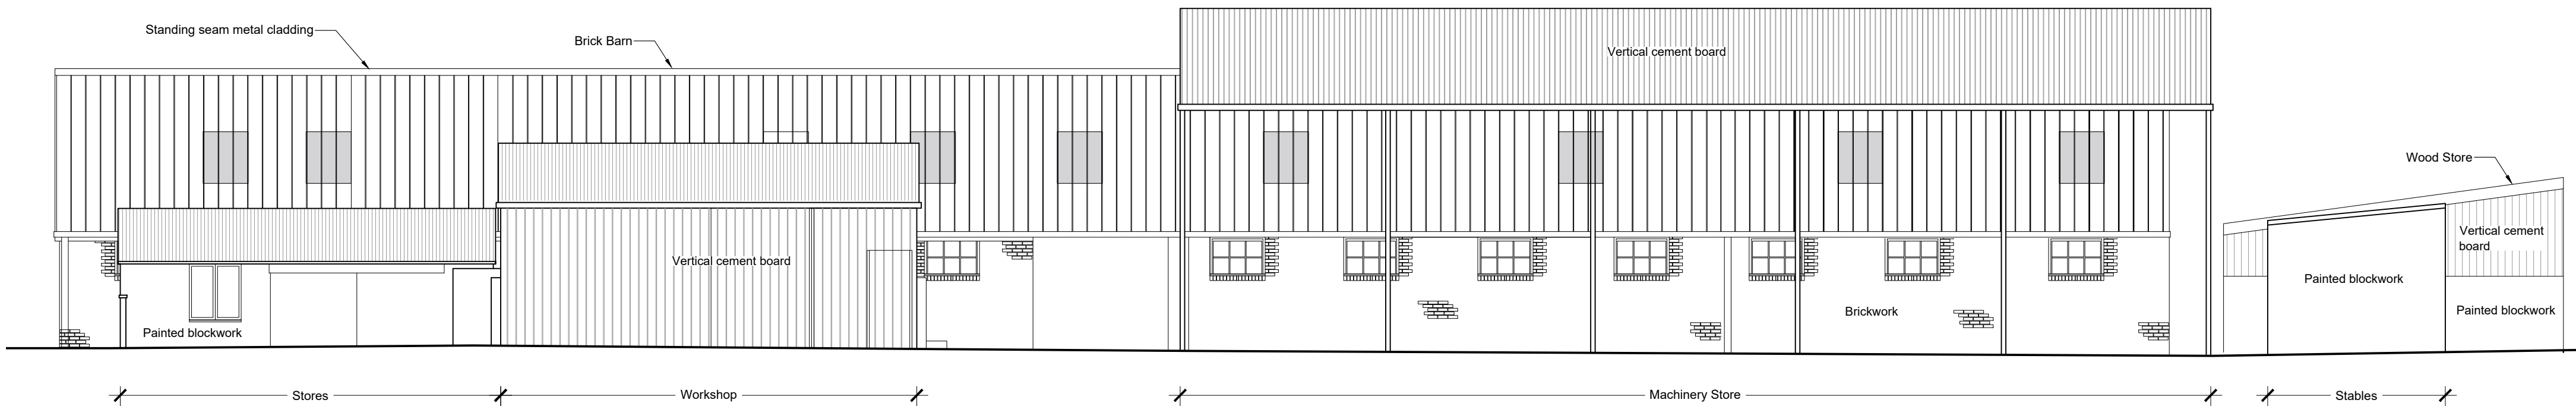


Existing
North West Facing Elevation
Scale 1:100

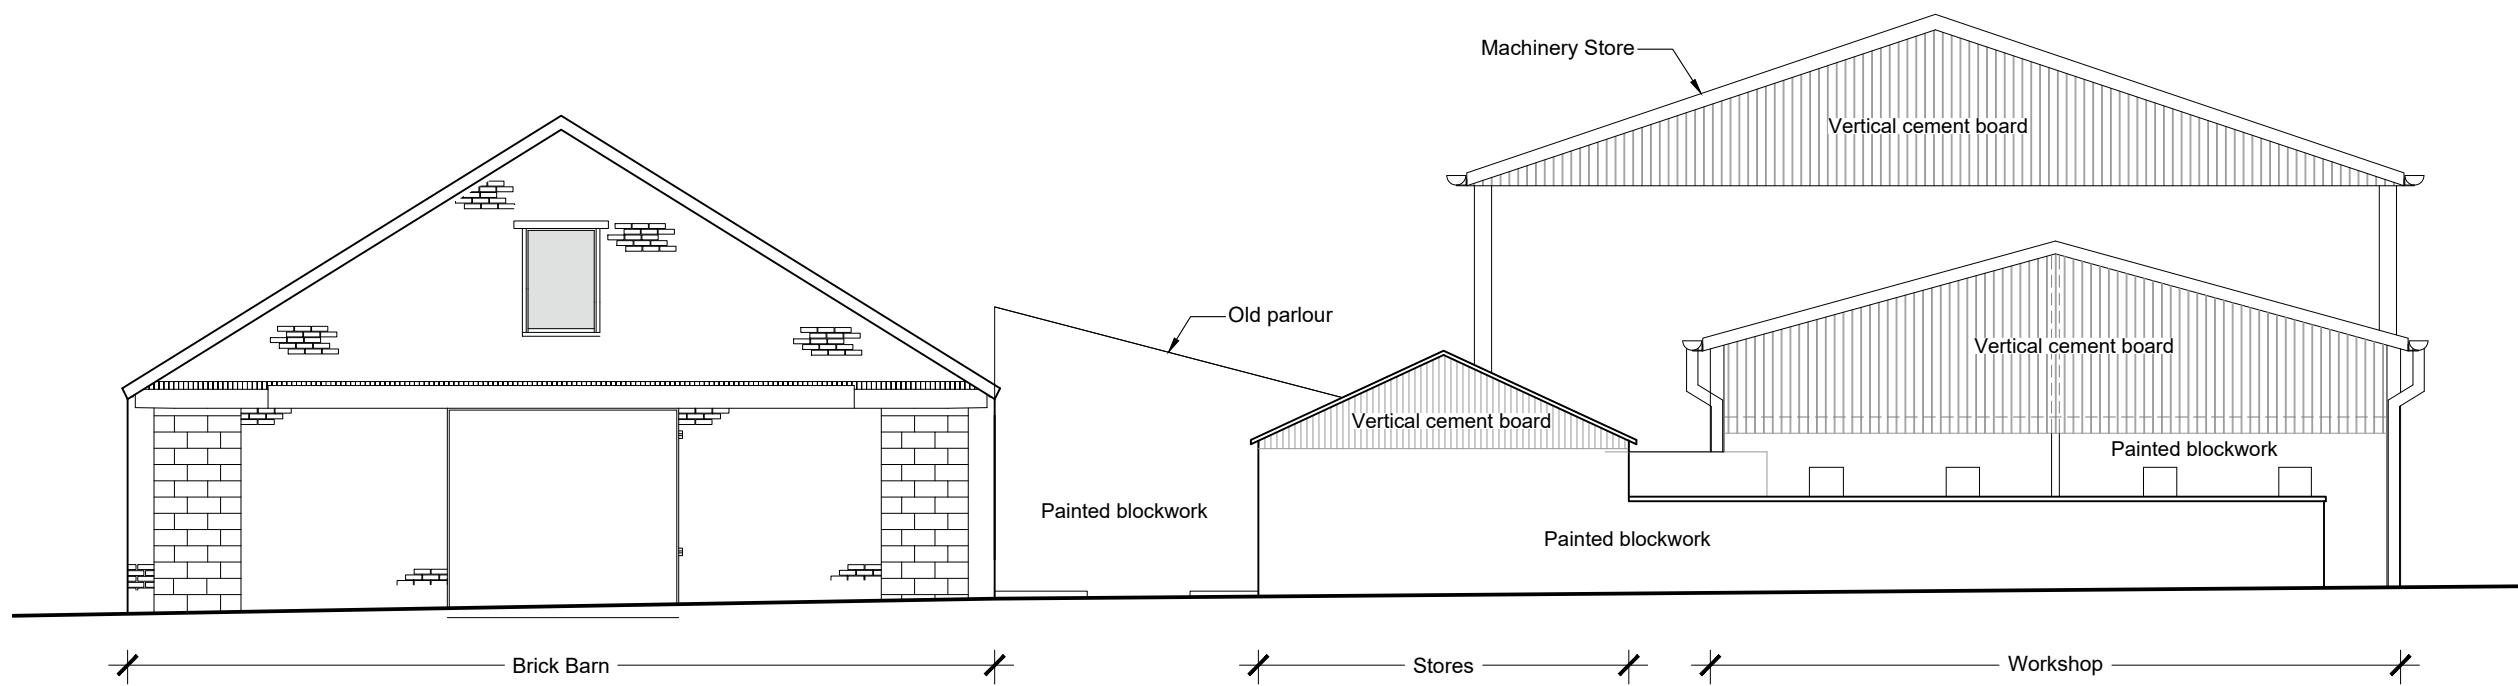

Existing
North East Facing Elevation
Scale 1:100

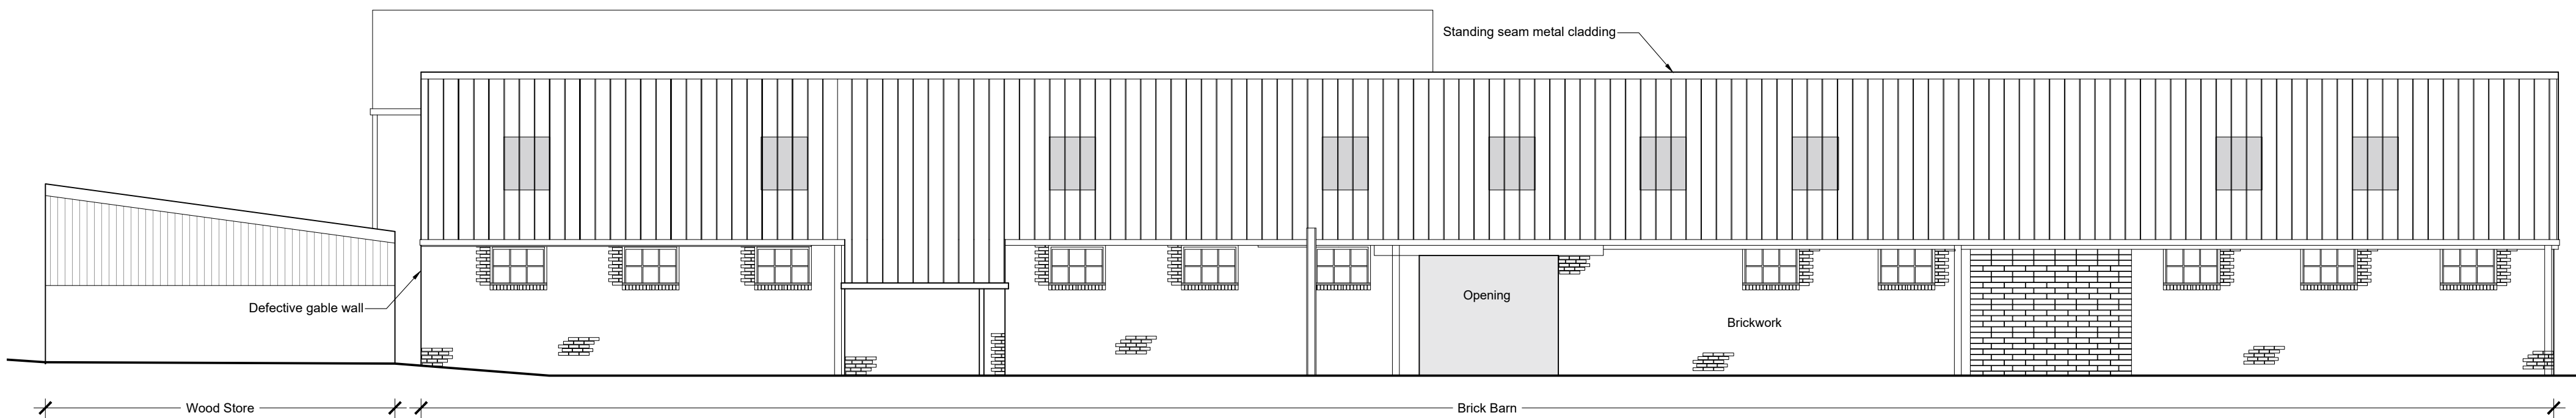

Existing
South East Facing Elevation
Scale 1:100

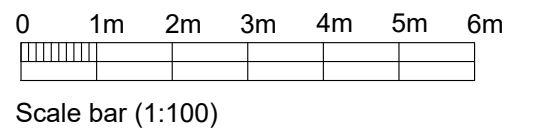

Rev.	Date	Init
CLIENT		
Mr. T & Mrs. L Hues		
PROJECT		
Lodge Farm Cafe and Kitchen		
DRAWING		
Existing Elevations		
DRAWN: AB	Date: 12/06/2026	Scale: As stated @ A1
Drawing number: 4476-22	Rev. -	
DOLMAN		
ARCHITECTURAL DESIGNERS BUILDING SURVEYORS COST CONSULTANTS CDM PRINCIPAL DESIGNERS		
Sussex House Bath Road Devizes Wiltshire SN10 2AF		
Tel: 01380 729456 Web: www.dolmansurveyors.co.uk Email: info@dolmansurveyors.co.uk		