




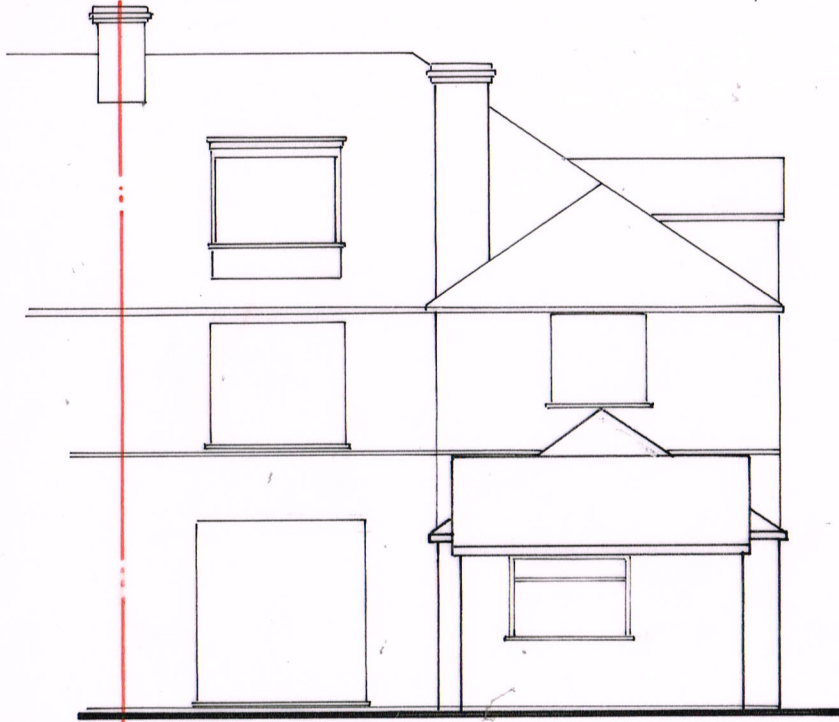

NORTH EAST

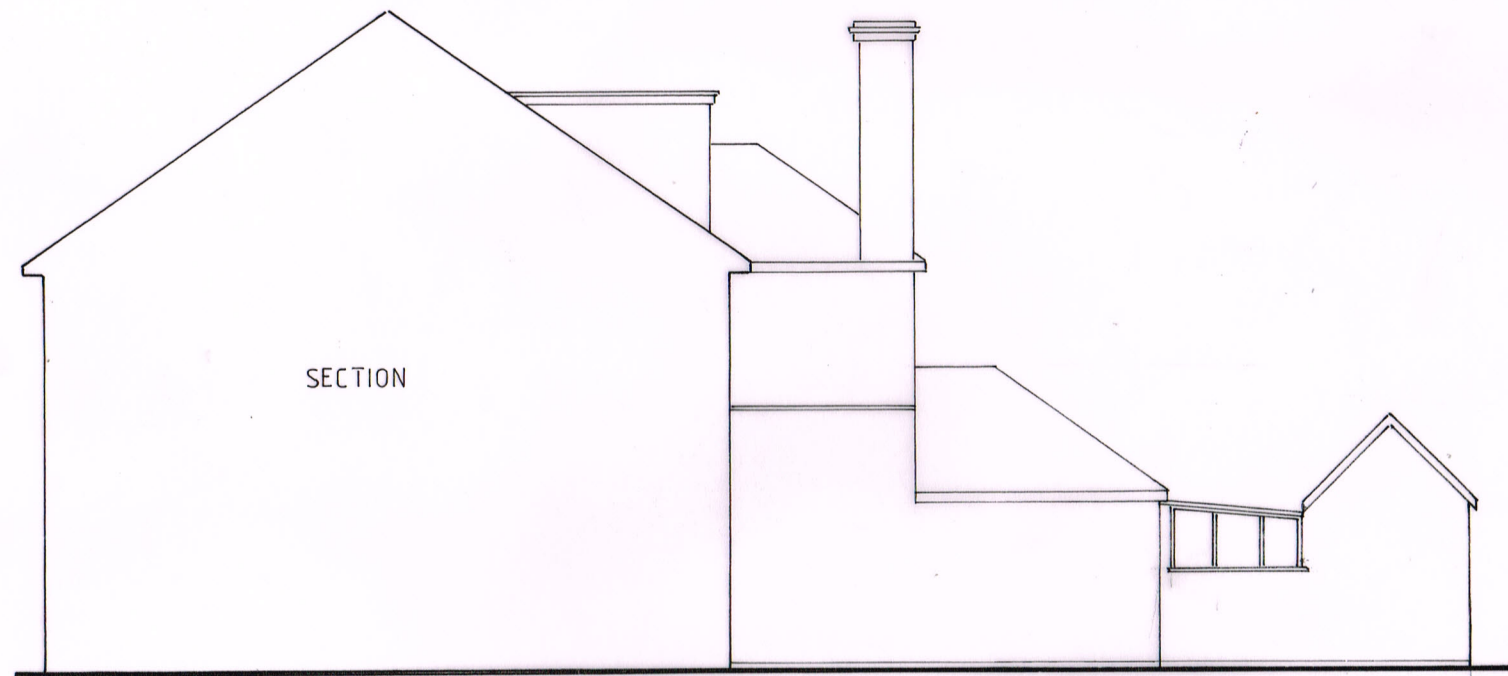

SOUTH EAST

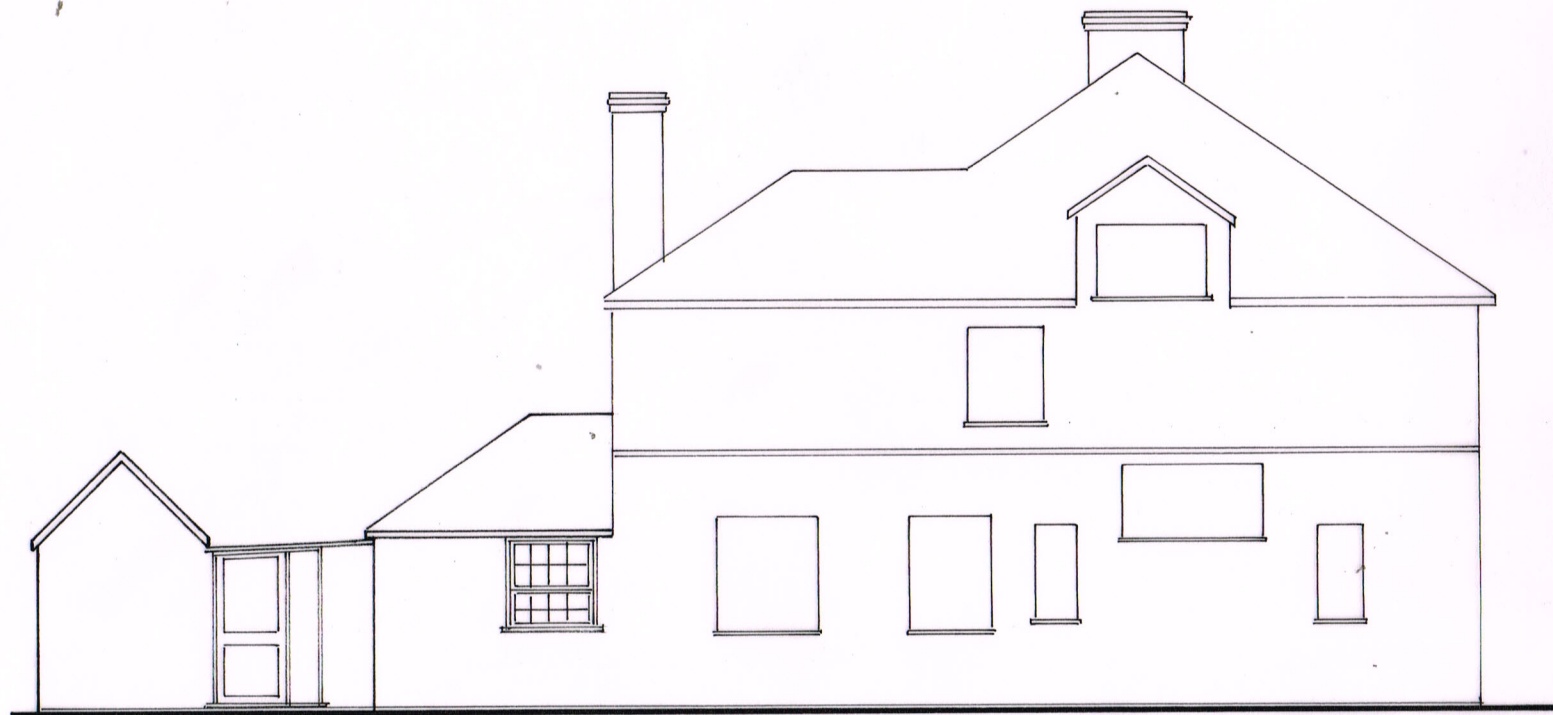

SOUTH WEST

SCALE 1:100
0 1 2 3 4 5 m



concept architecture
Designing Dreams, Creating Reality

DEVIZES, WALLACE

EXISTING ELEVATIONS

C0260606 1:100 7:26 RSH

260606/PL003

PLANNING

Do not scale from this drawing for construction use figured dimensions only. If you are in doubt please ask using the contact details below.

Contact: Tel. 01793 272179
email:

design@conceptarchitecture.co.uk

© All rights Reserved