


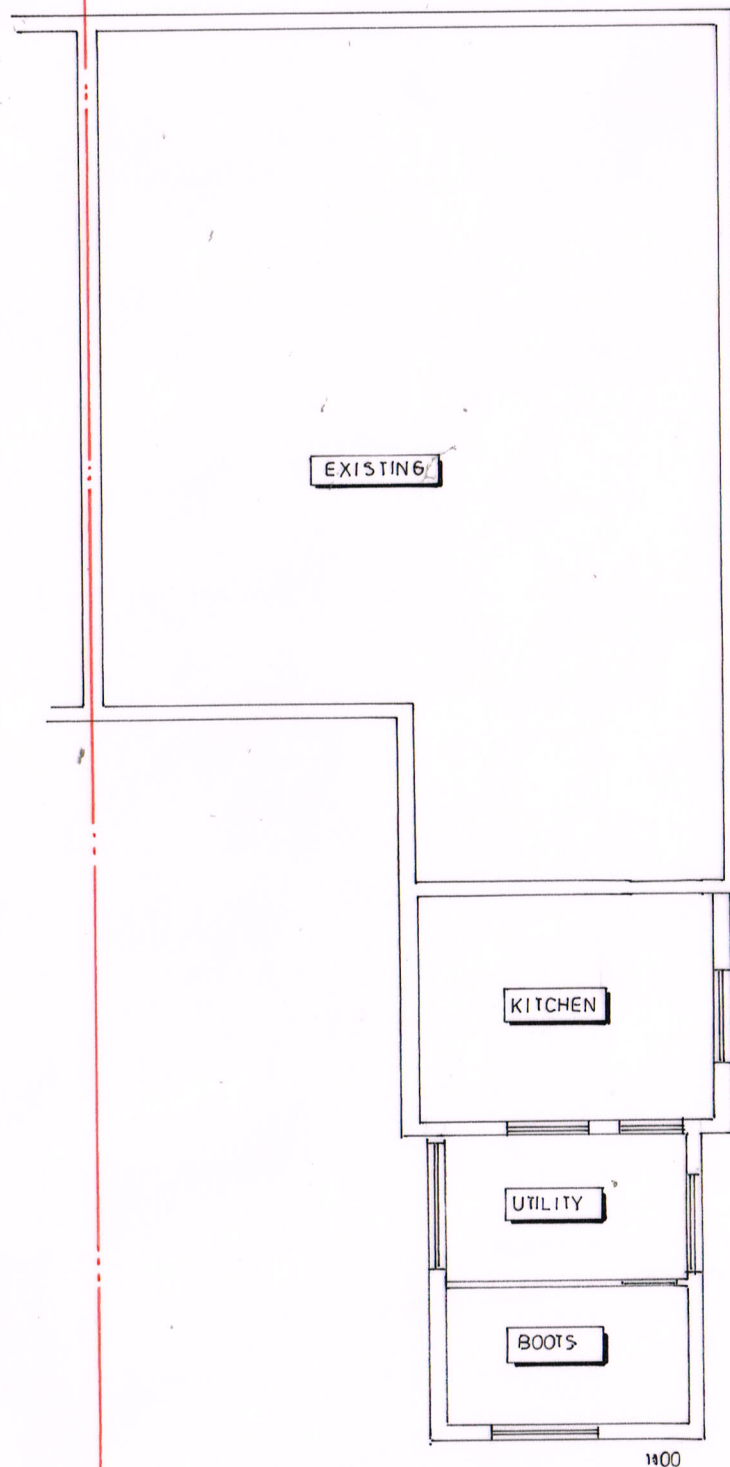


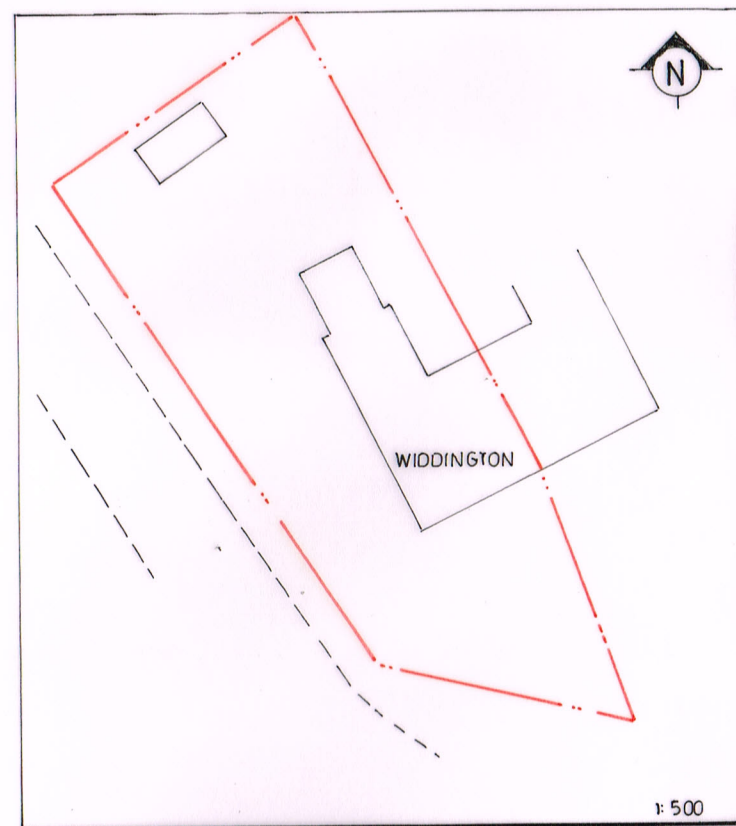

FLOOR PLAN

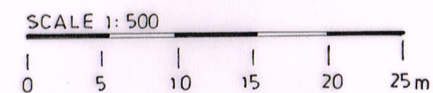

BLOCK PLAN

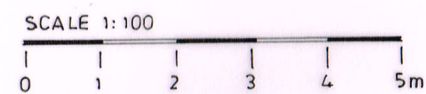

**concept architecture**  
Designing Dreams. Creating Reality

DEVIZES, WALLACE

EXISTING FLOOR PLAN

C0260606 1:100 7:26 RSH

260606/PL004

**PLANNING**

Do not scale from this drawing for construction use figured dimensions only. If you are in doubt please ask using the contact details below.

Contact: Tel. 01793 272179  
email: [design@conceptarchitecture.co.uk](mailto:design@conceptarchitecture.co.uk)

© All rights Reserved