


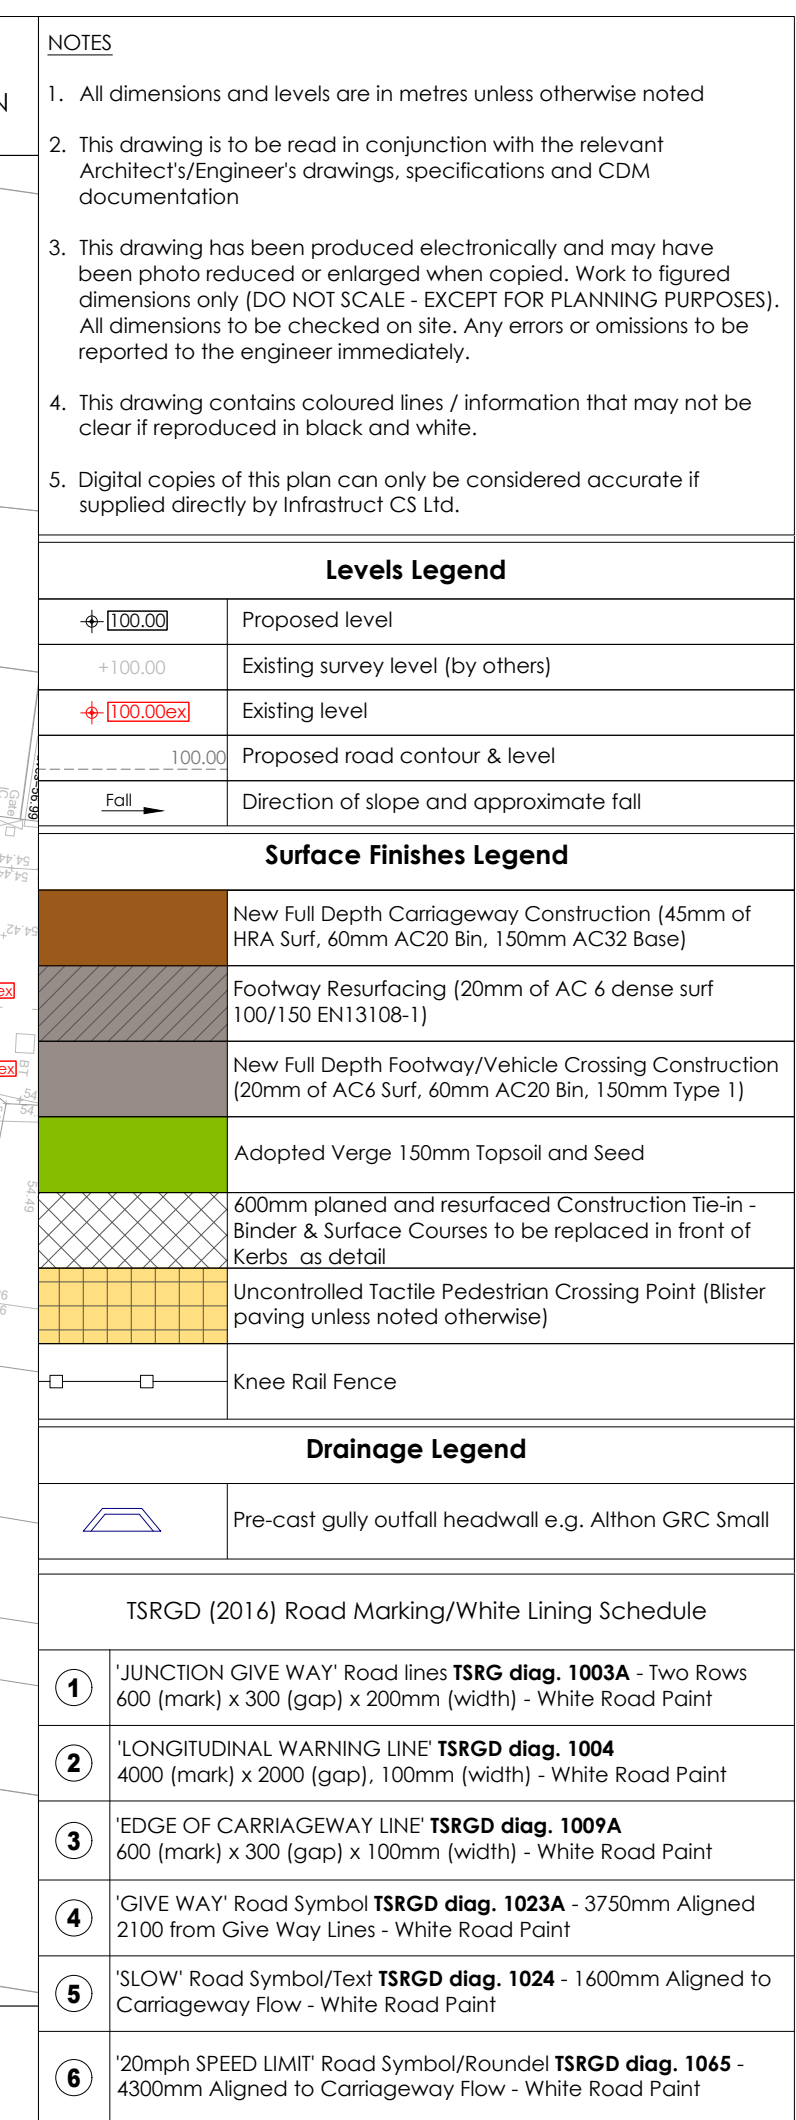

Signing Project Sign Reference x Height Material	SUTTON LANE ref. 544.1 Class RA2	Width (mm) Height (mm) Area (sq.m)	680 600 0.24	Background Border Legend	White Red Black
Signing Project Sign Reference x Height Material	SUTTON LANE ref. 547.3 62.5 Class RA2	Width (mm) Height (mm) Area (sq.m)	875 360 0.32	Background Border Legend	White Black Black
Note:					
1. Any Road Lining damaged or removed during works, to be reinstated where required, in line with TSRGD (2016) & Traffic Signs Manual - Chapter 5 'Road Markings' (2019) 2. Any damaged gullies to be replaced. 3. Any damaged highway within the vicinity of the development resulting from construction vehicles to be repaired, all in accordance with Wiltshire County Council.					
P09	APL	AJG	Amended in line with amended arrangement agreed with WC		16/04/26
P08	APL	AJG	Amended to WC Comments		23/01/25
P07	SNN	APL	Amended to WC Comments		13/12/24
P06	APL	AJG	Amended in line with WCC comments 19/09/2024		05/11/24
P05	SNN	AJG	Amended in line with WCC comments 12/01/2024		25/07/24
P04	SNN	AJG	Amended to Road Safety Audit comments		05/10/23
P03	SNN	AJG	Road Lining to Site Access Junction added		13/09/23
P02	APL	AJG	Site access added		15/08/23
REV	DRAWN/CHECK		REVISION COMMENTS		ISSUE DATE
DRAWING TITLE					SHEET NO.
Off Site Works: General Arrangement					1
PROJECT					
Sutton Lane					
Sutton Benger					
Chippenham, SN15 4RR					
CLIENT			  Infrastruct CS Ltd		
SCALE: A1					
As Noted					
PROJECT NUMBER	STATUS	ISSUE PURPOSE			
2379	S4	TECHNICAL APPROVAL			
PROJECT	ORIGIN	PHASE	LEVEL	TYPE	ROLE
SUTT	ICS	01	XX	DR	C
					NO. REVISION
					502 P09