
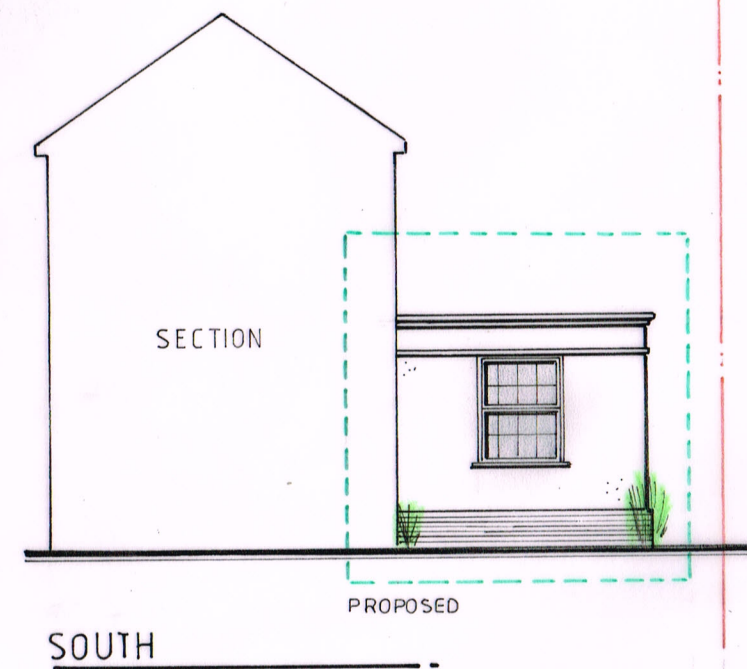
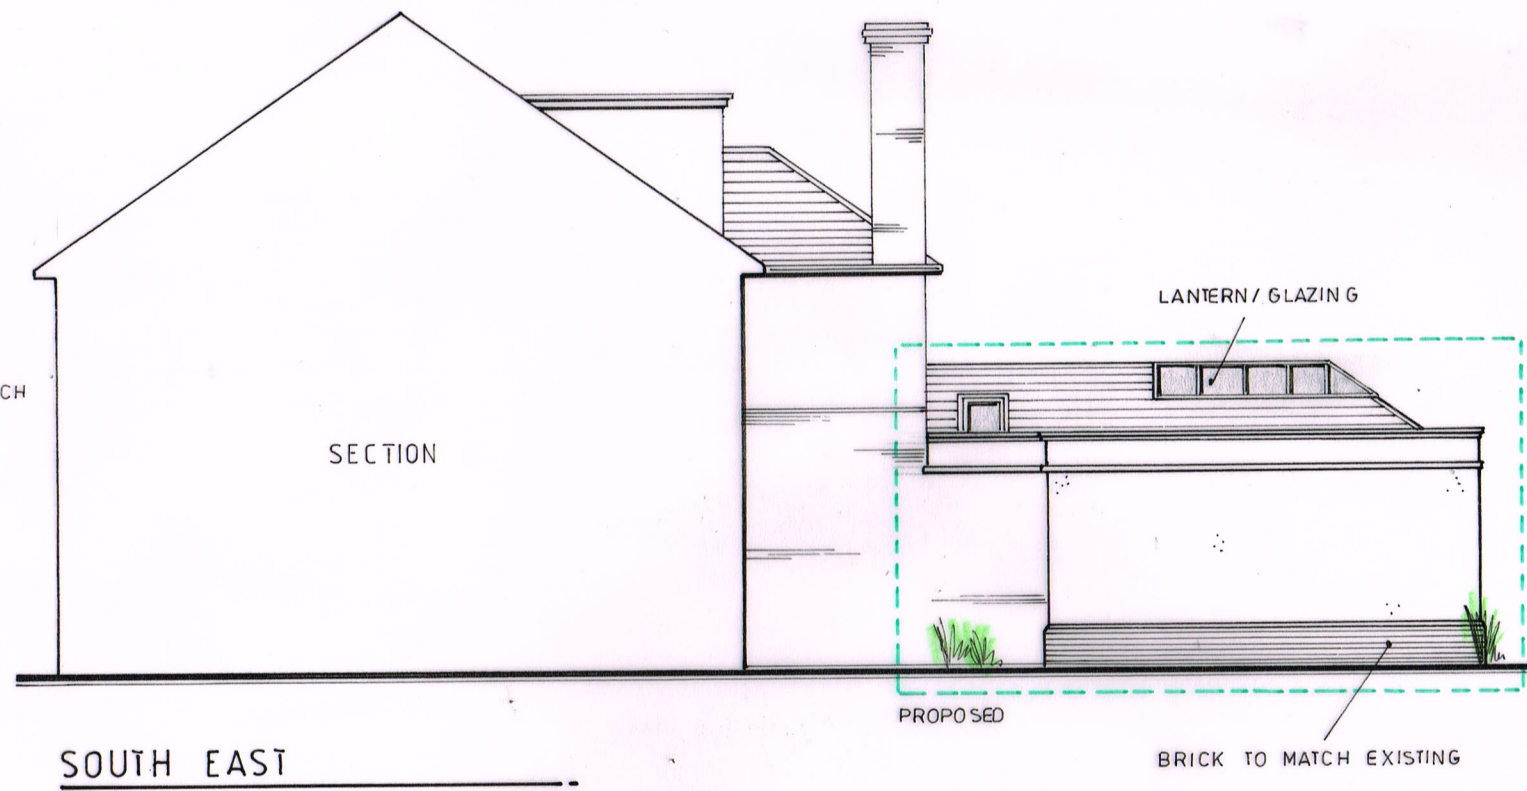


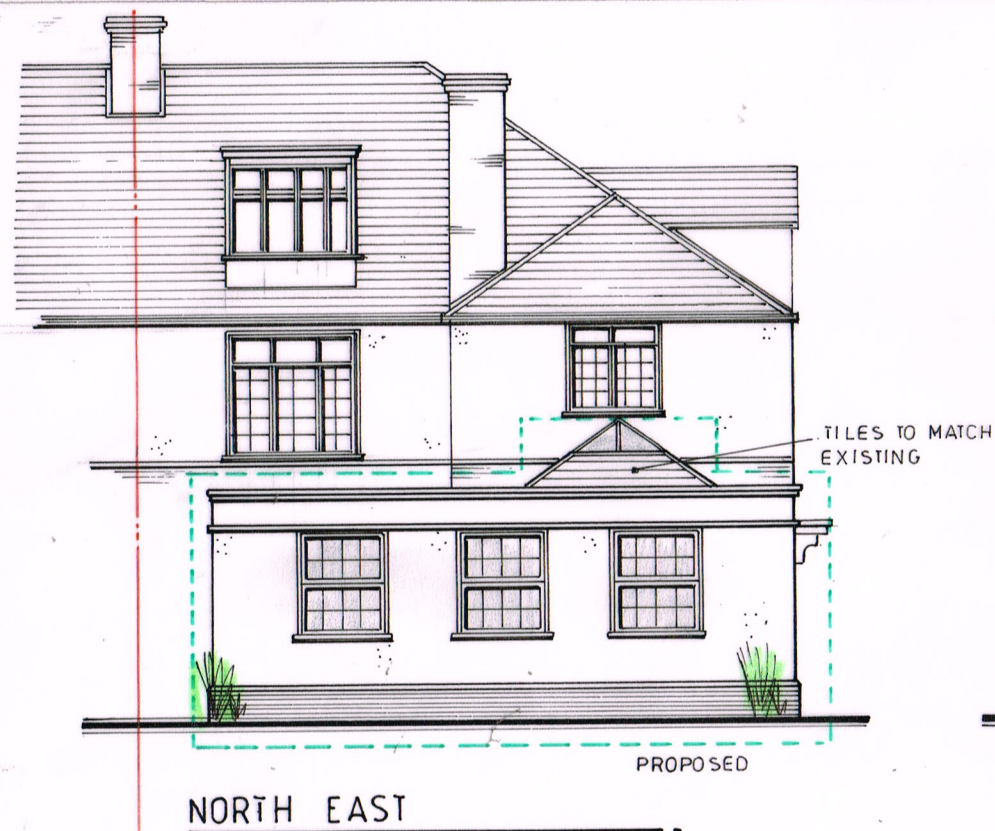

SCALE 1:100

0 1 2 3 4 5m

© All rights Reserved

Do not scale from this drawing for construction use figured dimensions only. If you are in doubt please ask using the contact details below.

Contact: Tel. 01793 272179
email: design@conceptarchitecture.co.uk

PLANNING

DEVIZES, WALLACE	PROPOSED ELEVATIONS		RSH
	C0260606	1:100	7:26
	260606/PL001		