


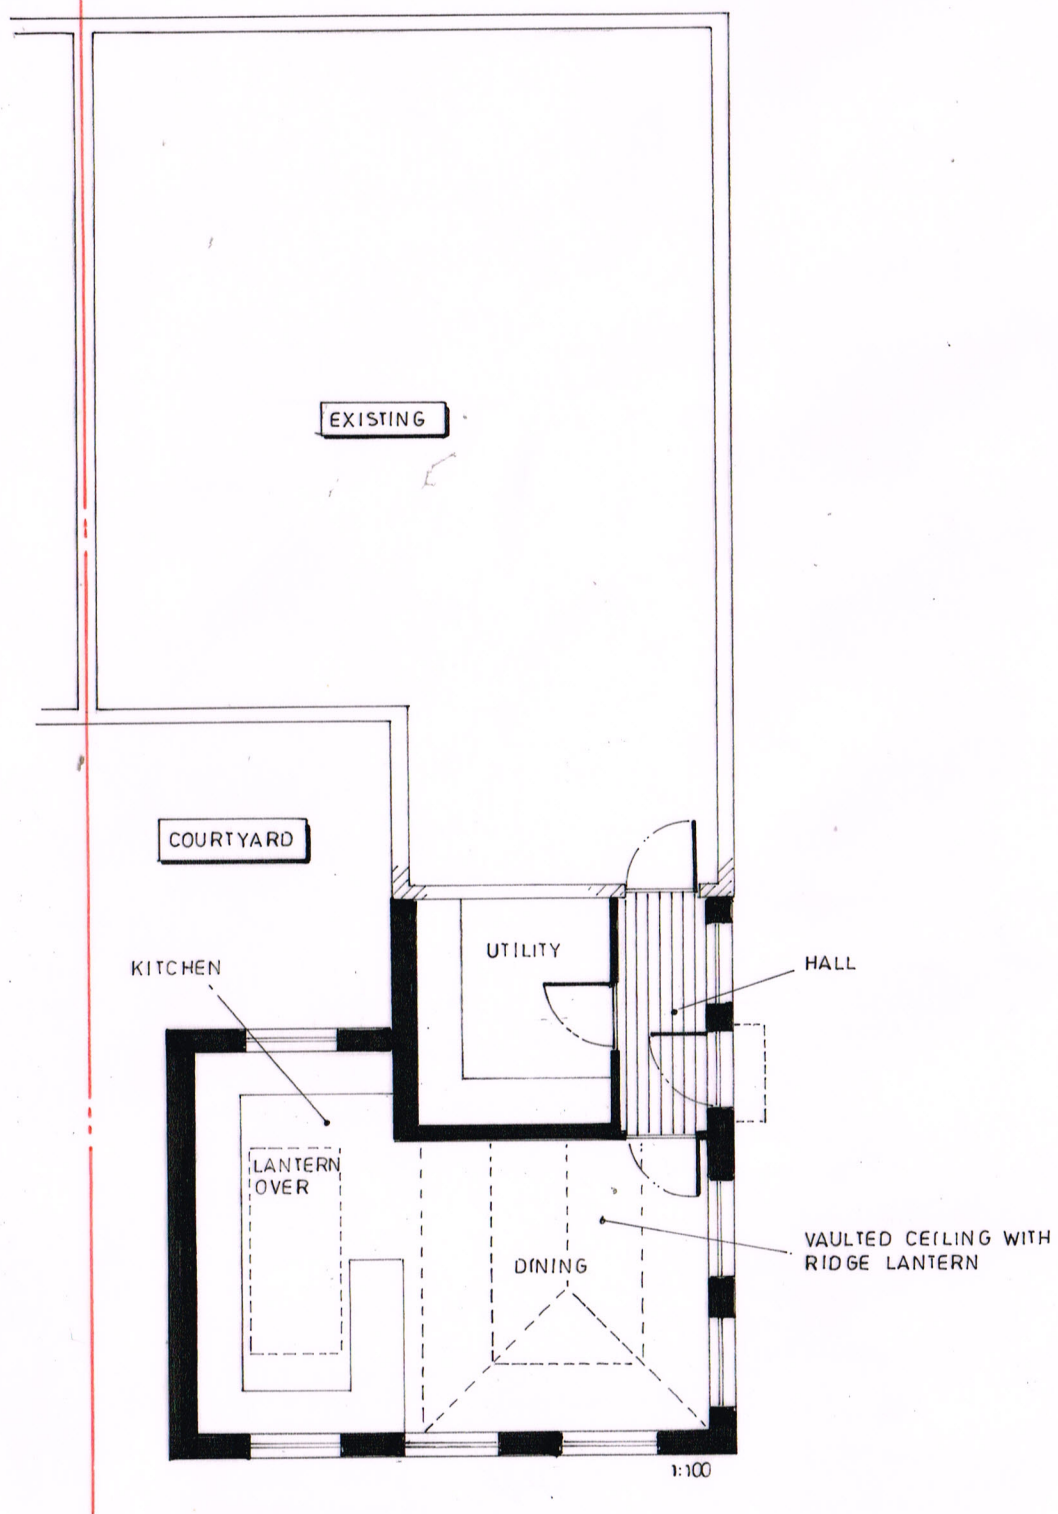


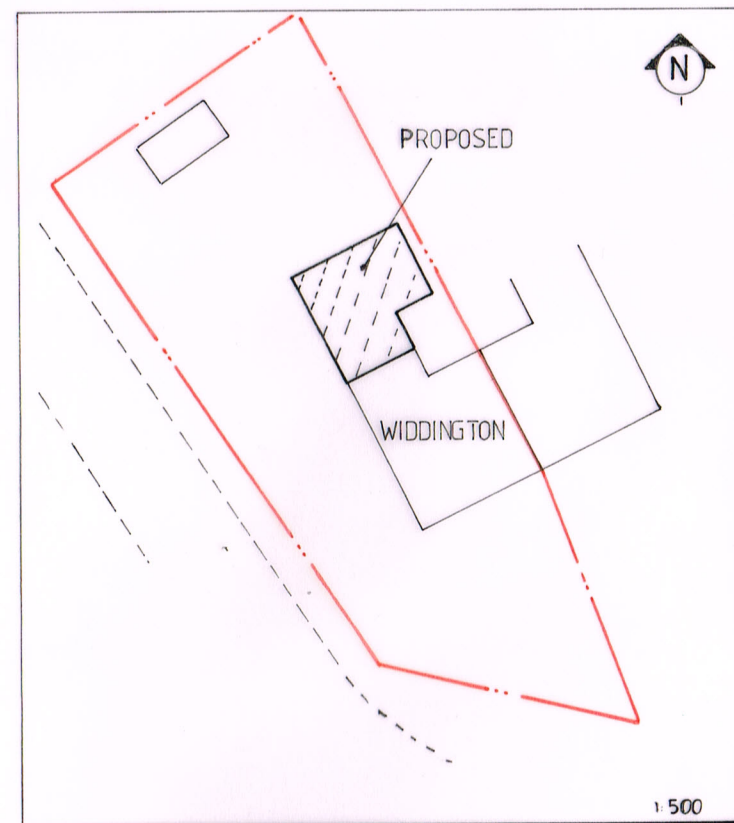

FLOOR PLAN

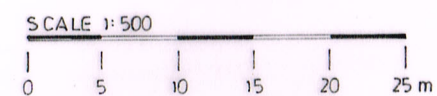

BLOCK PLAN

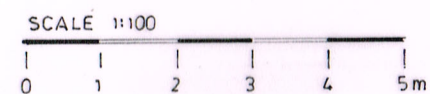

concept architecture
Designing Dreams. Creating Reality

DEVIZES, WALLACE

PROPOSED FLOOR PLAN

C0260606

7:26

RSH

260606/PL002

PLANNING

Do not scale from this drawing for construction use figured dimensions only. If you are in doubt please ask using the contact details below.

Contact: Tel. 01793 272179

email:

design@conceptarchitecture.co.uk

© All rights Reserved