


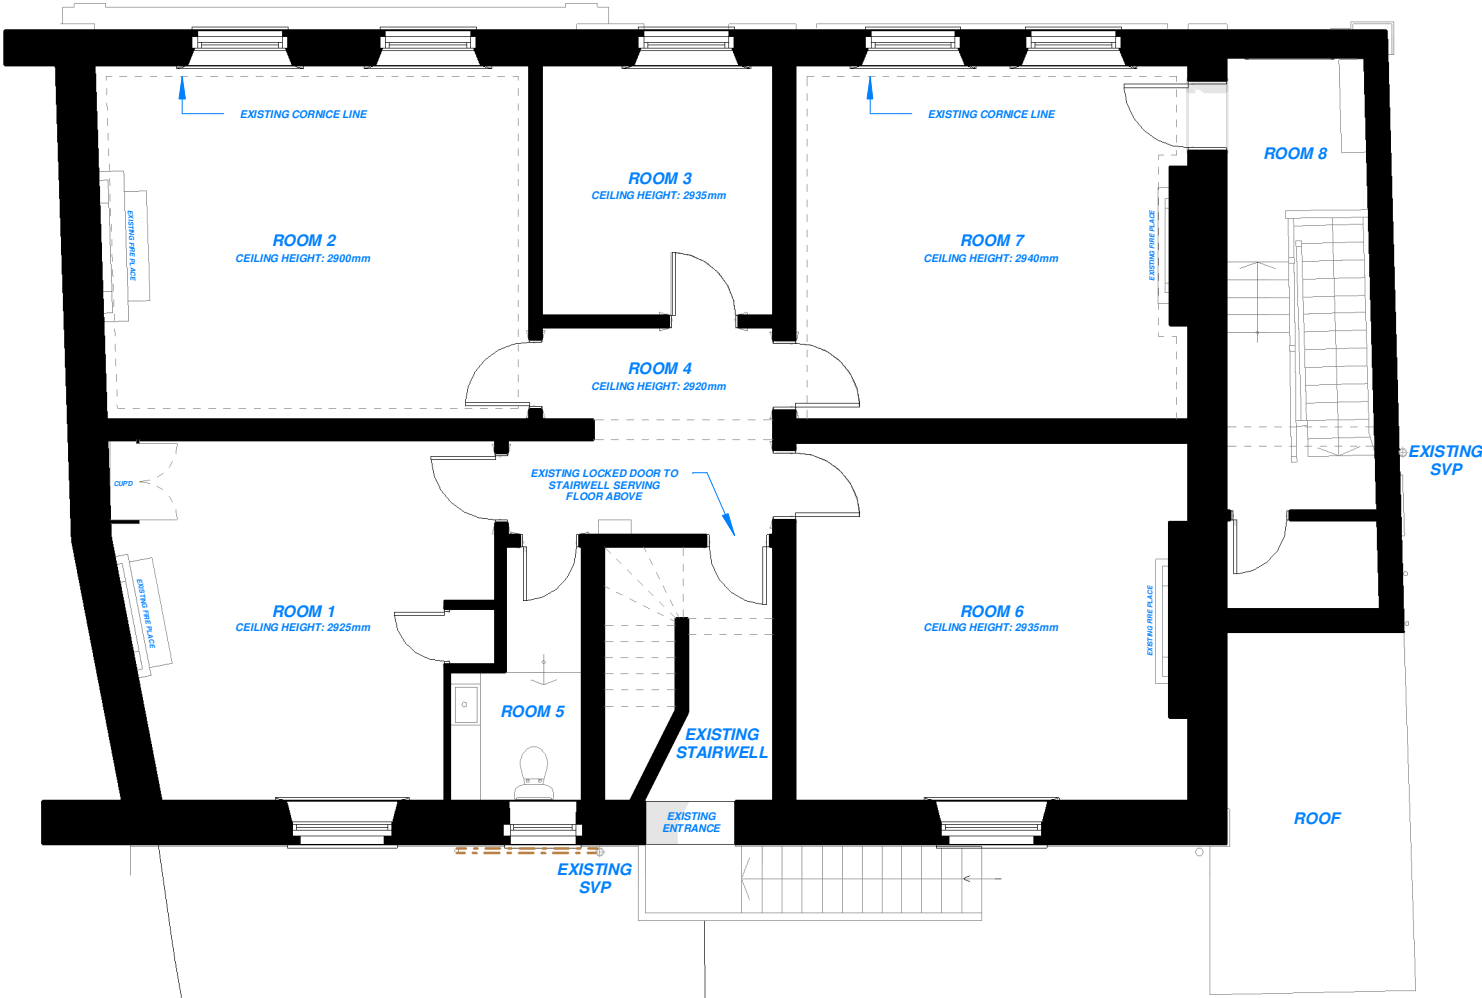


PHOTO OF EXISTING BUILDING FRONTAGE



PHOTO OF EXISTING BUILDING REAR

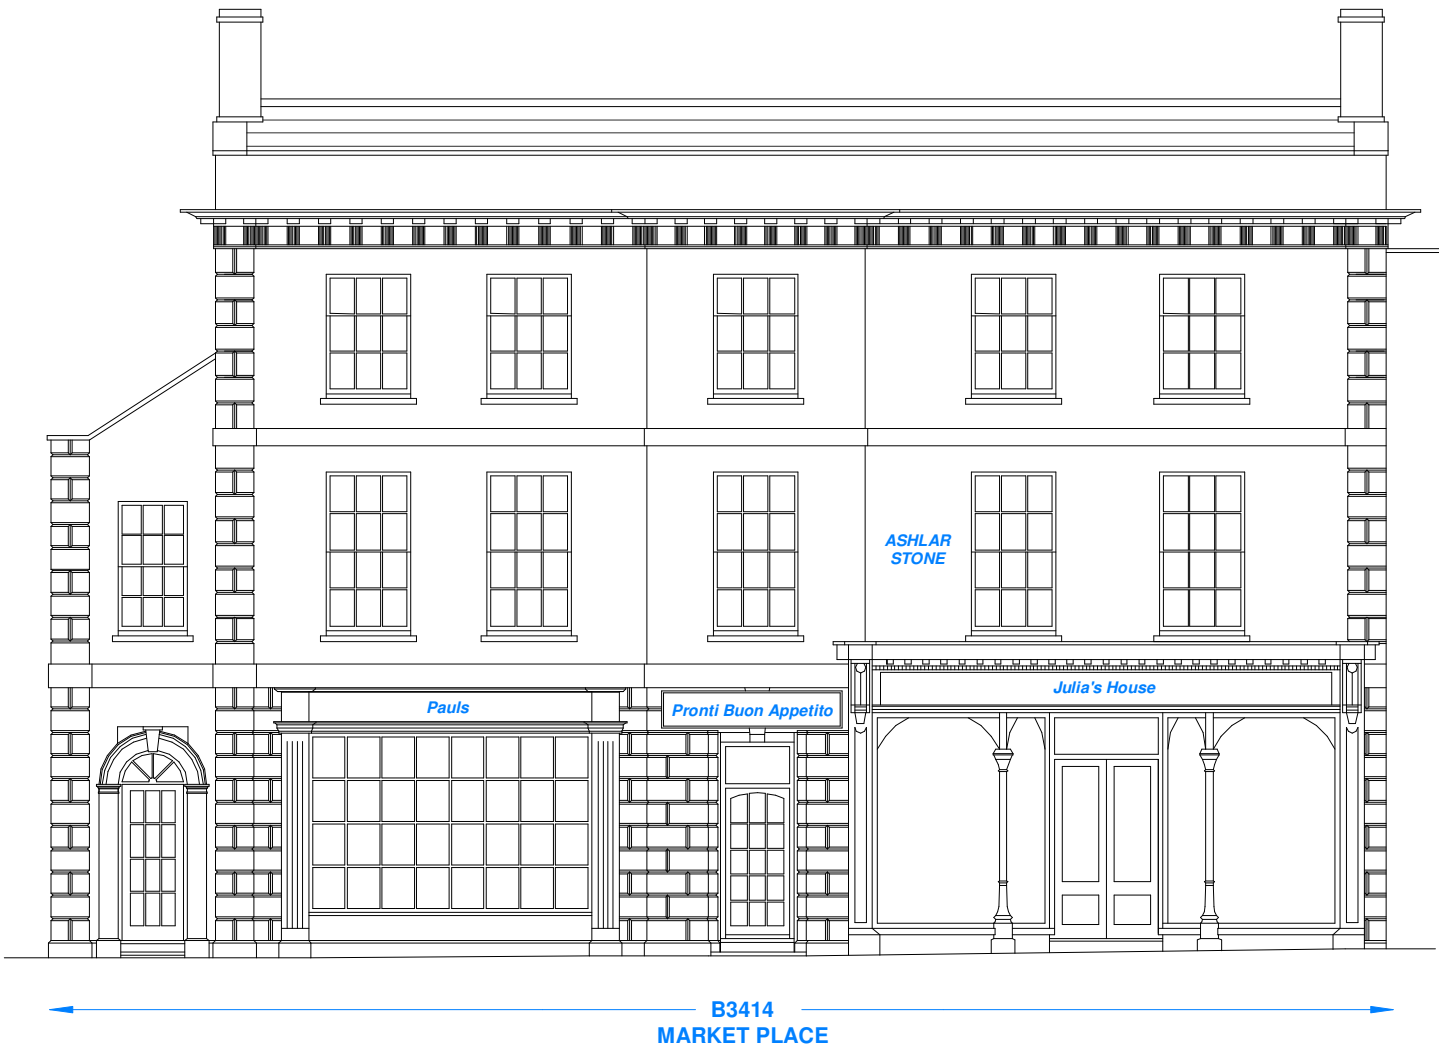

A 09/08/26 Existing cupboard to room 1 added.

KOBO DESIGN			Email: hello@kobo-design.co.uk
0m	Scale 1:50	4m	
0m	Scale 1:100	8m	
0m	Scale 1:200	16m	
0m	Scale 1:500	40m	
0m	Scale 1:1250	100m	
0m	Scale 1:2500	200m	