




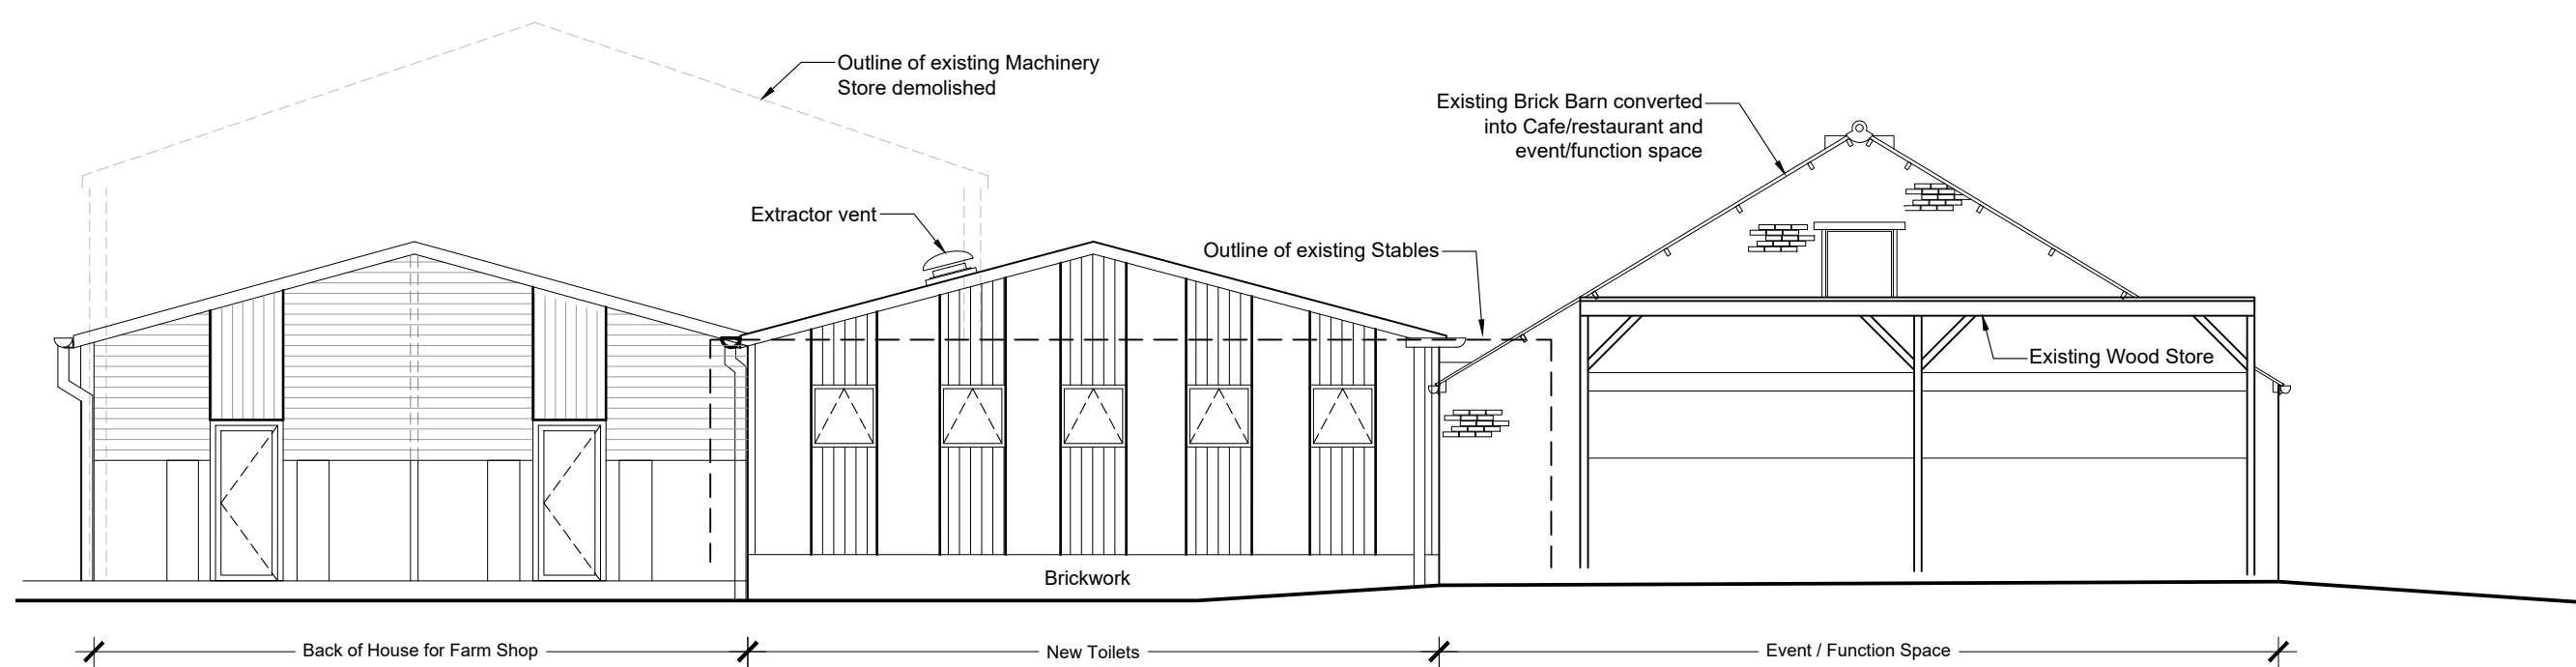



Proposed
South West Facing Elevation
Scale 1:100

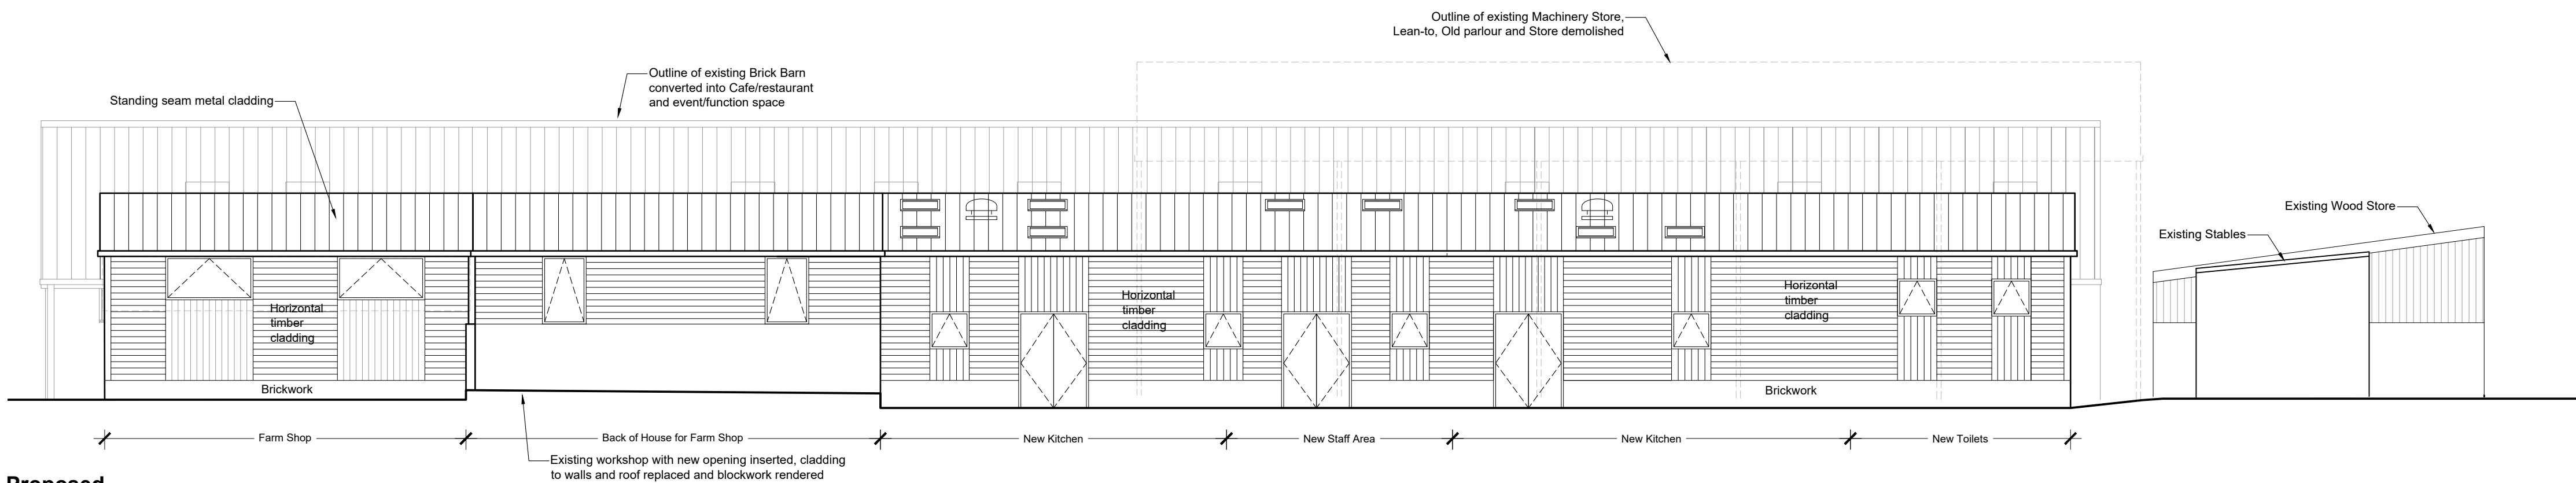

Proposed
North West Facing Elevation
Scale 1:100

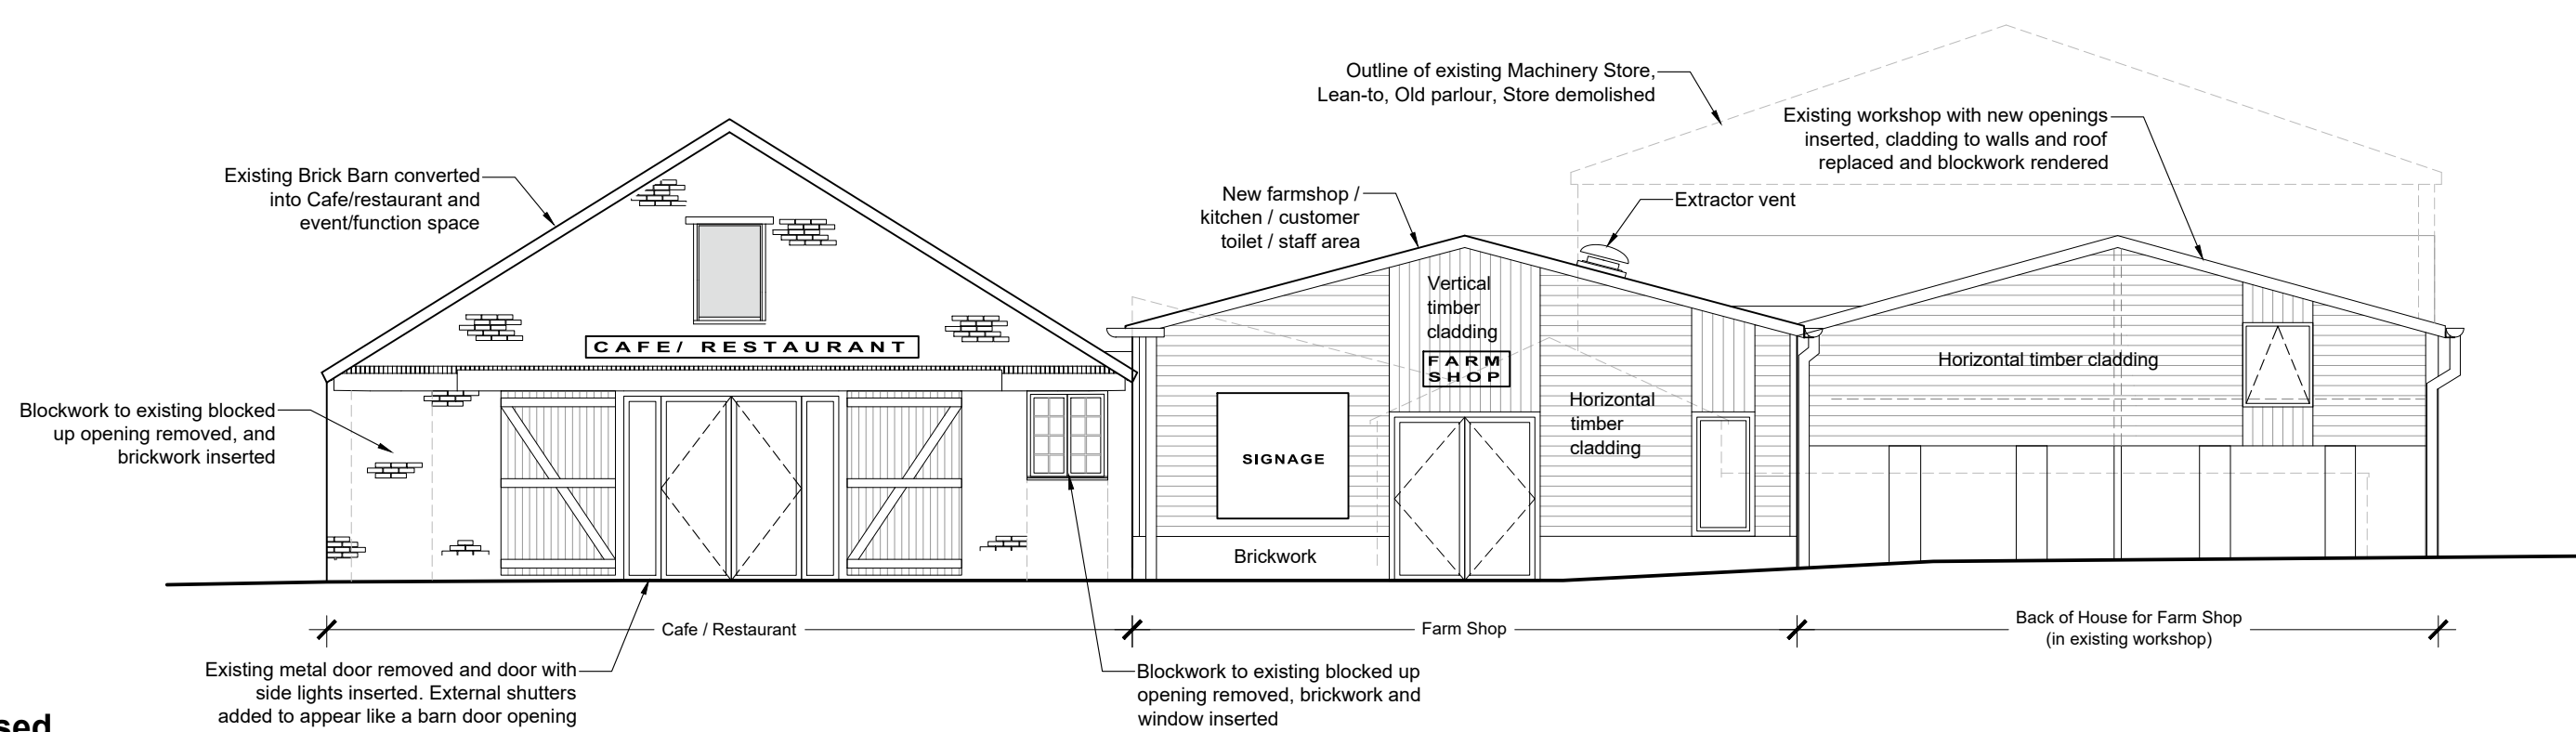

Proposed
North East Facing Elevation
Scale 1:100

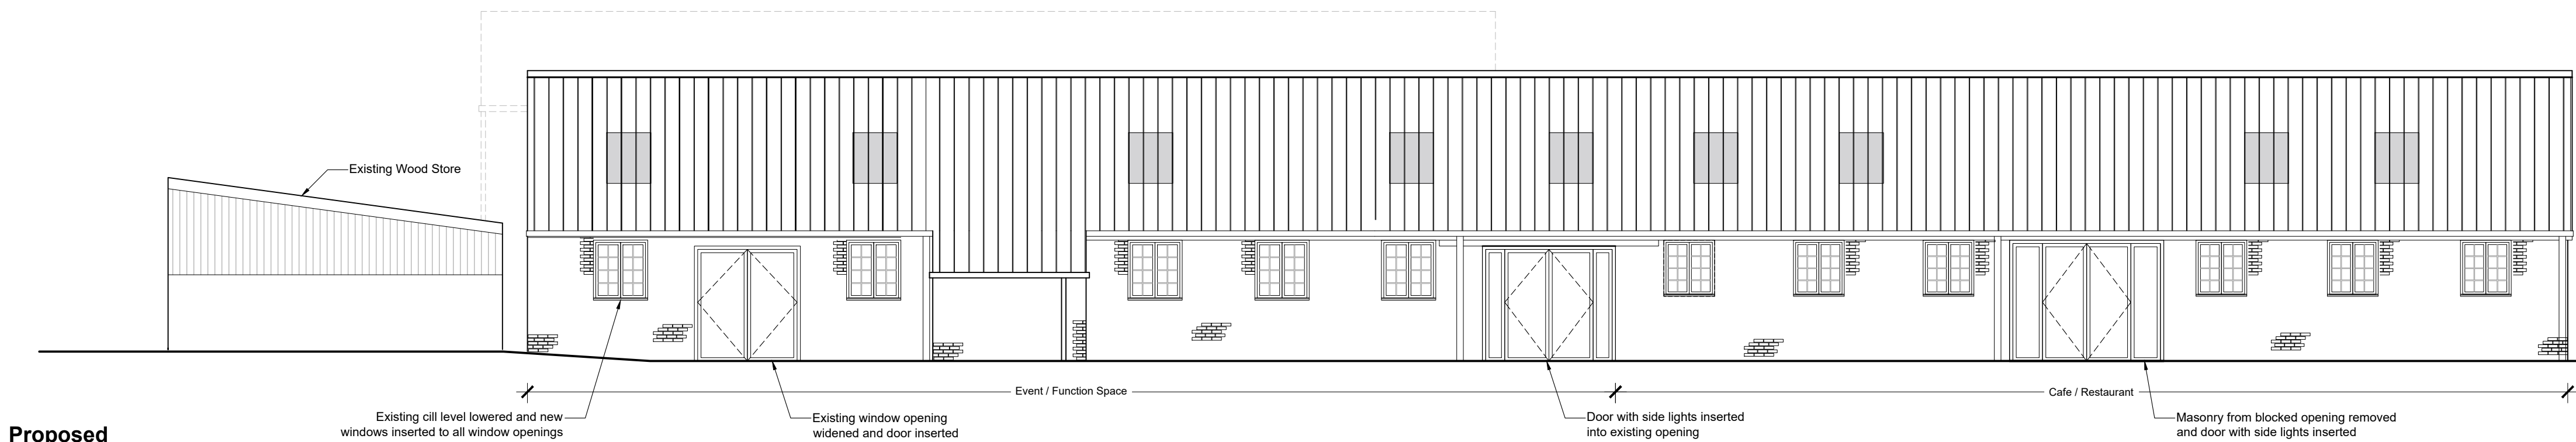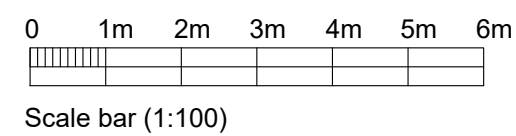

Proposed
South East Facing Elevation
Scale 1:100

C	17.08.2026	Annotations amended and note added for extraction vent	AB
B	03.08.2026	New workshop and kitchen removed	AB
A	13.07.2026	Window heights to toilets amended. PV panels added	AB
Rev.	Date		Init

CLIENT

Mr. T & Mrs. L Hues

PROJECT

Lodge Farm
Cafe and Kitchen

DRAWING

Proposed Elevations

DRAWN: AB	Date: 12/06/2026	Scale: As stated @ A1
Drawing number: 4476-24		Rev. C

DOLMAN

ARCHITECTURAL DESIGNERS BUILDING SURVEYORS
COST CONSULTANTS CDM PRINCIPAL DESIGNERS

Sussex House
Bath Road
Deveres
Wiltshire SN10 2AF

Tel: 01380 729456
Web: www.dolmansurveyors.co.uk
Email: info@dolmansurveyors.co.uk