




- NOTES:
- © HALZAC DESIGN LTD 2026.
- A. DO NOT SCALE FROM THIS DRAWING, OTHER THAN PLANNING PURPOSES.
 - B. USE GIVEN DIMENSIONS ONLY, ALL DIMENSIONS TO BE SITE CHECKED AND AGREED WITH CLIENT.
 - C. MATERIALS TO BE AGREED AND APPROVED BY CLIENT.
 - D. CLEAR ALL RELEVANT CONDITIONS ATTACHED TO PLANNING APPROVALS
 - E. ANY CHANGES POST PLANNING APPROVAL WILL REQUIRE ADDITIONAL APPROVAL

To Packhorse Lane (B4553)
junction with tadpole lane and
Hayes Knoll Rd

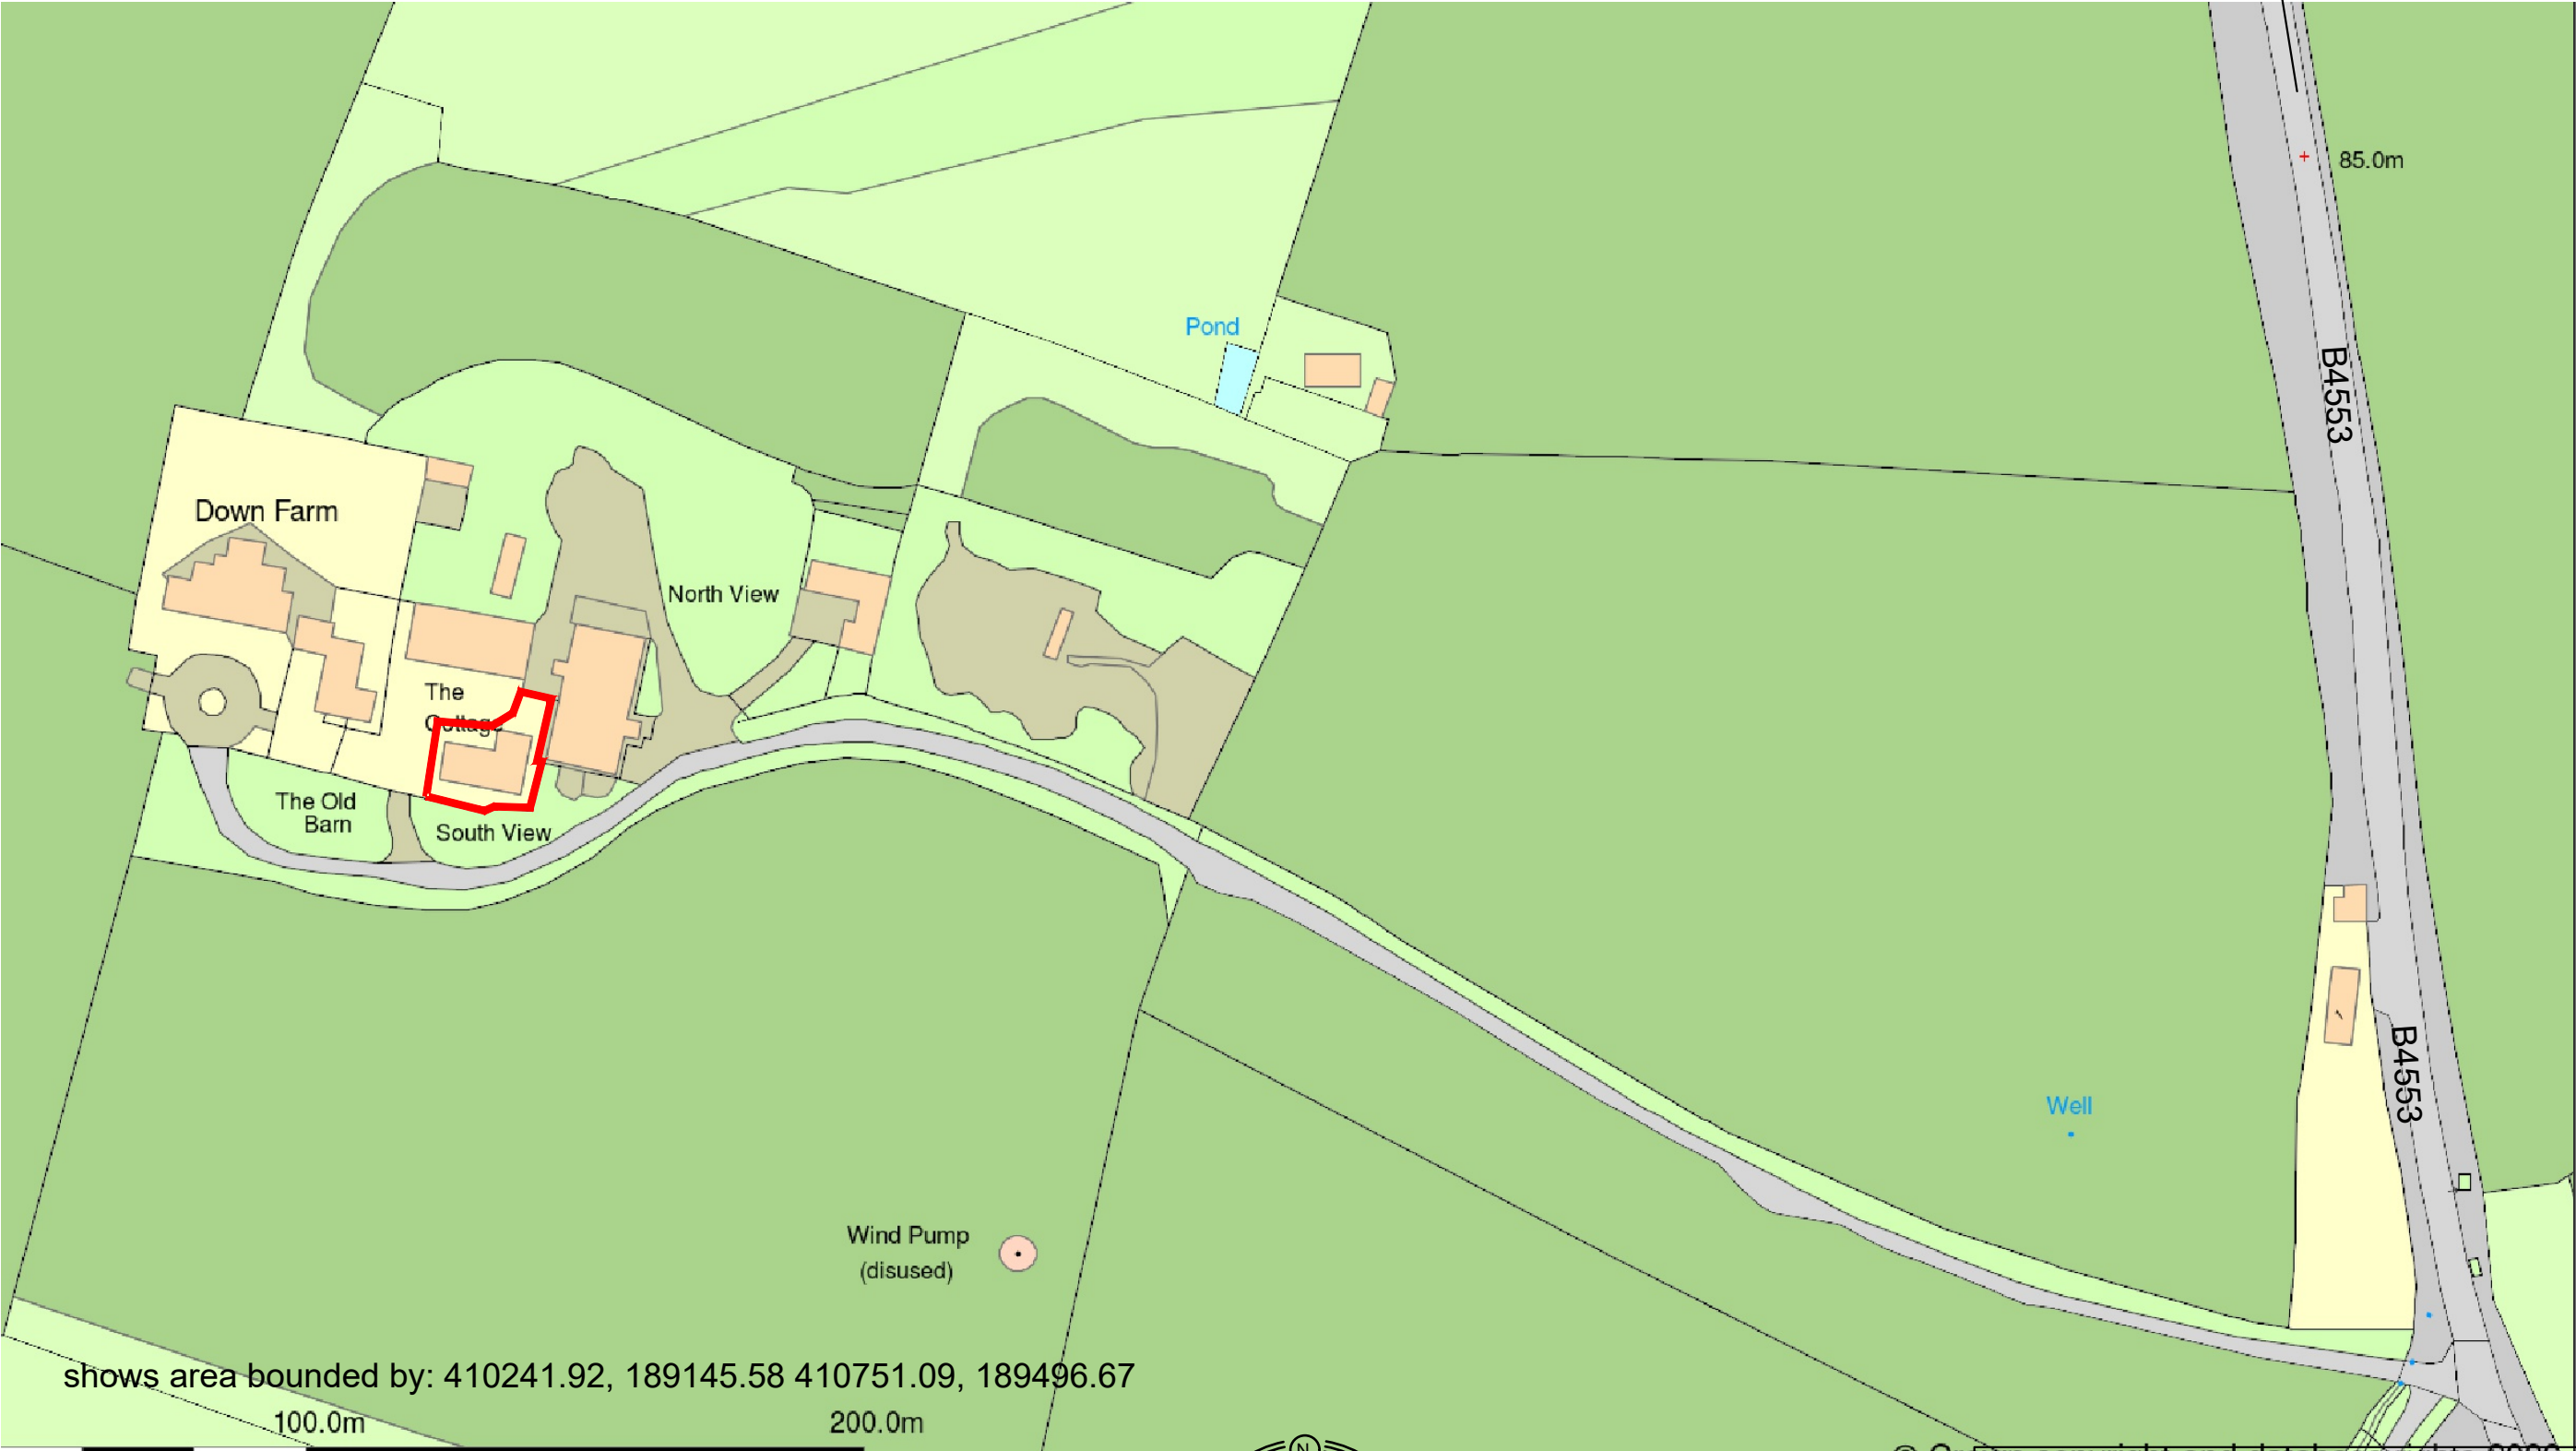

LOCATION PLAN 1:1250

© Crown copyright 2026 Ordnance Survey 100053143
Data license for 1 year from 18/05/2026 for use by Halzac Design Ltd,
410241.92, 189145.58 410751.09, 189496.67

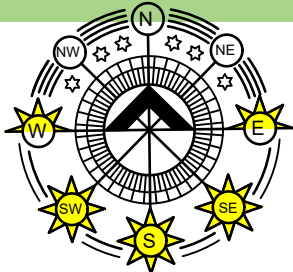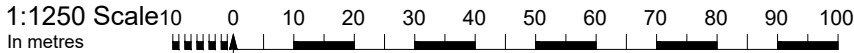

REVISIONS (Latest only)

DRAWING NUMBER PREFIXED WITH

EX = EXISTING DRAWING, NOT TO BE SCALED EXCEPT FOR PLANNING PURPOSES, BASED ON INFORMATION PROVIDED BY:

SK = SKETCH DRAWING, INFORMAL DRAWING, NOT FOR OFFICIAL USE, NOT TO BE USED FOR PLANNING PURPOSES, NOT TO BE SCALED.

PL = DRAWING TO ACCOMPANY A PLANNING APPLICATION, CAN BE SCALED FOR PLANNING PURPOSES ONLY, NOT FOR CONSTRUCTION(NFC).

BR = DRAWING FOR A BUILDING REGULATION APPLICATION AND APPROVAL ONLY, USE GIVEN DIMESNSION ONLY, NOT TO BE SCALED, NFC.

WD =WORKING DRAWING, INCLUDES ADDITIONAL DETAIL OVER AND ABOVE BR DESIGNATION, USE GIVEN DIMENSION ONLY, NOT TO BE SCALED.

PAPER SIZE
A3

ISSUE/PURPOSE:

FOR PLANNING PURPOSES

TITLE: THE COTTAGE, THE DOWN FARM, THE PRY PURTON SN5 4JP MR & MRS CREMIN DRAWING: LOCATION PLAN		HALZAC DESIGN LTD ARCHITECTURAL DESIGN SERVICE e: halzacdesign@icloud.com m: 07801 070166	
SCALE: 1:1250	DRAWN: CR	DATE: JUN'26	REV
26-31		PL01	