


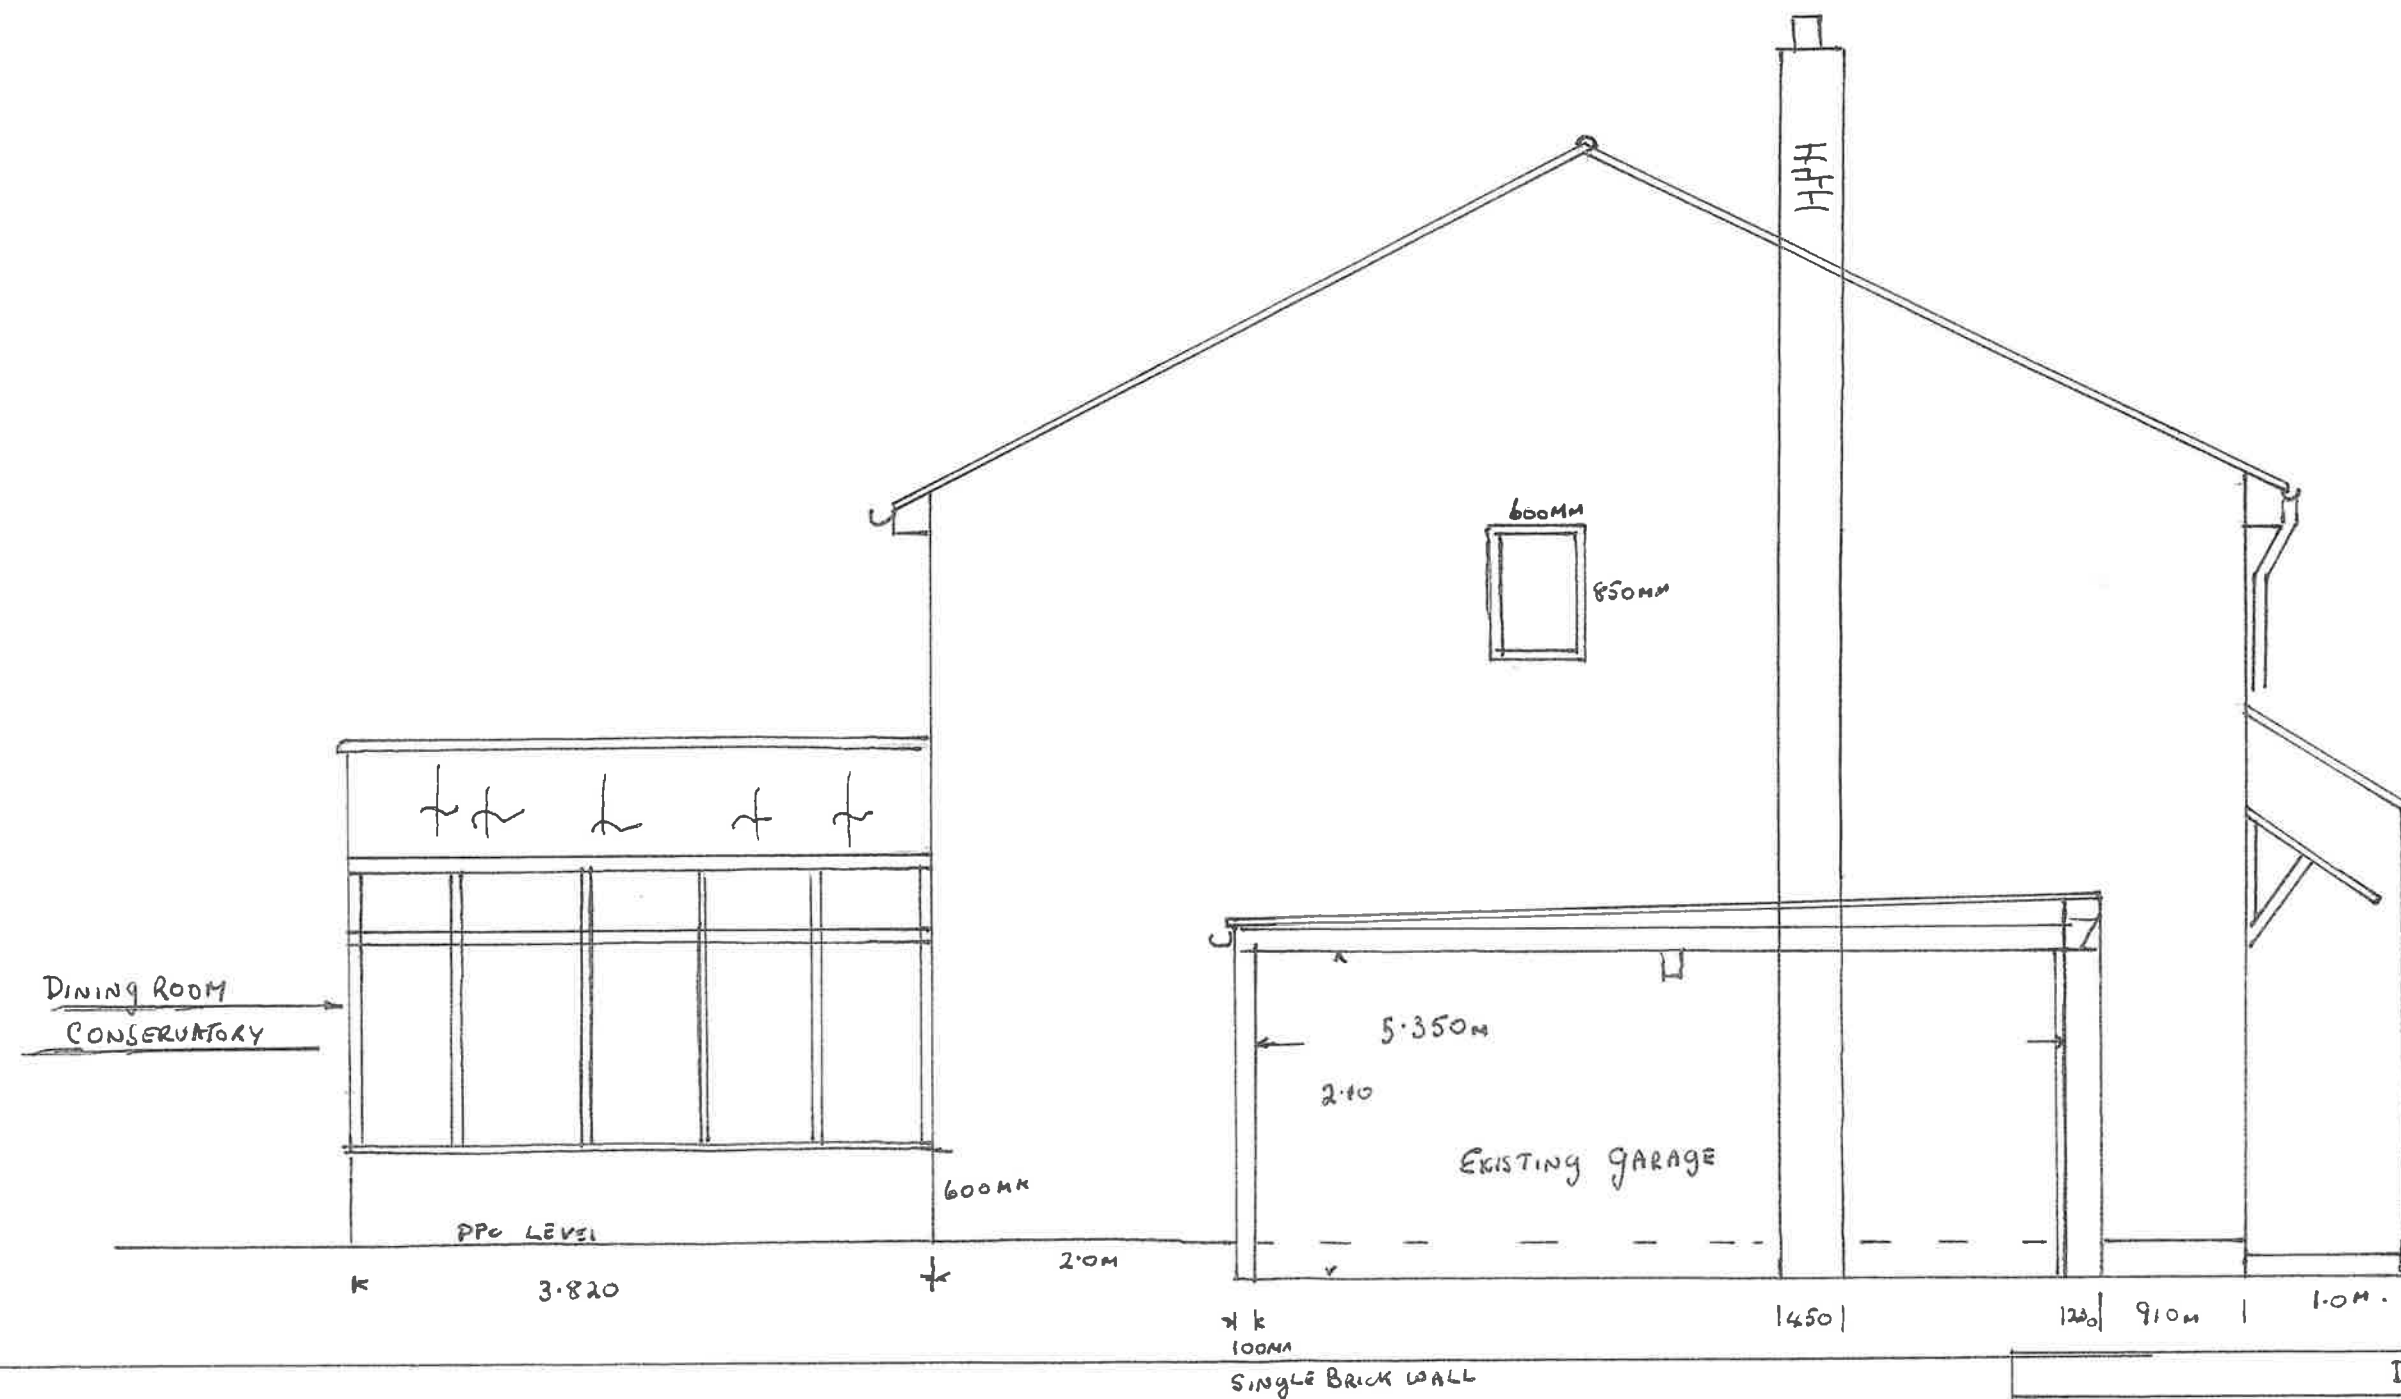

SCALE 1:50

EXISTING SIDE ELEVATION

DRAWING NUMBER 3

37 BRECON CLOSE, MELKSHAM, WILTS SN12 7RZ

FOR MR P. CREW & K. WILLIAMS

SCALE 1:50 DRAWN BY R.J. CREW 18/4/2026