



Plan View

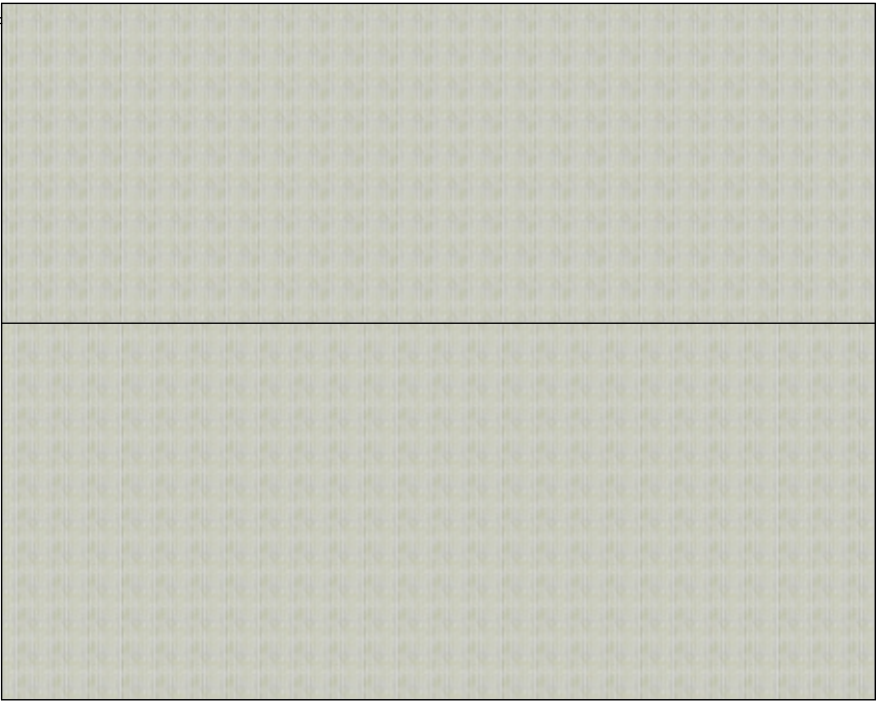


N-E Elevation

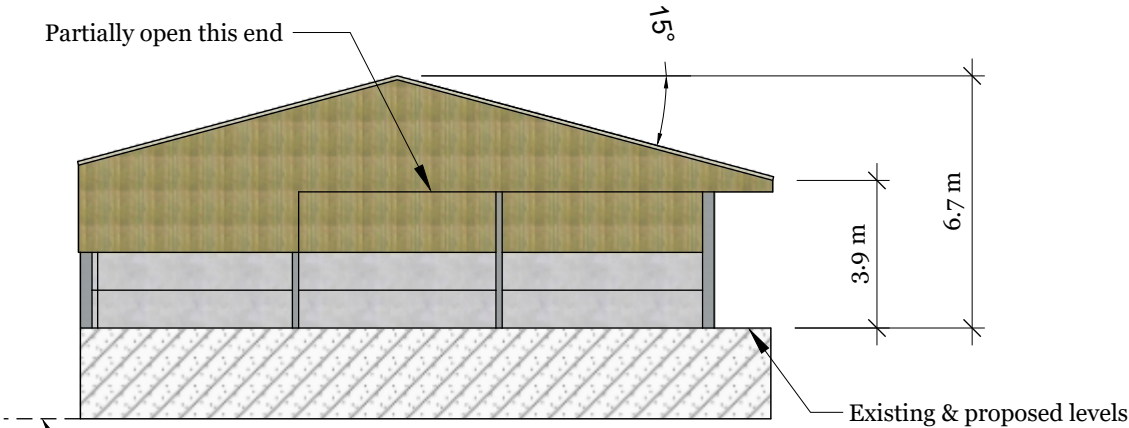



N-W Elevation



S-W Elevation

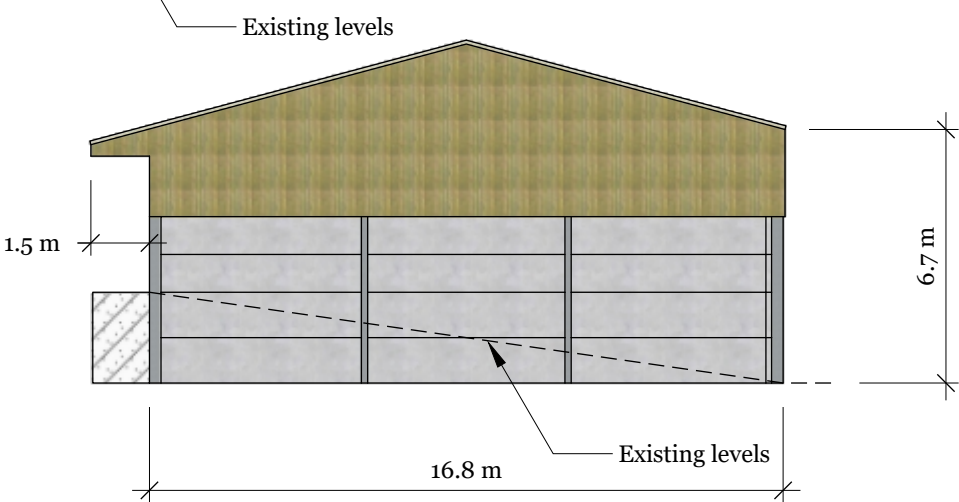

S-E Elevation

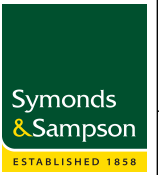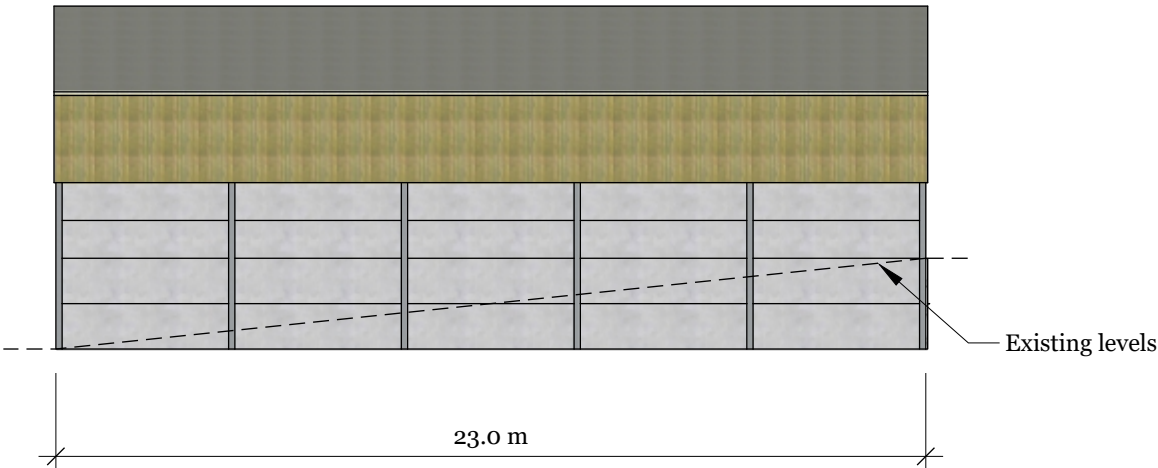

Site Address: Lugmarsh Farm
East Knoyle
Salisbury
SP3 6BX

Client: RJ Curtis

Fodder & Machinery Store

Proposed Plan & Elevations

Drawing #: 26-047
Drawn Date: 14/08/2026
Drawn by: DF
Scale 1:200 on A3 Paper

REVISIONS		
	MM/DD/YY	REMARKS
A	--/--/--	...
B	--/--/--	...
C	--/--/--	...
D	--/--/--	...
E	--/--/--	...