



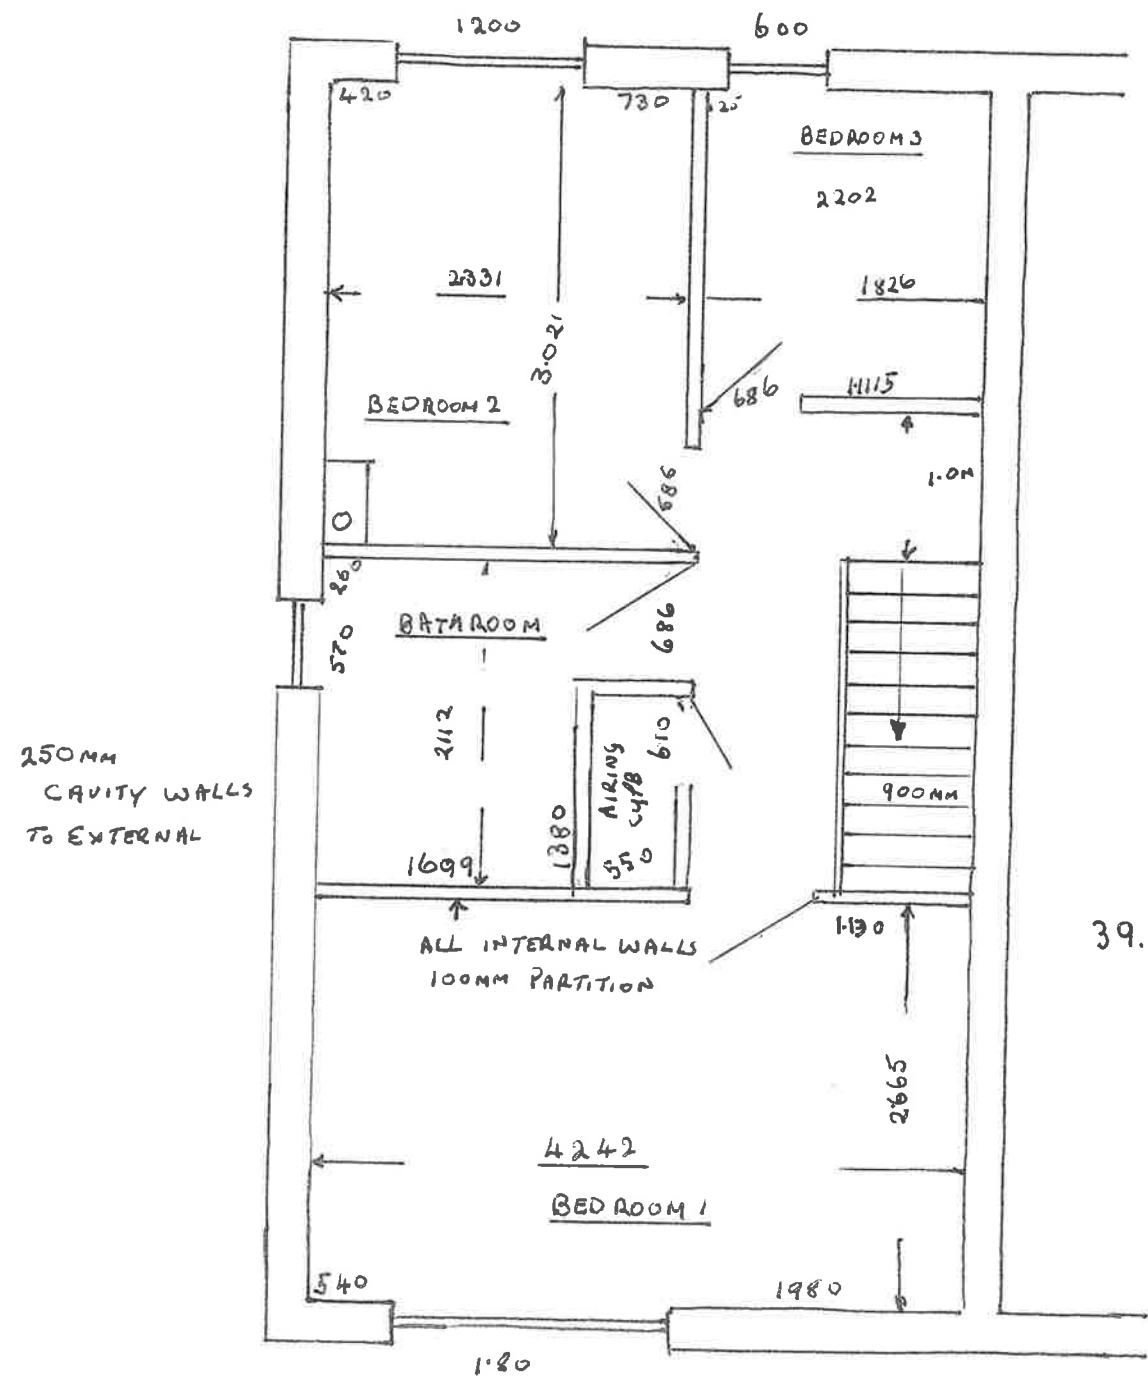

FIRST FLOOR

SCALE 1:50

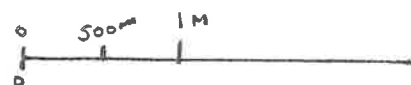

DRAWING No. 2

37 BRECON CLOSE, MELKSHAM, WILTS. SN12 7R2

FOR MR. P. CREW & K. WILLIAMS

SCALE 1:50 DRAWN BY R.J. CREW 18/4/2026